Appendix B: Site Map

***NOTE*:** The following maps are included in Appendix B: Pre-construction Site Map, Active Construction Site Map, Working Draft – Active Construction Site Map, and Post-Construction Map

LEGEND

- EXISTING STORMWATER FLOW DIRECTION
- STORMWATER INFRASTRUCTURE
- VEGETATION
- STORM DRAIN INLET
- PROJECT BOUNDARY/DISTURBANCE LIMIT
- EXISTING CONTOURS
- EXISTING CURBING

SCALE: 1" = 80'

NOTE: ALL SPLOES < 2%

PRECONSTRUCTION SITE MAP

STORMWATER POLLUTION PREVENTION PLAN

NOTE: RECEIVING WATERS—NOT SHOWN
STORMWATER INFRASTRUCTURE DISCHARGES TO THE PINE RIVER VIA FERN CREEK.

JOHNSON STREET

EXISTING 4' SIDEWALK (TYP)

SIXTH AVENUE

POST OFFICE
18,000 S.F.

STOP

SCALE: 1" = 80'

LEGEND

- STORMWATER FLOW DIRECTION
- STORMWATER INFRASTRUCTURE
- SILT FENCE
- STABILIZE CONSTRUCTION ENTRANCE/EXIT
- MATERIALS STORAGE AREA
- CONCRETE WASTE MANAGEMENT
- STORM DRAIN INLET W/ CATCH BASIN INSERTS
- PROJECT BOUNDARY/DISTURBANCE LIMIT
- STAGING AREA
- TEMPORARY SEDIMENT TRAP
- GRAVEL BAG BERMS
- EXISTING CONTOURS
- PROPOSED CONTOURS
- PROPOSED BUILDING
- VEGETATED SWALE
- STOCKPILE LOCATION

NOTE: ALL SPLOES < 2%

ACTIVE CONSTRUCTION SITE MAP

STORMWATER POLLUTION PREVENTION PLAN

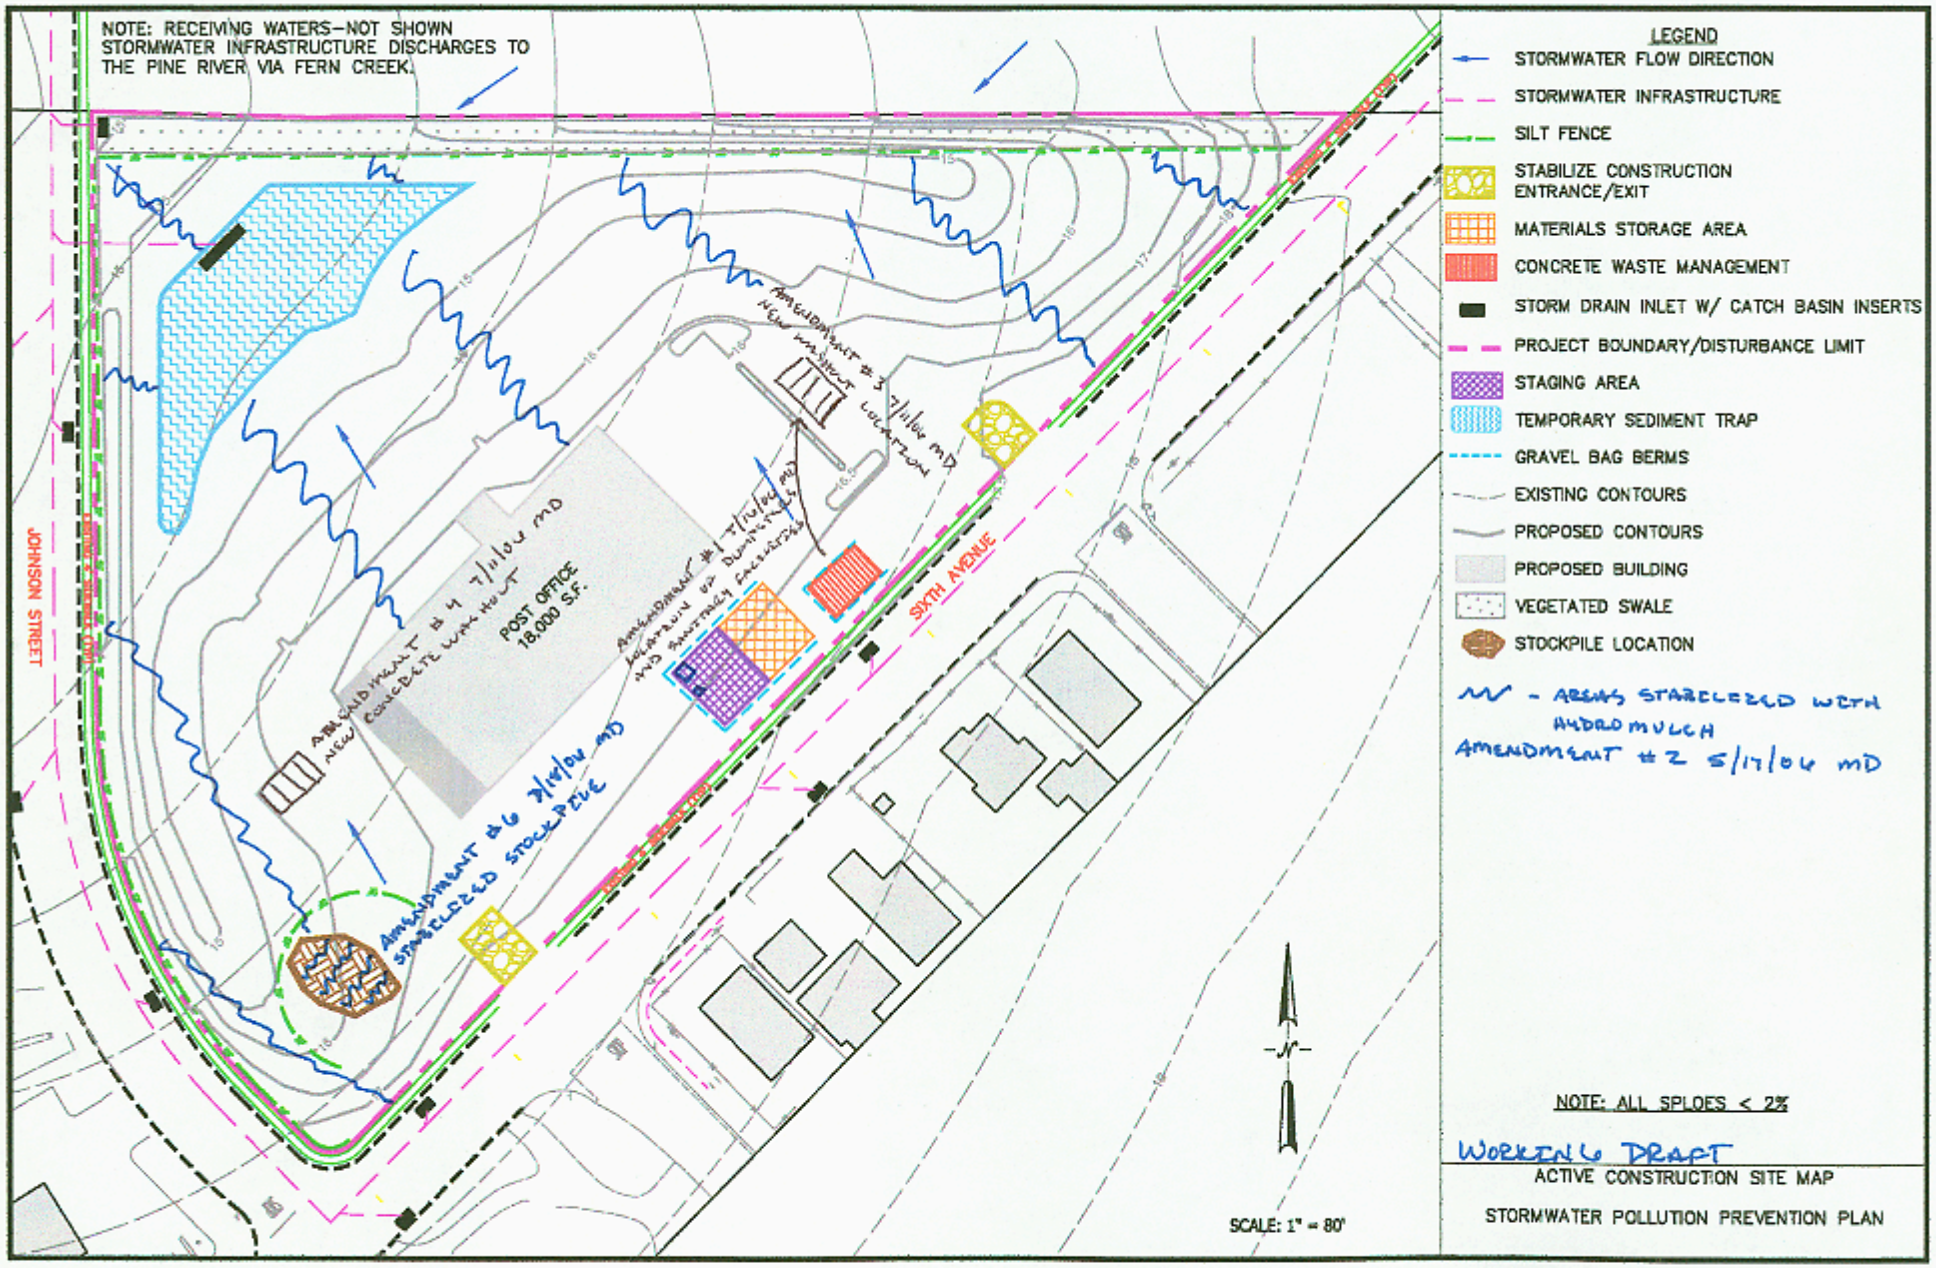
NOTE: RECEIVING WATERS—NOT SHOWN
STORMWATER INFRASTRUCTURE DISCHARGES TO THE PINE RIVER VIA FERN CREEK.
JOHNSON STREET
SIXTH AVENUE
POST OFFICE
18,000 S.F.
AMENDMENT #4 7/11/06 MD
NEW CONCRETE WASTE MGMT
AMENDMENT #3 7/11/06 MD
NEW MATERIALS STORAGE LOCATION
AMENDMENT #1 7/11/06 MD
RELOCATION OF DUMPSTERS AND PORTABLE FACILITIES
AMENDMENT #6 7/11/06 MD
STABILIZED STOCKPILE
SCALE: 1" = 80'
LEGEND
STORMWATER FLOW DIRECTION
STORMWATER INFRASTRUCTURE
SILT FENCE
STABILIZE CONSTRUCTION ENTRANCE/EXIT
MATERIALS STORAGE AREA
CONCRETE WASTE MANAGEMENT
STORM DRAIN INLET W/ CATCH BASIN INSERTS
PROJECT BOUNDARY/DISTURBANCE LIMIT
STAGING AREA
TEMPORARY SEDIMENT TRAP
GRAVEL BAG BERMS
EXISTING CONTOURS
PROPOSED CONTOURS
PROPOSED BUILDING
VEGETATED SWALE
STOCKPILE LOCATION
~~ - AREAS STABILIZED WITH HYDROMULCH
AMENDMENT #2 5/17/06 MD
NOTE: ALL SLOPES < 2%
WORKING DRAFT
ACTIVE CONSTRUCTION SITE MAP
STORMWATER POLLUTION PREVENTION PLAN

VEGETATED SWALE

VEGETATED BIORETENTION AREA

INFILTRATION TRENCH

TREE BOX FILTERS (TYP)

POST OFFICE
18,000 S.F.

JOHNSON STREET

SIXTH AVENUE

EXISTING 4' SIDEWALK (TYP)

STOP

N

LEGEND

- POST-CONSTRUCTION STORMWATER FLOW DIRECTION
- STORMWATER INFRASTRUCTURE
- VEGETATION
- STORM DRAIN INLET
- PROJECT BOUNDARY/DISTURBANCE LIMIT
- VEGETATED BIORETENTION AREA
- RIPRAP SPILLWAY
- POROUS PAVERS
- EXISTING CONTOURS
- BUILDING
- EXISTING CURB
- TREE BOX FILTER LOCATIONS (CURBLESS ISLANDS)
- OVERHEAD COVERAGE (LOADING AREA)
- VEGETATED SWALE

NOTE: ALL SPLOES < 2%

POST OFFICE POST-CONSTRUCTION SITE MAP

STORMWATER POLLUTION PREVENTION PLAN