Facility Support Services LLC

Safety and Environmental Consulting

August 17, 2006

Mr. James Flood
Bovano Industries
830 South Main Street
Cheshire, Connecticut 06410

Subject: **June 2006 RCRA Post-Closure Ground Water Monitoring Event**
830 South Main Street, Cheshire, CT

Project # 30706

Dear Mr. Flood:

Facility Support Services (FSS) has enclosed the ground water sampling results for the June 2006 event. The wells were sampled on June 30, 2006. The samples were analyzed for selected total and dissolved metals, alkalinity, chloride, sulfide, ammonia, nitrite, nitrate, sulfate, total organic carbon and volatile organic hydrocarbons as detailed below.

INTRODUCTION

The facility is located at 830 South Main Street, Cheshire, Connecticut. A Site Plan is labeled as Figure 1. Three ground water monitoring wells (MW-3, MW-2, MW-B) were sampled in June 2006 and will be resampled in August and September 2006 for RCRA post-closure ground water monitoring. The analytical results will be compared to the substance specific numerical criteria published in the CTDEP Remediation Standard Regulations (RSRs), the Environmental Protection Agency (EPA) National Primary and Secondary Drinking Water Standards and potable water quality standards promulgated by the State of Connecticut Department of Public Health (DPH). Applicable RSR criteria are the Ground Water Protection Criteria (GPC), the surface water protection criteria (SWPC), and the Residential Ground Water Volatilization Criteria (RVC). The RVC only apply to HVOC compounds and not metals or cyanide. As with past practice, copies of this letter report and laboratory results will be sent to CTDEP and the United States Environmental Protection Agency (USEPA).

METHODS

The wells were sampled in general accordance with the low flow sampling technique using a Geo Tech II peristaltic pump and dedicated tubing for each well. Samples were preserved on ice and transported under chain of custody protocol to the laboratory. Ground water samples were analyzed at a State of Connecticut Department of Health approved laboratory, Complete Environmental Testing, Inc. of Stratford, CT, Connecticut Certification No. PH 0116. Ground water samples were analyzed for the following parameters:

- Total Metals – cadmium, chromium, copper, lead, manganese and iron
- Dissolved Metals – cadmium, chromium, copper, lead, manganese and iron
- Alkalinity as $CaCO_3$
- Chloride

RDMS Doc ID 106781

- Sulfide
- Ammonia as N
- Nitrite as N
- Nitrate as N
- Sulfate
- Total Organic Carbon
- Volatile Organic Hydrocarbons, EPA Method 8260B

Quality Control and Quality Assurance (QA/QC) consisted of the collection of one duplicate sample that was analyzed for all of the parameters listed above (MW-3). A trip blank was prepared by the laboratory using laboratory grade de-ionized water and was analyzed for VOCs only.

The following physical parameters were measured in the field using the low flow sampling equipment flow through cell:

- pH and specific conductance.

Ground water elevation was calculated for each well using depth to water measurements collected prior to well sampling. A groundwater elevation contour map is labeled as Figure 2.

RESULTS

Physical Parameters

pH – The pH for MW2 was between 6.89 and 7.72 standard units (s.u.). The pH for MW3 was between 6.32 and 6.60 s.u. The pH for MWB was between 5.55 and 5.75. The acceptable range for pH is between 6.5 and 8.5.

Specific conductance – Specific conductance for MW2 ranged from 93.3 to 100.5 µs/cm units. The specific conductance for MW3 ranged from 93.5 to 117.8 µs/cm units. The specific conductance for MWB ranged from 35.4 to 38.7 µs/cm units.

Chemical Parameters

Total Metals – Manganese was detected in MWB (0.023 mg/l) below the EPA Secondary Drinking Water Standard and the Connecticut DPH Drinking Water Action Level. There is currently no RSR for manganese. There were no other detections for total metals.

Dissolved Metals – Manganese was detected in MWB (0.025 mg/l). There is currently no RSR for manganese. There were no other detections for dissolved metals.

Alkalinity – Alkalinity ranged from 19 mg/l to 63 mg/l in the samples. There is currently no RSR for alkalinity.

Chloride – Chloride ranged from 3.5 mg/l to 32 mg/l in the samples; below the EPA Secondary Drinking Water Standard. There is currently no RSR for chloride.

Sulfide – There were no detections for sulfide in all four samples.

Ammonia as N – Ammonia ranged from 0.14 to 0.37 mg/l in the samples. There is currently no RSR for

ammonia.

Nitrite as N – There were no detections for nitrite in all four samples.

Nitrate as N – Nitrite was detected in all four samples and ranged from 0.10 mg/l to 1.5 mg/l; below the EPA Primary Drinking Water Standard. There is currently no RSR for nitrate.

Sulfate – Sulfate was detected in all four samples and ranged from 7.5 mg/l to 10 mg/l; below the EPA Secondary Drinking Water Standard. There is currently no RSR for sulfate.

Total Organic Carbon – There were no detections for total organic carbon in all four samples.

Volatile Organic Hydrocarbons – There were no detections for VOCs in all four samples.

QUALITY CONTROL/QUALITY ASSURANCE

Quality Control/Quality Assurance (QA/QC) was evaluated by a trip blank and duplicate sample of MW-3. The trip blank was prepared by the laboratory using laboratory grade de-ionized water and accompanied the sample cooler to the site and back to the laboratory with the ground water samples. The trip blank results were not detected (ND) for VOCs and indicated that cross contamination between samples was not a concern.

The MW-3 duplicate sample was analyzed for the same analytical parameters as the original collected from MW-3. The duplicate results were acceptable and did not indicate a problem with the laboratory methods and procedures utilized by CET.

A more detailed analysis of the data will be prepared after the sampling event to be performed in September 2006. The analysis will be part of the 2006 summary report that will include the results of the three events conducted in 2006 and will compare these results to data from previous sampling events as available.

If you have any questions or require clarification on the above, please call me at (203) 288-1281.

Respectfully,
FACILITY SUPPORT SERVICES, LLC

Steven Daniels, LEP
Project Manager

Attachments:

Figures
Tables
Field Forms
Laboratory Report

FIGURES

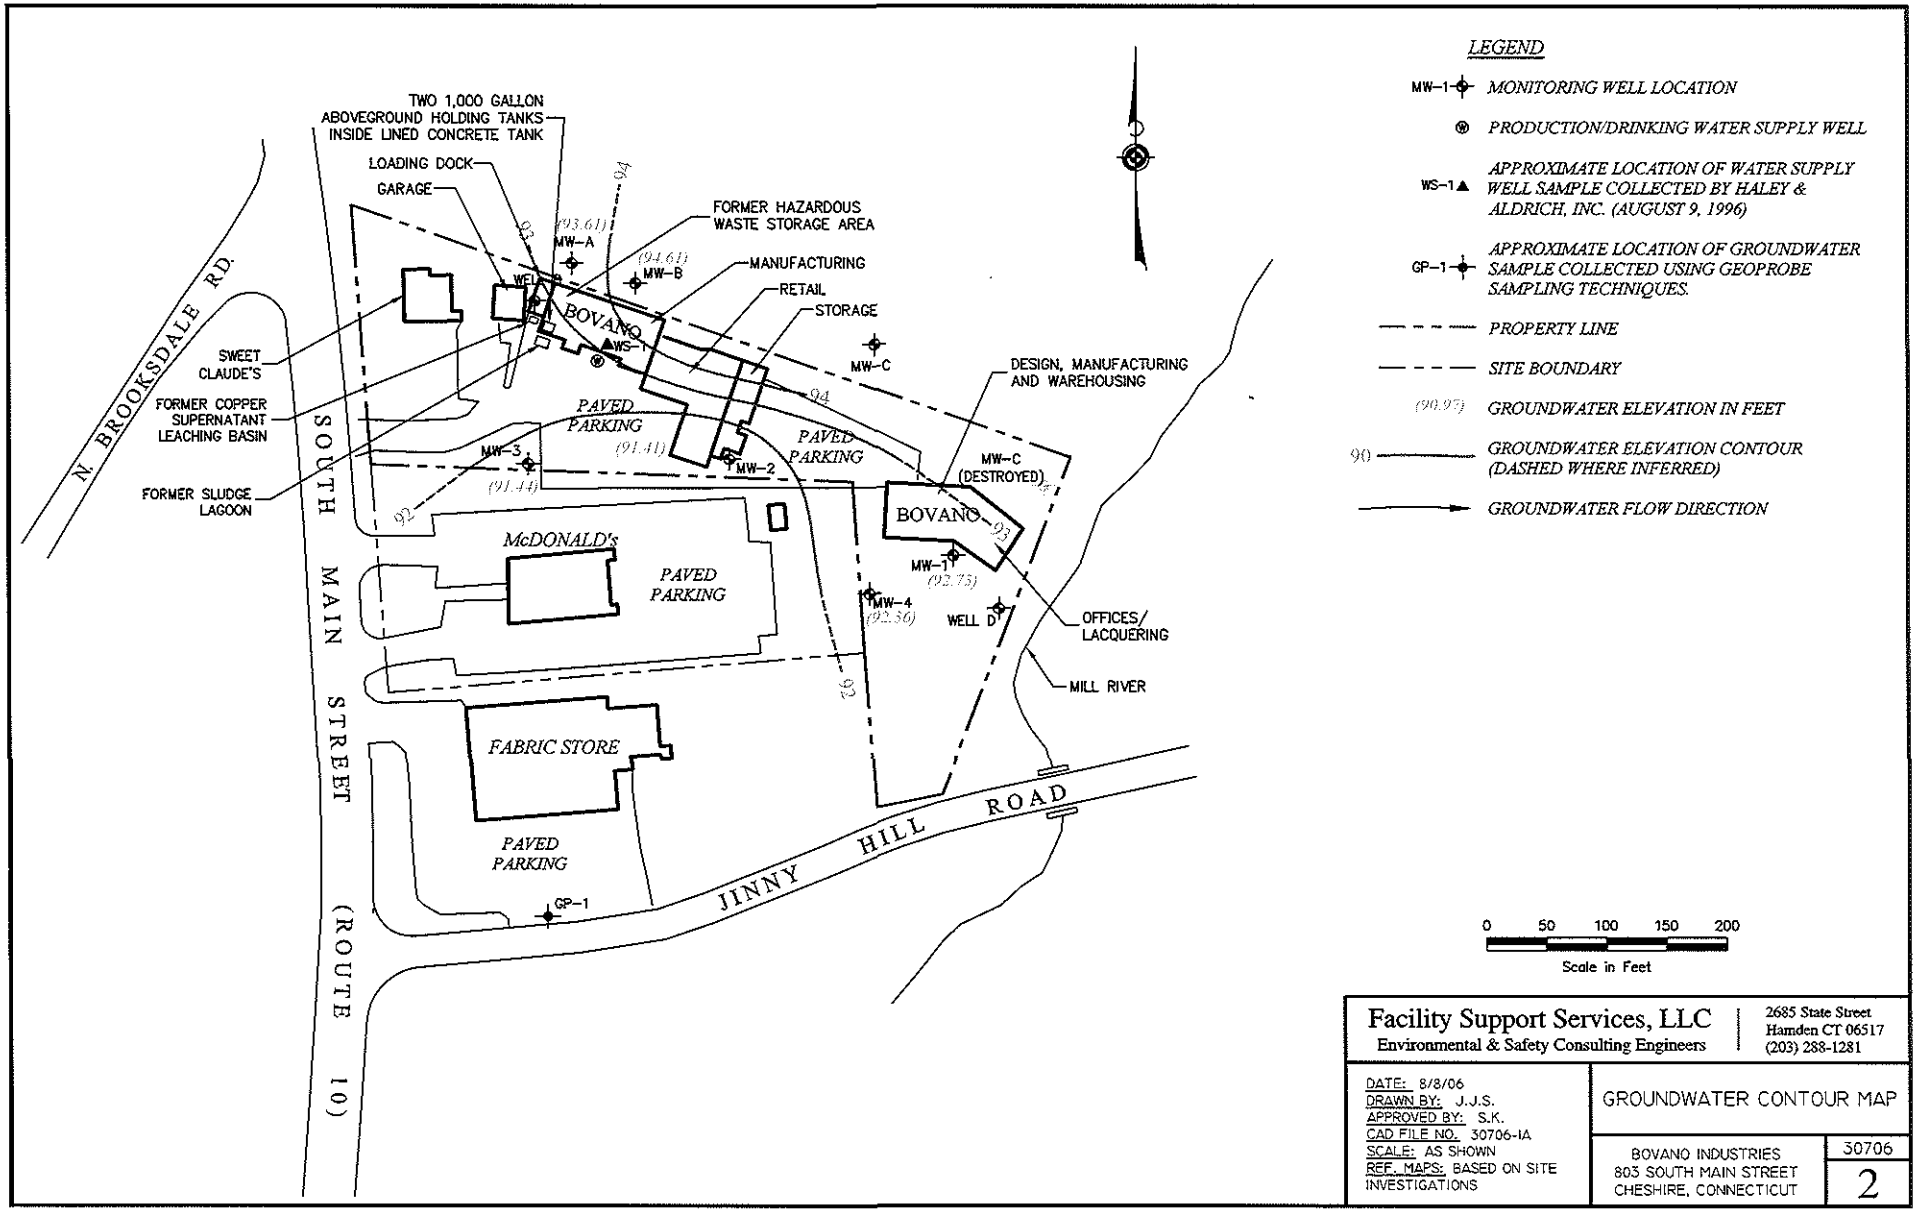
LEGEND
MW-1 MONITORING WELL LOCATION
PRODUCTION/DRINKING WATER SUPPLY WELL
WS-1 APPROXIMATE LOCATION OF WATER SUPPLY WELL SAMPLE COLLECTED BY HALEY & ALDRICH, INC. (AUGUST 9, 1996)
GP-1 APPROXIMATE LOCATION OF GROUNDWATER SAMPLE COLLECTED USING GEOPROBE SAMPLING TECHNIQUES.
PROPERTY LINE
SITE BOUNDARY
(90.97) GROUNDWATER ELEVATION IN FEET
90 GROUNDWATER ELEVATION CONTOUR (DASHED WHERE INFERRED)
GROUNDWATER FLOW DIRECTION
TWO 1,000 GALLON ABOVEGROUND HOLDING TANKS INSIDE LINED CONCRETE TANK
LOADING DOCK
GARAGE
FORMER HAZARDOUS WASTE STORAGE AREA
MANUFACTURING
RETAIL
STORAGE
DESIGN, MANUFACTURING AND WAREHOUSING
SWEET CLAUDE'S
FORMER COPPER SUPERNATANT LEACHING BASIN
FORMER SLUDGE LAGOON
N. BROOKSDALE RD.
SOUTH MAIN STREET (ROUTE 10)
JINNY HILL ROAD
BOVANO
McDONALD's
FABRIC STORE
PAVED PARKING
MW-A (93.61)
MW-B (94.61)
MW-C
MW-C (DESTROYED)
MW-1 (92.75)
MW-2
MW-3 (91.44)
MW-4 (92.56)
WS-1
WELL D
GP-1
OFFICES/ LACQUERING
MILL RIVER
0 50 100 150 200
Scale in Feet
Facility Support Services, LLC
Environmental & Safety Consulting Engineers
2685 State Street
Hamden CT 06517
(203) 288-1281
DATE: 8/8/06
DRAWN BY: J.J.S.
APPROVED BY: S.K.
CAD FILE NO. 30706-IA
SCALE: AS SHOWN
REF. MAPS: BASED ON SITE INVESTIGATIONS
GROUNDWATER CONTOUR MAP
BOVANO INDUSTRIES
803 SOUTH MAIN STREET
CHESHIRE, CONNECTICUT
30706
2

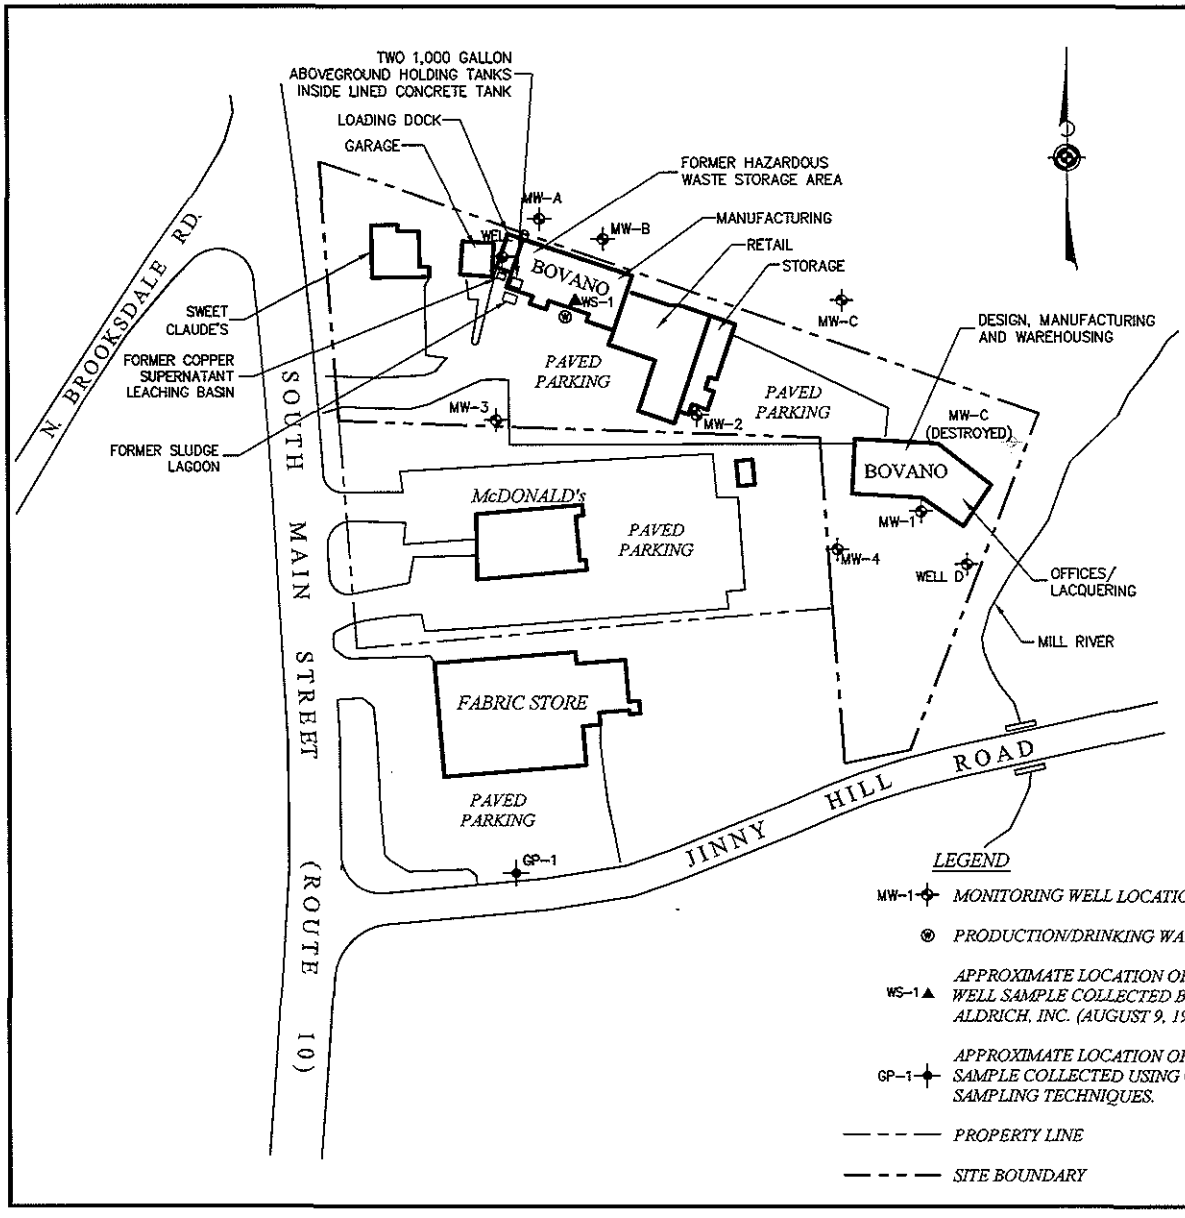

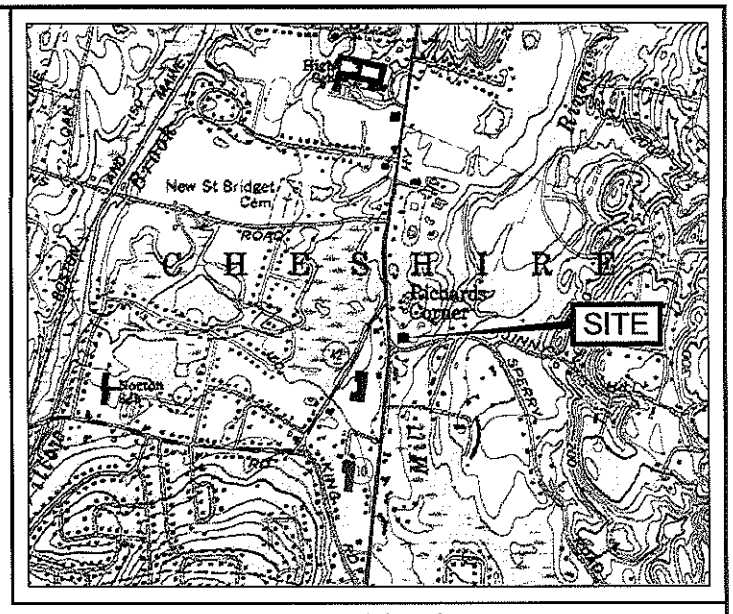

SITE LOCATOR

APPROXIMATE SCALE: 1" = 1,500'

0 50 100 150 200

Scale in Feet

Facility Support Services, LLC
Environmental & Safety Consulting Engineers

2685 State Street
Hamden CT 06517
(203) 288-1281

DATE: 8/7/06
DRAWN BY: J.J.S.
APPROVED BY: S.K.
CAD FILE NO. 30706-IA
SCALE: AS SHOWN
REF. MAPS: BASED ON SITE INVESTIGATIONS

SITE PLAN

BOVANO INDUSTRIES
803 SOUTH MAIN STREET
CHESHIRE, CONNECTICUT

30706

1

TABLES

Table 1
Summary of Water Sample Analysis Results
830 South Main Street
Cheshire, Connecticut

Sampling Date: June 30, 2006

*Parameters**	*Sample Identification*				*RSR Criteria*			*EPA Criteria*		*DPH*
	MW-B	MW-2	MW-3	Dup	GPC	SWPC	RVC	1°MCL	2°	DPH
Total Manganese	0.023	ND<0.02	ND<0.02	ND<0.02	NE	NE	NE	NE	0.05	0.5
Dissolved Manganese	0.025	ND<0.02	ND<0.02	ND<0.02	NE	NE	NE	NE	NE	NE
Alkalinity	19	63	39	37	NE	NE	NE	NE	NE	NE
Chloride	3.5	18	32	32	NE	NE	NE	NE	250	NE
Sulfate	10	8.6	7.5	7.5	NE	NE	NE	NE	250	NE
Nitrate as N	0.1	1.3	1.5	1.5	NE	NE	NE	10	NE	NE
Ammonia as N	0.37	0.23	0.18	0.14	NE	NE	NE	NE	NE	NE

Only positive results are shown. See lab report for full analysis.

*All results in milligrams/liter (mg/l) or as indicated.
NE = Not Established
ND = Not Detected
NT = Not Tested

RSRs = CTDEP Remediation Standard Regulations
GPC = Ground Water Protection Criteria
SWPC = Surface Water Protection Criteria
RVC = Residential Volatilization Criteria
EPA Criteria = Environmental Protection Agency Criteria
1° MCL = National Primary Drinking Water Standards, Maximum Contaminant Level
2° = National Secondary Drinking Water Standards
DPH = Connecticut Department of Public Heatlh Drinking Water Action Level

Table 2
Summary of Water Level and Well Completion Details
830 South Main Street
Cheshire, Connecticut

Monitoring Location	Reference Elevations (feet MSL)			Depth to Water / Gauge Reading (feet)	Water Level Elevation (feet MSL)	Depth to Well Bottom (feet)	Well Screen Depth (feet)
	Top of Steel	Top of PVC	Measuring Point				
MW-1	101.85		Steel	9.12	92.73	23.38	15
MW-2		101.78	PVC	10.37	91.41	34.55	25
MW-3		100.29	PVC	8.85	91.44	16.88	10
MW-4		95.77	PVC	3.41	92.36	13.25	10
MW-A		99.82	PVC	6.21	93.61	12.45	NR
MW-B		100.00	PVC	5.39	94.61	14.37	NR

Legend:
NR indicates data Not Recorded

Notes:
1. All data are expressed in units of feet
2. The survey elevations shown are expressed in units of feet above Mean Sea Level (MSL)
3. Water level observations were made by FSS on June 30, 2006
4. PVC: Water level measurements in well were made relative to top PVC well riser

FIELD FORMS

Well Purging-Field Water Quality Measurements Form

Date:	6/30/2006	**Depth to top of screen (ft):**	10.39
Site or Facility Name:	Bovano Industries; 830 South Main St	**Depth to bottom of screen (ft):**	9.37
Well Number:	MWB	**Pump intake (feet below MP):**	
Field Personnel:	Steve K.	**Pumping Device (pump type):**	Peristaltic Pump
Sampling Organization:	Facility Support Services, LLC	**Identify MP:**	PVC

Clock Time (24 hours)	Water Depth below MP ft	Pump Dial[1]	Purge Rate Ml/min	Cum. Volume Purged Liters	Temp. 3% °C	Specific Conductivity[2] 3% µS/cm	pH 0.1 +/-	ORP/Eh[3] 10Mv +/- Mv	DO 10% +/- Mg/L	Turbidity 10% +/- NTU	Comments
	5.39										
12:00	5.32	50%				38.7	5.75				
12:05	5.33	50%				38.1	5.56				
12:10	5.34	50%				36.1	5.55				
12:15	5.33	50%				35.5	5.57				
12:20	5.33	50%				35.5	5.57				
12:25	5.34	50%				35.4	5.62				Sampled at 12:30
											Depth to Water: 5.39ft at 9:15am
											Depth to bottom: 14.37ft at 9:15am

1. Pump dial setting (ie: Hertz, Cycles/min, etc)
2. µSienems per centimeter (same as umhos/cm) at 25 °C
3. Oxidation reduction potential (stand in for Eh)

Well Purging-Field Water Quality Measurements Form

Date:	6/30/2006	**Depth to top of screen (ft):**	15.37
Site or Facility Name:	Bovano Industries; 830 South Main St	**Depth to bottom of screen (ft):**	29.55
Well Number:	MW2	**Pump intake (feet below MP):**	
Field Personnel:	Steve K.	**Pumping Device (pump type):**	Peristaltic Pump
Sampling Organization:	Facility Support Services, LLC	**Identify MP:**	PVC

Clock Time (24 hours)	Water Depth below MP ft	Pump Dial[1]	Purge Rate Ml/min	Cum. Volume Purged Liters	Temp. 3% °C	Specific Conductivity[2] 3% µS/cm	pH 0.1 +/-	ORP/Eh[3] 10Mv +/- Mv	DO 10% +/- Mg/L	Turbidity 10% +/- NTU	Comments
	10.37										
13:00	10.25	50%				100.5	6.89				
13:05	10.28	50%				94.5	6.93				
13:10	10.29	50%				93.3	6.94				
13:15	10.29	50%				93.6	7.20				
13:20	10.28	50%				93.9	7.49				
13:25	10.29	50%				98.8	7.31				
13:30	10.28	50%				98.1	7.72				Sampled at 13:30
											Depth to water: 10.37ft at 9:20am
											Depth to bottom: 34.55ft at 9:20am

1. Pump dial setting (ie: Hertz, Cycles/min, etc)
2. µSienems per centimeter (same as umhos/cm) at 25 °C
3. Oxidation reduction potential (stand in for Eh)

Well Purging-Field Water Quality Measurements Form

Date:	6/30/2006	**Depth to top of screen (ft):**	13.85
Site or Facility Name:	Bovano Industries; 830 South Main St	**Depth to bottom of screen (ft):**	11.88
Well Number:	MW3	**Pump intake (feet below MP):**	
Field Personnel:	Steve K.	**Pumping Device (pump type):**	Peristaltic Pump
Sampling Organization:	Facility Support Services, LLC	**Identify MP:**	PVC

Clock Time (24 hours)	Water Depth below MP ft	Pump Dial[1]	Purge Rate Ml/min	Cum. Volume Purged Liters	Temp. 3% °C	Specific Conductivity[2] 3% µS/cm	pH 0.1 +/-	ORP/Eh[3] 10Mv +/- Mv	DO 10% +/- Mg/L	Turbidity 10% +/- NTU	Comments
	8.85										
10:25	8.75	66%				100.0	6.60				
10:30	8.78	66%				93.5	6.32				
10:35	8.80	66%				97.1	6.30				
10:40	8.80	66%				108.1	6.41				
10:45	8.81	66%				96.5	6.42				
10:50	8.81	66%				117.8	6.34				
10:55	8.80	66%				98.1	6.33				
11:00	8.81	66%				98.0	6.32				
											Duplicate and Sample at 11:05
											Depth to Water: 8.85ft at 9:00am
											Depth to Bottom: 16.88ft at 9:00am

1. Pump dial setting (ie: Hertz, Cycles/min, etc)
2. µSienems per centimeter (same as umhos/cm) at 25 °C
3. Oxidation reduction potential (stand in for Eh)

Well Purging-Field Water Quality Measurements Form

Date:	6/30/2006	**Depth to top of screen (ft):**	
Site or Facility Name:	Bovano Industries; 830 South Main St	**Depth to bottom of screen (ft):**	
Well Number:	MWA	**Pump intake (feet below MP):**	
Field Personnel:	Steve K.	**Pumping Device (pump type):**	Peristaltic Pump
Sampling Organization:	Facility Support Services, LLC	**Identify MP:**	PVC

Clock Time (24 hours)	Water Depth below MP ft	Pump Dial[1]	Purge Rate Ml/min	Cum. Volume Purged Liters	Temp. 3% °C	Specific Conductivity[2] 3% µS/cm	pH 0.1 +/-	ORP/Eh[3] 10Mv +/- Mv	DO 10% +/- Mg/L	Turbidity 10% +/- NTU	Comments
											Depth to Water: 6.21ft at 9:10am
											Depth to Bottom: 12.45ft at 9:10am

1. Pump dial setting (ie: Hertz, Cycles/min, etc)
2. µSienems per centimeter (same as umhos/cm) at 25 °C
3. Oxidation reduction potential (stand in for Eh)

Well Purging-Field Water Quality Measurements Form

Date:	6/30/2006	**Depth to top of screen (ft):**	
Site or Facility Name:	Bovano Industries; 830 South Main St	**Depth to bottom of screen (ft):**	
Well Number:	MWC	**Pump intake (feet below MP):**	
Field Personnel:	Steve K.	**Pumping Device (pump type):**	Peristaltic Pump
Sampling Organization:	Facility Support Services, LLC	**Identify MP:**	PVC

Clock Time (24 hours)	Water Depth below MP ft	Pump Dial[1]	Purge Rate Ml/min	Cum. Volume Purged Liters	Temp. 3% °C	Specific Conductivity[2] 3% µS/cm	pH 0.1 +/-	ORP/Eh[3] 10Mv +/- Mv	DO 10% +/- Mg/L	Turbidity 10% +/- NTU	Comments
											Well is covered by fallen tree

1. Pump dial setting (ie: Hertz, Cycles/min, etc)
2. µSienems per centimeter (same as umhos/cm) at 25 °C
3. Oxidation reduction potential (stand in for Eh)

Well Purging-Field Water Quality Measurements Form

Date:	6/30/2006	**Depth to top of screen (ft):**	
Site or Facility Name:	Bovano Industries; 830 South Main St	**Depth to bottom of screen (ft):**	
Well Number:	MW1	**Pump intake (feet below MP):**	
Field Personnel:	Steve K.	**Pumping Device (pump type):**	Peristaltic Pump
Sampling Organization:	Facility Support Services, LLC	**Identify MP:**	Steel

Clock Time (24 hours)	Water Depth below MP ft	Pump Dial[1]	Purge Rate Ml/min	Cum. Volume Purged Liters	Temp. 3% °C	Specific Conductivity[2] 3% µS/cm	pH 0.1 +/-	ORP/Eh[3] 10Mv +/- Mv	DO 10% +/- Mg/L	Turbidity 10% +/- NTU	Comments
											Depth to Water: 9.12ft at 9:30am
											Depth to Bottom: 23.38ft at 9:30am

1. Pump dial setting (ie: Hertz, Cycles/min, etc)
2. µSienems per centimeter (same as umhos/cm) at 25 °C
3. Oxidation reduction potential (stand in for Eh)

Well Purging-Field Water Quality Measurements Form

Date:	6/30/2006	**Depth to top of screen (ft):**	
Site or Facility Name:	Bovano Industries; 830 South Main St	**Depth to bottom of screen (ft):**	
Well Number:	MW4	**Pump intake (feet below MP):**	
Field Personnel:	Steve K.	**Pumping Device (pump type):**	Peristaltic Pump
Sampling Organization:	Facility Support Services, LLC	**Identify MP:**	PVC

Clock Time (24 hours)	Water Depth below MP ft	Pump Dial[1]	Purge Rate Ml/min	Cum. Volume Purged Liters	Temp. 3% °C	Specific Conductivity[2] 3% µS/cm	pH 0.1 +/-	ORP/Eh[3] 10Mv +/- Mv	DO 10% +/- Mg/L	Turbidity 10% +/- NTU	Comments
											Depth to Water: 3.41ft at 9:35am
											Depth to Bottom: 13.25ft at 9:35am

1. Pump dial setting (ie: Hertz, Cycles/min, etc)
2. µSienems per centimeter (same as umhos/cm) at 25 °C
3. Oxidation reduction potential (stand in for Eh)

LABORATORY REPORT

FACILITY SUPPORT SERVICES, LLC

COMPLETE ENVIRONMENTAL TESTING, INC.

80 Lupes Drive
Stratford, CT 06615

Tel: (203) 377-9984
Fax: (203) 377-9952
e-mail: cet@cetlabs.com

July 13, 2006

Mr. Steve Daniels
Facility Support Services
2685 State Street
Hamden, CT 06517

Project: 830 South Main Street
CET #: 06070008
Water: Dup; MW2; MW3; MWB; Trip Blank
Collection Date(s): 6/30/2006

PREP ANALYSIS:

Acid Digestion of Waters [EPA 3005A]

Client ID	MWB	MW2	MW3	Dup
CET ID	AC96109	AC96110	AC96111	AC96112
Date Analyzed	7/5/2006	7/5/2006	7/5/2006	7/5/2006

Filtration for Dissolved Metals [Prep]

Client ID	MWB	MW2	MW3	Dup
CET ID	AC96109	AC96110	AC96111	AC96112
Date Analyzed	7/3/2006	7/3/2006	7/3/2006	7/3/2006

ANALYSIS:

Alkalinity, Tot(CaCO3) [SM 2320B] Units: mg/l

Client ID	MWB	MW2	MW3	Dup
CET ID	AC96109	AC96110	AC96111	AC96112
Date Analyzed	7/10/2006	7/10/2006	7/10/2006	7/10/2006
Alkalinity, Tot(CaCO3)	19	63	39	37

Chloride [EPA 300.0] Units: mg/l

Client ID	MWB	MW2	MW3	Dup
CET ID	AC96109	AC96110	AC96111	AC96112
Date Analyzed	7/7/2006	7/7/2006	7/7/2006	7/7/2006
Chloride	3.5	18	32	32

NOTES:
[ ] Indicates Date Prep Test Completed; ND is Not Detected.

Connecticut Laboratory Certification PH 0116
Massachusetts Laboratory Certification M-CT903
Rhode Island Laboratory Certification 199

July 13, 2006

Cet#: 06070008
Project: 830 South Main Street

Sulfide [EPA 376.1] Units: mg/l

Client ID	MWB	MW2	MW3	Dup
CET ID	AC96109	AC96110	AC96111	AC96112
Date Analyzed	7/3/2006	7/3/2006	7/3/2006	7/3/2006
Sulfide	ND < 1.0	ND < 1.0	ND < 1.0	ND < 1.0

Ammonia as N [EPA 350.3] Units: mg/l

Client ID	MWB	MW2	MW3	Dup
CET ID	AC96109	AC96110	AC96111	AC96112
Date Analyzed	7/6/2006	7/6/2006	7/6/2006	7/6/2006
Ammonia as N	0.37	0.23	0.18	0.14

Nitrite as N [EPA 300.0] Units: mg/l

Client ID	MWB	MW2	MW3	Dup
CET ID	AC96109	AC96110	AC96111	AC96112
Date Analyzed	7/7/2006	7/7/2006	7/7/2006	7/7/2006
Nitrite as N	ND < 0.10	ND < 0.10	ND < 0.10	ND < 0.10

Nitrate as N [EPA 300.0] Units: mg/l

Client ID	MWB	MW2	MW3	Dup
CET ID	AC96109	AC96110	AC96111	AC96112
Date Analyzed	7/7/2006	7/7/2006	7/7/2006	7/7/2006
Nitrate as N	0.10	1.3	1.5	1.5

Sulfate [EPA 300.0] Units: mg/l

Client ID	MWB	MW2	MW3	Dup
CET ID	AC96109	AC96110	AC96111	AC96112
Date Analyzed	7/7/2006	7/7/2006	7/7/2006	7/7/2006
Sulfate	10	8.6	7.5	7.5

Total Organic Carbon [EPA 415.1] Units: mg/l

Client ID	MWB	MW2	MW3	Dup
CET ID	AC96109	AC96110	AC96111	AC96112
Date Analyzed	7/12/2006	7/12/2006	7/12/2006	7/12/2006
Total Organic Carbon	ND < 1.0	ND < 1.0	ND < 1.0	ND < 1.0

Total Metals [EPA 200.7] Units: mg/l

Client ID	MWB	MW2	MW3	Dup
CET ID	AC96109	AC96110	AC96111	AC96112
Date Analyzed	7/5/2006	7/5/2006	7/5/2006	7/5/2006
Dilution	1	1	1	1
Lead	ND < 0.013	ND < 0.013	ND < 0.013	ND < 0.013
Cadmium	ND < 0.005	ND < 0.005	ND < 0.005	ND < 0.005
Chromium	ND < 0.05	ND < 0.05	ND < 0.05	ND < 0.05
Copper	ND < 0.04	ND < 0.04	ND < 0.04	ND < 0.04
Manganese	0.023	ND < 0.02	ND < 0.02	ND < 0.02
Iron	ND < 0.10	ND < 0.10	ND < 0.10	ND < 0.10

Notes:
[ ]Indicates Date Prep Test Completed; ND is Not Detected.

July 13, 2006

Cet#: 06070008
Project: 830 South Main Street

Dissolved Metals [EPA 200.8] Units: mg/l

Client ID	MWB	MW2	MW3	Dup
CET ID	AC96109	AC96110	AC96111	AC96112
Date Analyzed	7/7/2006	7/7/2006	7/7/2006	7/7/2006
Dilution	1.0	1.0	1.0	1.0
Lead	ND < 0.013	ND < 0.013	ND < 0.013	ND < 0.013
Cadmium	ND < 0.005	ND < 0.005	ND < 0.005	ND < 0.005
Chromium	ND < 0.05	ND < 0.05	ND < 0.05	ND < 0.05
Copper	ND < 0.04	ND < 0.04	ND < 0.04	ND < 0.04
Manganese	0.025	ND < 0.02	ND < 0.02	ND < 0.02
Iron	ND < 0.10	ND < 0.10	ND < 0.10	ND < 0.10

Volatile Organics [EPA 8260B] Units: ug/l

Client ID	MWB	MW2	MW3	Dup	Trip Blank
CET ID	AC96109	AC96110	AC96111	AC96112	AC96113
Date Analyzed	7/4/2006	7/4/2006	7/4/2006	7/5/2006	7/5/2006
Dilution	1.0	1.0	1.0	1.0	1.0
Dichlorodifluoromethane	ND < 10	ND < 10	ND < 10	ND < 10	ND < 10
Chloromethane	ND < 3.0	ND < 3.0	ND < 3.0	ND < 3.0	ND < 3.0
Vinyl Chloride	ND < 2.0	ND < 2.0	ND < 2.0	ND < 2.0	ND < 2.0
Bromomethane	ND < 5.0	ND < 5.0	ND < 5.0	ND < 5.0	ND < 5.0
Chloroethane	ND < 5.0	ND < 5.0	ND < 5.0	ND < 5.0	ND < 5.0
Acetone	ND < 50	ND < 50	ND < 50	ND < 50	ND < 50
Acrylonitrile	ND < 20	ND < 20	ND < 20	ND < 20	ND < 20
Trichlorofluoromethane	ND < 25	ND < 25	ND < 25	ND < 25	ND < 25
Trichlorotrifluoroethane	ND < 25	ND < 25	ND < 25	ND < 25	ND < 25
1,1-Dichloroethene	ND < 1.0	ND < 1.0	ND < 1.0	ND < 1.0	ND < 1.0
Methylene Chloride	ND < 5.0	ND < 5.0	ND < 5.0	ND < 5.0	ND < 5.0
Carbon Disulfide	ND < 5.0	ND < 5.0	ND < 5.0	ND < 5.0	ND < 5.0
Methyl-t-Butyl Ether (MTBE)	ND < 5.0	ND < 5.0	ND < 5.0	ND < 5.0	ND < 5.0
trans-1,2-Dichloroethene	ND < 1.0	ND < 1.0	ND < 1.0	ND < 1.0	ND < 1.0
1,1-Dichloroethane	ND < 1.0	ND < 1.0	ND < 1.0	ND < 1.0	ND < 1.0
2-Butanone (MEK)	ND < 25	ND < 25	ND < 25	ND < 25	ND < 25
2,2-Dichloropropane	ND < 1.0	ND < 1.0	ND < 1.0	ND < 1.0	ND < 1.0
cis-1,2-Dichloroethene	ND < 1.0	ND < 1.0	ND < 1.0	ND < 1.0	ND < 1.0
Chloroform	ND < 1.0	ND < 1.0	ND < 1.0	ND < 1.0	ND < 1.0
Tetrahydrofuran	ND < 1.0	ND < 1.0	ND < 1.0	ND < 1.0	ND < 1.0
1,1,1-Trichloroethane	ND < 1.0	ND < 1.0	ND < 1.0	ND < 1.0	ND < 1.0
Carbon Tetrachloride	ND < 1.0	ND < 1.0	ND < 1.0	ND < 1.0	ND < 1.0
1,1-Dichloropropene	ND < 1.0	ND < 1.0	ND < 1.0	ND < 1.0	ND < 1.0
Benzene	ND < 1.0	ND < 1.0	ND < 1.0	ND < 1.0	ND < 1.0
1,2-Dichloroethane	ND < 1.0	ND < 1.0	ND < 1.0	ND < 1.0	ND < 1.0
Methyl Isobutyl Ketone	ND < 25	ND < 25	ND < 25	ND < 25	ND < 25
Trichloroethene	ND < 1.0	ND < 1.0	ND < 1.0	ND < 1.0	ND < 1.0
1,2-Dichloropropane	ND < 1.0	ND < 1.0	ND < 1.0	ND < 1.0	ND < 1.0
Dibromomethane	ND < 1.0	ND < 1.0	ND < 1.0	ND < 1.0	ND < 1.0
Bromodichloromethane	ND < 1.0	ND < 1.0	ND < 1.0	ND < 1.0	ND < 1.0
2-Hexanone	ND < 25	ND < 25	ND < 25	ND < 25	ND < 25
cis-1,3-Dichloropropene	ND < 1.0	ND < 1.0	ND < 1.0	ND < 1.0	ND < 1.0
Toluene	ND < 1.0	ND < 1.0	ND < 1.0	ND < 1.0	ND < 1.0
trans-1,3-Dichloropropene	ND < 1.0	ND < 1.0	ND < 1.0	ND < 1.0	ND < 1.0
1,1,2-Trichloroethane	ND < 1.0	ND < 1.0	ND < 1.0	ND < 1.0	ND < 1.0

Notes:
[ ]Indicates Date Prep Test Completed; ND is Not Detected.

July 13, 2006

Cet#: 06070008
Project: 830 South Main Street

Volatile Organics [EPA 8260B] Units: ug/l

Client ID	MWB	MW2	MW3	Dup	Trip Blank
Tetrachloroethene	ND < 1.0	ND < 1.0	ND < 1.0	ND < 1.0	ND < 1.0
1,3-Dichloropropane	ND < 1.0	ND < 1.0	ND < 1.0	ND < 1.0	ND < 1.0
Dibromochloromethane	ND < 1.0	ND < 1.0	ND < 1.0	ND < 1.0	ND < 1.0
1,2-Dibromoethane	ND < 1.0	ND < 1.0	ND < 1.0	ND < 1.0	ND < 1.0
trans-1,4-Dichloro-2-Butene	ND < 10	ND < 10	ND < 10	ND < 10	ND < 10
Chlorobenzene	ND < 1.0	ND < 1.0	ND < 1.0	ND < 1.0	ND < 1.0
1,1,1,2-Tetrachloroethane	ND < 1.0	ND < 1.0	ND < 1.0	ND < 1.0	ND < 1.0
Ethylbenzene	ND < 1.0	ND < 1.0	ND < 1.0	ND < 1.0	ND < 1.0
m+p Xylenes	ND < 1.0	ND < 1.0	ND < 1.0	ND < 1.0	ND < 1.0
o-Xylene	ND < 1.0	ND < 1.0	ND < 1.0	ND < 1.0	ND < 1.0
Styrene	ND < 1.0	ND < 1.0	ND < 1.0	ND < 1.0	ND < 1.0
Bromoform	ND < 1.0	ND < 1.0	ND < 1.0	ND < 1.0	ND < 1.0
Isopropylbenzene	ND < 1.0	ND < 1.0	ND < 1.0	ND < 1.0	ND < 1.0
1,1,2,2-Tetrachloroethane	ND < 1.0	ND < 1.0	ND < 1.0	ND < 1.0	ND < 1.0
Bromobenzene	ND < 1.0	ND < 1.0	ND < 1.0	ND < 1.0	ND < 1.0
1,2,3-Trichloropropane	ND < 1.0	ND < 1.0	ND < 1.0	ND < 1.0	ND < 1.0
n-Propylbenzene	ND < 1.0	ND < 1.0	ND < 1.0	ND < 1.0	ND < 1.0
2-Chlorotoluene	ND < 1.0	ND < 1.0	ND < 1.0	ND < 1.0	ND < 1.0
4-Chlorotoluene	ND < 1.0	ND < 1.0	ND < 1.0	ND < 1.0	ND < 1.0
1,3,5-Trimethylbenzene	ND < 1.0	ND < 1.0	ND < 1.0	ND < 1.0	ND < 1.0
tert-Butylbenzene	ND < 1.0	ND < 1.0	ND < 1.0	ND < 1.0	ND < 1.0
1,2,4-Trimethylbenzene	ND < 1.0	ND < 1.0	ND < 1.0	ND < 1.0	ND < 1.0
sec-Butylbenzene	ND < 1.0	ND < 1.0	ND < 1.0	ND < 1.0	ND < 1.0
1,3-Dichlorobenzene	ND < 1.0	ND < 1.0	ND < 1.0	ND < 1.0	ND < 1.0
4-Isopropyltoluene	ND < 1.0	ND < 1.0	ND < 1.0	ND < 1.0	ND < 1.0
1,4-Dichlorobenzene	ND < 1.0	ND < 1.0	ND < 1.0	ND < 1.0	ND < 1.0
1,2-Dichlorobenzene	ND < 1.0	ND < 1.0	ND < 1.0	ND < 1.0	ND < 1.0
n-Butylbenzene	ND < 1.0	ND < 1.0	ND < 1.0	ND < 1.0	ND < 1.0
1,2-Dibromo-3-Chloropropane	ND < 1.0	ND < 1.0	ND < 1.0	ND < 1.0	ND < 1.0
1,2,4-Trichlorobenzene	ND < 1.0	ND < 1.0	ND < 1.0	ND < 1.0	ND < 1.0
Hexachlorobutadiene	ND < 1.0	ND < 1.0	ND < 1.0	ND < 1.0	ND < 1.0
Naphthalene	ND < 1.0	ND < 1.0	ND < 1.0	ND < 1.0	ND < 1.0
1,2,3-Trichlorobenzene	ND < 1.0	ND < 1.0	ND < 1.0	ND < 1.0	ND < 1.0
1,2 Dichloroethane-d4 (SURR) 70-130	110	108	109	107	105
toluene-d8 (SURR) 70-130	99.1	99.4	99.9	101	99.2
4-bromofluorobenzene (SURR) 70-130	103	104	102	102	101

Ref. Lab: PH0547

Sincerely,

David Ditta
Laboratory Director

Notes:
[ ]Indicates Date Prep Test Completed; ND is Not Detected.

COMPLETE ENVIRONMENTAL TESTING, INC.

80Lupes Drive
Stratford, CT 06615

Tel: (203) 377-9984
Fax: (203) 377-9952
e-mail: cet@cetlabs.com

QA Report

Project: 830 South Main Street
CET#: 06070008

QA Type: Volatile Organics Date Analyzed: 7/5/2006 QA Sample ID: AC96111

Analyte	SampRes	SpkAmt	SpkRes	Spk%Rec	Blank	LCS%Rec
Dichlorodifluoromethane	ND<10	50	29	58	ND<10	52
Chloromethane	ND<3.0	50.0	25.8	52	ND<2.7	63
Vinyl Chloride	ND<2.0	50.0	37.2	74	ND<1.6	60
Bromomethane	ND<5.0	50.0	39.1	78	ND<5.0	74
Chloroethane	ND<5.0	50.0	41.7	83	ND<5.0	69
Acetone	ND<50	100	106	106	ND<50	83
Acrylonitrile	ND<20	50	60	120	ND<25	82
Trichlorofluoromethane	ND<25	50	43	86	ND<25	82
Trichlorotrifluoroethane	ND<25	50	46	92	ND<25	116
1,1-Dichloroethene	ND<1.0	50.0	55.3	111	ND<1.0	108
Methylene Chloride	ND<5.0	50.0	28.6	57	ND<5.0	58
Carbon Disulfide	ND<5.0	50.0	53.6	107	ND<5.0	114
Methyl-t-Butyl Ether (MTBE)	ND<5.0	50.0	52.4	105	ND<5.0	85
trans-1,2-Dichloroethene	ND<1.0	50.0	47.7	95	ND<1.0	107
1,1-Dichloroethane	ND<1.0	50.0	51.3	103	ND<1.0	103
2-Butanone (MEK)	ND<25	100	105	105	ND<25	73
2,2-Dichloropropane	ND<1.0	50.0	14.3	29	ND<1.0	125
cis-1,2-Dichloroethene	ND<1.0	50.0	43.1	86	ND<1.0	98
Chloroform	ND<1.0	50.0	47.9	96	ND<1.0	98
Tetrahydrofuran	ND<1.0	50.0	44.3	89	ND<1.0	77
1,1,1-Trichloroethane	ND<1.0	50.0	48.2	96	ND<1.0	106
Carbon Tetrachloride	ND<1.0	50.0	46.1	92	ND<1.0	101
1,1-Dichloropropene	ND<1.0	50.0	43.3	87	ND<1.0	100
Benzene	ND<1.0	50.0	48.9	98	ND<1.0	101
1,2-Dichloroethane	ND<1.0	50.0	44.6	89	ND<1.0	77
Methyl Isobutyl Ketone	ND<25	100	110	110	ND<25	75
Trichloroethene	ND<1.0	50.0	45.4	91	ND<1.0	99
1,2-Dichloropropane	ND<1.0	50.0	48.4	97	ND<1.0	94
Dibromomethane	ND<1.0	50.0	49.3	99	ND<1.0	83
Bromodichloromethane	ND<1.0	50.0	48.0	96	ND<0.5	90
2-Hexanone	ND<25	100	113	113	ND<25	75
cis-1,3-Dichloropropene	ND<1.0	50.0	39.6	79	ND<0.5	91
Toluene	ND<1.0	50.0	45.8	92	ND<1.0	96
trans-1,3-Dichloropropene	ND<1.0	50.0	41.8	84	ND<0.5	87
1,1,2-Trichloroethane	ND<1.0	50.0	55.0	110	ND<1.0	85
Tetrachloroethene	ND<1.0	50.0	37.9	76	ND<1.0	96

Connecticut Laboratory Certification PH0116
Massachusetts Laboratory Certification M-CT903
Rhode Island Laboratory Certification 199

QA Type: Volatile Organics Date Analyzed: 7/5/2006 QA Sample ID: AC96111

Analyte	SampRes	SpkAmt	SpkRes	Spk%Rec	Blank	LCS%Rec
1,3-Dichloropropane	ND<1.0	50.0	51.3	103	ND<1.0	81
Dibromochloromethane	ND<1.0	50.0	43.2	86	ND<0.5	88
1,2-Dibromoethane	ND<1.0	50.0	43.2	86	ND<0.5	82
Chlorobenzene	ND<1.0	50.0	39.7	79	ND<1.0	99
1,1,1,2-Tetrachloroethane	ND<1.0	50.0	41.3	83	ND<1.0	94
Ethylbenzene	ND<1.0	50.0	37.2	74	ND<1.0	104
m+p Xylenes	ND<1.0	100.0	78.1	78	ND<1.0	103
o-Xylene	ND<1.0	50.0	39.9	80	ND<1.0	100
Styrene	ND<1.0	50.0	42.3	85	ND<1.0	101
Bromoform	ND<1.0	50.0	46.2	92	ND<1.0	84
Isopropylbenzene	ND<1.0	50.0	40.1	80	ND<1.0	107
1,1,2,2-Tetrachloroethane	ND<1.0	50.0	50.2	100	ND<0.5	83
Bromobenzene	ND<1.0	50.0	46.8	94	ND<1.0	94
1,2,3-Trichloropropane	ND<1.0	50.0	40.4	81	ND<1.0	106
n-Propylbenzene	ND<1.0	50.0	44.2	88	ND<1.0	107
2-Chlorotoluene	ND<1.0	50.0	44.8	90	ND<1.0	101
4-Chlorotoluene	ND<1.0	50.0	44.8	90	ND<1.0	101
1,3,5-Trimethylbenzene	ND<1.0	50.0	45.3	91	ND<1.0	101
tert-Butylbenzene	ND<1.0	50.0	47.0	94	ND<1.0	103
1,2,4-Trimethylbenzene	ND<1.0	50.0	46.0	92	ND<1.0	103
sec-Butylbenzene	ND<1.0	50.0	45.0	90	ND<1.0	105
1,3-Dichlorobenzene	ND<1.0	50.0	45.8	92	ND<1.0	101
4-Isopropyltoluene	ND<1.0	50.0	42.0	84	ND<1.0	105
1,4-Dichlorobenzene	ND<1.0	50.0	44.8	90	ND<1.0	96
1,2-Dichlorobenzene	ND<1.0	50.0	50.4	101	ND<1.0	96
n-Butylbenzene	ND<1.0	50.0	36.9	74	ND<1.0	105
1,2-Dibromo-3-Chloropropane	ND<1.0	50.0	52.3	105	ND<1.0	78
1,2,4-Trichlorobenzene	ND<1.0	50.0	44.8	90	ND<1.0	91
Hexachlorobutadiene	ND<1.0	50.00	37.57	75	ND<0.45	87
Naphthalene	ND<1.0	50.0	58.8	118	ND<1.0	77
1,2,3-Trichlorobenzene	ND<1.0	50.0	51.8	104	ND<1.0	83

QA Type: Total Metals Date Analyzed: 7/5/2006 QA Sample ID: AC96159

Analyte	SampRes	SpkAmt	SpkRes	SpkDupRes	Spk%Rec	Dup%Rec	RPD	Blank	LCS%Rec
Lead	ND<0.013	0.20	0.215	0.215	108	108	0.00	ND<0.013	98
Cadmium	ND<0.005	0.20	0.211	0.208	106	104	1.90	ND<0.005	96
Chromium	ND<0.05	0.20	0.209	0.205	104	102	1.90	ND<0.05	96
Copper	ND<0.04	0.20	0.210	0.208	105	104	0.96	ND<0.04	96
Manganese	0.28	0.20	0.488	0.482	104	101	2.90	ND<0.02	97
Iron	ND<0.10	5.0	5.10	4.96	102	99	2.80	ND<0.10	95

QA Type: Ammonia as N Date Analyzed: 7/6/2006 QA Sample ID: AC95780

Analyte	SampRes	SpkAmt	SpkRes	Spk%Rec	Blank	LCS%Rec
Ammonia as N	0.44	10	9.5	91	ND<0.10	80

QA Type: Dissolved Metals Date Analyzed: 7/7/2006 QA Sample ID: AC96389

Analyte	SampRes	SpkAmt	SpkRes	SpkDupRes	Spk%Rec	Dup%Rec	RPD	Blank	LCS%Rec
Lead	ND<0.013	0.200	0.201	0.200	100	100	0.00	ND<0.013	96
Cadmium	ND<0.005	0.200	0.198	0.197	99	98	0.51	ND<0.005	94
Chromium	ND<0.05	0.20	0.187	0.191	94	96	2.12	ND<0.05	94
Copper	ND<0.04	0.20	0.188	0.193	94	96	2.62	ND<0.04	94
Manganese	0.043	0.20	0.238	0.242	98	100	2.03	ND<0.02	96
Iron	ND<0.10	5.0	5.04	4.29	101	86	16.30	ND<0.10	94

QA Type: Nitrate as N Date Analyzed: 7/7/2006 QA Sample ID: AC96109

Analyte	SampRes	SpkAmt	SpkRes	SpkDupRes	Spk%Rec	Dup%Rec	RPD	Blank	LCS%Rec
Nitrate as N	0.10	10	9.0	9.0	89	89	0.00	ND<0.10	60

QA Type: Nitrite as N Date Analyzed: 7/7/2006 QA Sample ID: AC96109

Analyte	SampRes	SpkAmt	SpkRes	SpkDupRes	Spk%Rec	Dup%Rec	RPD	Blank	LCS%Rec
Nitrite as N	ND<0.10	10	9.6	9.3	96	93	3.18	ND<0.05	100

QA Type: Chloride Date Analyzed: 7/7/2006 QA Sample ID: AC96109

Analyte	SampRes	SpkAmt	SpkRes	SpkDupRes	Spk%Rec	Dup%Rec	RPD	Blank	LCS%Rec
Chloride	3.5	10	14	13	105	95	10.00	ND<5.0	85

QA Type: Sulfate Date Analyzed: 7/7/2006 QA Sample ID: AC96109

Analyte	SampRes	SpkAmt	SpkRes	SpkDupRes	Spk%Rec	Dup%Rec	RPD	Blank	LCS%Rec
Sulfate	10	10	21	21	110	110	0.00	ND<0.10	85

ND is not detected

CET

COMPLETE ENVIRONMENTAL TESTING, INC.

CHAIN OF CUSTODY

80 Lupes Drive
Stratford, CT 06615
Tel (203) 377-9984
Fax (203) 377-9952

COMPANY NAME AND ADDRESS: FSS

REPORT TO:	PROJECT #:	PROJECT LOCATION:	PURCHASE ORDER #:	SAMPLED BY:
S. Daniels		830 S. Main St		SGK

RELINQUISHED BY:	DATE	TIME	RECEIVED BY:	DATE	TIME
[illegible]	6/30	2:45	[illegible]	6/30/00	1610
RELINQUISHED BY:	DATE	TIME	RECEIVED BY:	DATE	TIME
[illegible]	6-30-00	1645	[illegible]	6/30/00	5:7.
RELINQUISHED BY:	DATE	TIME	RECEIVED BY:	DATE	TIME

ANALYSIS REQUIRED

SAMPLE I.D.	DATE	TIME	SAMPLE MATRIX	PRIORITY TURNAROUND: SAME DAY	24 HR	2-3 DAY	STANDARD TURNAROUND	# OF CONTAINERS	EPA 8260B VOCs	Total Organic Carbon	Total metals Cd, Cr, Cu, Pb, Fe, Mn	Dissolved metals Cd, Cr, Cu, Pb, Fe, Mn	Alkalinity as $CaCO_3$	Chloride	Sulfide	Sulfate	Ammonia as N	Nitrate as N	Nitrite as N					
MW B	6/30	12:30	W				X	8	X	X	X	X	X	X	X	X	X	X	X					
MW 2	6/30	13:30	W				X	8	X	X	X	X	X	X	X	X	X	X	X					
MW 3	6/30	11:05	W				X	8	X	X	X	X	X	X	X	X	X	X	X					
Dup	6/30		W				X	8	X	X	X	X	X	X	X	X	X	X	X					
Trip Blank	6/30		W				X	2	X															

SPECIAL INSTRUCTIONS: Include QA/QC w/report

COMMENTS

REV. 4/02

Facility Support Services, LLC
Environmental & Safety Consulting Engineers
2685 State Street
Hamden, CT 06517

Telephone: (203) 288-1281 **Fax: (203) 248-4409**

FACSIMILE COVER SHEET

Date: 7-14-06 **Number of Pages (including this cover sheet):** 9

To: Jim Flood

Company: Bovano Industries

Fax Number: 203-250-7527 **Telephone Number:** 203-272-3208

From: Michele Varengo for Steven Daniels

Copy To:

Subject/Proposal: Lab analysis for 830 South Main St.

☐ **Urgent** ☑ **For Review** ☐ **Please Comment** ☐ **Please Reply**

Message:

This transmission is CONFIDENTIAL and intended only to be received by the above individual(s) and may contain legally sensitive information. If you receive this facsimile in error, please notify the sender as soon as possible. Thank you.

COMPLETE ENVIRONMENTAL TESTING, INC.

80 Lupes Drive
Stratford, CT 06615

Tel: (203) 377-9984
Fax: (203) 377-9952
e-mail: cet@cetlabs.com

July 13, 2006

Mr. Steve Daniels
Facility Support Services
2685 State Street
Hamden, CT 06517

Project: 830 South Main Street
CET #: 06070008
Water: Dup; MW2; MW3; MWB; Trip Blank
Collection Date(s): 6/30/2006

PREP ANALYSIS:

Acid Digestion of Waters [EPA 3005A]

Client ID	MWB	MW2	MW3	Dup
CET ID	AC96109	AC96110	AC96111	AC96112
Date Analyzed	7/5/2006	7/5/2006	7/5/2006	7/5/2006

Filtration for Dissolved Metals [Prep]

Client ID	MWB	MW2	MW3	Dup
CET ID	AC96109	AC96110	AC96111	AC96112
Date Analyzed	7/3/2006	7/3/2006	7/3/2006	7/3/2006

ANALYSIS:

Alkalinity, Tot(CaCO3) [SM 2320B] Units: mg/l

Client ID	MWB	MW2	MW3	Dup
CET ID	AC96109	AC96110	AC96111	AC96112
Date Analyzed	7/10/2006	7/10/2006	7/10/2006	7/10/2006
Alkalinity, Tot(CaCO3)	19	63	39	37

Chloride [EPA 300.0] Units: mg/l

Client ID	MWB	MW2	MW3	Dup
CET ID	AC96109	AC96110	AC96111	AC96112
Date Analyzed	7/7/2006	7/7/2006	7/7/2006	7/7/2006
Chloride	3.5	18	32	32

NOTES:
[ ] Indicates Date Prep Test Completed; ND is Not Detected.

Cet#: 06070008
Project: 330 South Main Street

July 13, 2006

Sulfide [EPA 376.1] Units: mg/l

Client ID	MWB	MW2	MW3	Dup
CET ID	AC96109	AC96110	AC96111	AC96112
Date Analyzed	7/3/2006	7/3/2006	7/3/2006	7/3/2006
Sulfide	ND < 1.0	ND < 1.0	ND < 1.0	ND < 1.0

Ammonia as N [EPA 350.3] Units: mg/l

Client ID	MWB	MW2	MW3	Dup
CET ID	AC96109	AC96110	AC96111	AC96112
Date Analyzed	7/6/2006	7/6/2006	7/6/2006	7/6/2006
Ammonia as N	0.37	0.23	0.18	0.14

Nitrite as N [EPA 300.0] Units: mg/l

Client ID	MWB	MW2	MW3	Dup
CET ID	AC96109	AC96110	AC96111	AC96112
Date Analyzed	7/7/2006	7/7/2006	7/7/2006	7/7/2006
Nitrite as N	ND < 0.10	ND < 0.10	ND < 0.10	ND < 0.10

Nitrate as N [EPA 300.0] Units: mg/l

Client ID	MWB	MW2	MW3	Dup
CET ID	AC96109	AC96110	AC96111	AC96112
Date Analyzed	7/7/2006	7/7/2006	7/7/2006	7/7/2006
Nitrate as N	0.10	1.3	1.5	1.5

Sulfate [EPA 300.0] Units: mg/l

Client ID	MWB	MW2	MW3	Dup
CET ID	AC96109	AC96110	AC96111	AC96112
Date Analyzed	7/7/2006	7/7/2006	7/7/2006	7/7/2006
Sulfate	10	8.6	7.5	7.5

Total Organic Carbon [EPA 415.1] Units: mg/l

Client ID	MWB	MW2	MW3	Dup
CET ID	AC96109	AC96110	AC96111	AC96112
Date Analyzed	7/12/2006	7/12/2006	7/12/2006	7/12/2006
Total Organic Carbon	ND < 1.0	ND < 1.0	ND < 1.0	ND < 1.0

Total Metals [EPA 200.7] Units: mg/l

Client ID	MWB	MW2	MW3	Dup
CET ID	AC96109	AC96110	AC96111	AC96112
Date Analyzed	7/5/2006	7/5/2006	7/5/2006	7/5/2006
Dilution	1	1	1	1
Lead	ND < 0.013	ND < 0.013	ND < 0.013	ND < 0.013
Cadmium	ND < 0.005	ND < 0.005	ND < 0.005	ND < 0.005
Chromium	ND < 0.05	ND < 0.05	ND < 0.05	ND < 0.05
Copper	ND < 0.04	ND < 0.04	ND < 0.04	ND < 0.04
Manganese	0.023	ND < 0.02	ND < 0.02	ND < 0.02
Iron	ND < 0.10	ND < 0.10	ND < 0.10	ND < 0.10

Notes:
[ ]Indicates Date Prep Test Completed; ND is Not Detected.

July 13, 2006

Cet#: 06070008
Project: 830 South Main Street

Dissolved Metals [EPA 200.8] Units: mg/l

Client ID	MW3	MW2	MW3	Dup
CET ID	AC96109	AC96110	AC96111	AC96112
Date Analyzed	7/7/2006	7/7/2006	7/7/2006	7/7/2006
Dilution	1.0	1.0	1.0	1.0
Lead	ND < 0.013	ND < 0.013	ND < 0.013	ND < 0.013
Cadmium	ND < 0.005	ND < 0.005	ND < 0.005	ND < 0.005
Chromium	ND < 0.05	ND < 0.05	ND < 0.05	ND < 0.05
Copper	ND < 0.04	ND < 0.04	ND < 0.04	ND < 0.04
Manganese	0.025	ND < 0.02	ND < 0.02	ND < 0.02
Iron	ND < 0.10	ND < 0.10	ND < 0.10	ND < 0.10

Volatile Organics [EPA 8260B] Units: ug/l

Client ID	MW3	MW2	MW3	Dup	Trip Blank
CET ID	AC96109	AC96110	AC96111	AC96112	AC96113
Date Analyzed	7/4/2006	7/4/2006	7/4/2006	7/5/2006	7/5/2006
Dilution	1.0	1.0	1.0	1.0	1.0
Dichlorodifluoromethane	ND < 10	ND < 10	ND < 10	ND < 10	ND < 10
Chloromethane	ND < 3.0	ND < 3.0	ND < 3.0	ND < 3.0	ND < 3.0
Vinyl Chloride	ND < 2.0	ND < 2.0	ND < 2.0	ND < 2.0	ND < 2.0
Bromomethane	ND < 5.0	ND < 5.0	ND < 5.0	ND < 5.0	ND < 5.0
Chloroethane	ND < 5.0	ND < 5.0	ND < 5.0	ND < 5.0	ND < 5.0
Acetone	ND < 50	ND < 50	ND < 50	ND < 50	ND < 50
Acrylonitrile	ND < 20	ND < 20	ND < 20	ND < 20	ND < 20
Trichlorofluoromethane	ND < 25	ND < 25	ND < 25	ND < 25	ND < 25
Trichlorotrifluoroethane	ND < 25	ND < 25	ND < 25	ND < 25	ND < 25
1,1-Dichloroethene	ND < 1.0	ND < 1.0	ND < 1.0	ND < 1.0	ND < 1.0
Methylene Chloride	ND < 5.0	ND < 5.0	ND < 5.0	ND < 5.0	ND < 5.0
Carbon Disulfide	ND < 5.0	ND < 5.0	ND < 5.0	ND < 5.0	ND < 5.0
Methyl-t-Butyl Ether (MTBE)	ND < 5.0	ND < 5.0	ND < 5.0	ND < 5.0	ND < 5.0
trans-1,2-Dichloroethene	ND < 1.0	ND < 1.0	ND < 1.0	ND < 1.0	ND < 1.0
1,1-Dichloroethane	ND < 1.0	ND < 1.0	ND < 1.0	ND < 1.0	ND < 1.0
2-Butanone (MEK)	ND < 25	ND < 25	ND < 25	ND < 25	ND < 25
2,2-Dichloropropane	ND < 1.0	ND < 1.0	ND < 1.0	ND < 1.0	ND < 1.0
cis-1,2-Dichloroethene	ND < 1.0	ND < 1.0	ND < 1.0	ND < 1.0	ND < 1.0
Chloroform	ND < 1.0	ND < 1.0	ND < 1.0	ND < 1.0	ND < 1.0
Tetrahydrofuran	ND < 1.0	ND < 1.0	ND < 1.0	ND < 1.0	ND < 1.0
1,1,1-Trichloroethane	ND < 1.0	ND < 1.0	ND < 1.0	ND < 1.0	ND < 1.0
Carbon Tetrachloride	ND < 1.0	ND < 1.0	ND < 1.0	ND < 1.0	ND < 1.0
1,1-Dichloropropene	ND < 1.0	ND < 1.0	ND < 1.0	ND < 1.0	ND < 1.0
Benzene	ND < 1.0	ND < 1.0	ND < 1.0	ND < 1.0	ND < 1.0
1,2-Dichloroethane	ND < 1.0	ND < 1.0	ND < 1.0	ND < 1.0	ND < 1.0
Methyl Isobutyl Ketone	ND < 25	ND < 25	ND < 25	ND < 25	ND < 25
Trichloroethene	ND < 1.0	ND < 1.0	ND < 1.0	ND < 1.0	ND < 1.0
1,2-Dichloropropane	ND < 1.0	ND < 1.0	ND < 1.0	ND < 1.0	ND < 1.0
Dibromomethane	ND < 1.0	ND < 1.0	ND < 1.0	ND < 1.0	ND < 1.0
Bromodichloromethane	ND < 1.0	ND < 1.0	ND < 1.0	ND < 1.0	ND < 1.0
2-Hexanone	ND < 25	ND < 25	ND < 25	ND < 25	ND < 25
cis-1,3-Dichloropropene	ND < 1.0	ND < 1.0	ND < 1.0	ND < 1.0	ND < 1.0
Toluene	ND < 1.0	ND < 1.0	ND < 1.0	ND < 1.0	ND < 1.0
trans-1,3-Dichloropropene	ND < 1.0	ND < 1.0	ND < 1.0	ND < 1.0	ND < 1.0
1,1,2-Trichloroethane	ND < 1.0	ND < 1.0	ND < 1.0	ND < 1.0	ND < 1.0

Notes:
[ ]Indicates Date Prep Test Completed; ND is Not Detected.

July 13, 2006

Cert#: 06070008
Project: 830 South Main Street

Volatile Organics [EPA 8260B] Units: ug/l

Client ID	MW3	MW2	MW3	Dup	Trip Blank
Tetrachloroethene	ND < 1.0	ND < 1.0	ND < 1.0	ND < 1.0	ND < 1.0
1,3-Dichloropropane	ND < 1.0	ND < 1.0	ND < 1.0	ND < 1.0	ND < 1.0
Dibromochloromethane	ND < 1.0	ND < 1.0	ND < 1.0	ND < 1.0	ND < 1.0
1,2-Dibromoethane	ND < 1.0	ND < 1.0	ND < 1.0	ND < 1.0	ND < 1.0
trans-1,4-Dichloro-2-Butene	ND < 10	ND < 10	ND < 10	ND < 10	ND < 10
Chlorobenzene	ND < 1.0	ND < 1.0	ND < 1.0	ND < 1.0	ND < 1.0
1,1,1,2-Tetrachloroethane	ND < 1.0	ND < 1.0	ND < 1.0	ND < 1.0	ND < 1.0
Ethylbenzene	ND < 1.0	ND < 1.0	ND < 1.0	ND < 1.0	ND < 1.0
m+p Xylenes	ND < 1.0	ND < 1.0	ND < 1.0	ND < 1.0	ND < 1.0
o-Xylene	ND < 1.0	ND < 1.0	ND < 1.0	ND < 1.0	ND < 1.0
Styrene	ND < 1.0	ND < 1.0	ND < 1.0	ND < 1.0	ND < 1.0
Bromoform	ND < 1.0	ND < 1.0	ND < 1.0	ND < 1.0	ND < 1.0
Isopropylbenzene	ND < 1.0	ND < 1.0	ND < 1.0	ND < 1.0	ND < 1.0
1,1,2,2-Tetrachloroethane	ND < 1.0	ND < 1.0	ND < 1.0	ND < 1.0	ND < 1.0
Bromobenzene	ND < 1.0	ND < 1.0	ND < 1.0	ND < 1.0	ND < 1.0
1,2,3-Trichloropropane	ND < 1.0	ND < 1.0	ND < 1.0	ND < 1.0	ND < 1.0
n-Propylbenzene	ND < 1.0	ND < 1.0	ND < 1.0	ND < 1.0	ND < 1.0
2-Chlorotoluene	ND < 1.0	ND < 1.0	ND < 1.0	ND < 1.0	ND < 1.0
4-Chlorotoluene	ND < 1.0	ND < 1.0	ND < 1.0	ND < 1.0	ND < 1.0
1,3,5-Trimethylbenzene	ND < 1.0	ND < 1.0	ND < 1.0	ND < 1.0	ND < 1.0
tert-Butylbenzene	ND < 1.0	ND < 1.0	ND < 1.0	ND < 1.0	ND < 1.0
1,2,4-Trimethylbenzene	ND < 1.0	ND < 1.0	ND < 1.0	ND < 1.0	ND < 1.0
sec-Butylbenzene	ND < 1.0	ND < 1.0	ND < 1.0	ND < 1.0	ND < 1.0
1,3-Dichlorobenzene	ND < 1.0	ND < 1.0	ND < 1.0	ND < 1.0	ND < 1.0
4-Isopropyltoluene	ND < 1.0	ND < 1.0	ND < 1.0	ND < 1.0	ND < 1.0
1,4-Dichlorobenzene	ND < 1.0	ND < 1.0	ND < 1.0	ND < 1.0	ND < 1.0
1,2-Dichlorobenzene	ND < 1.0	ND < 1.0	ND < 1.0	ND < 1.0	ND < 1.0
n-Butylbenzene	ND < 1.0	ND < 1.0	ND < 1.0	ND < 1.0	ND < 1.0
1,2-Dibromo-3-Chloropropane	ND < 1.0	ND < 1.0	ND < 1.0	ND < 1.0	ND < 1.0
1,2,4-Trichlorobenzene	ND < 1.0	ND < 1.0	ND < 1.0	ND < 1.0	ND < 1.0
Hexachlorobutadiene	ND < 1.0	ND < 1.0	ND < 1.0	ND < 1.0	ND < 1.0
Naphthalene	ND < 1.0	ND < 1.0	ND < 1.0	ND < 1.0	ND < 1.0
1,2,3-Trichlorobenzene	ND < 1.0	ND < 1.0	ND < 1.0	ND < 1.0	ND < 1.0
1,2 Dichloroethane-d4 (SURR) 70-130	110	108	109	107	105
toluene-d8 (SURR) 70-130	99.1	99.4	99.9	101	99.2
4-bromofluorobenzene (SURR) 70-130	103	104	102	102	101

Ref Lab: PH0547

Sincerely,

David Ditta
Laboratory Director

Notes:
[ ]Indicates Date Prep Test Completed; ND is Not Detected.

COMPLETE ENVIRONMENTAL TESTING, INC.

80Lupes Drive
Stratford, CT 06615

Tel: (203) 377-9984
Fax: (203) 377-9952
e-mail: cet@cetlabs.com

QA Report

Project: 830 South Main Street
CET#: 06070008

QA Type: Volatile Organics Date Analyzed: 7/5/2006 QA Sample ID: AC96111

Analyte	SampRes	SpkAmt	SpkRes	Spk%Rec	Blank	LCS%Rec
Dichlorodifluoromethane	ND<10	50	29	58	ND<10	52
Chloromethane	ND<3.0	50.0	25.8	52	ND<2.7	63
Vinyl Chloride	ND<2.0	50.0	37.2	74	ND<1.6	60
Bromomethane	ND<5.0	50.0	39.1	78	ND<5.0	74
Chloroethane	ND<5.0	50.0	41.7	83	ND<5.0	69
Acetone	ND<50	100	106	106	ND<50	83
Acrylonitrile	ND<20	50	60	120	ND<25	82
Trichlorofluoromethane	ND<25	50	43	86	ND<25	82
Trichlorotrifluoroethane	ND<25	50	46	92	ND<25	116
1,1-Dichloroethene	ND<1.0	50.0	55.3	111	ND<1.0	108
Methylene Chloride	ND<5.0	50.0	28.6	57	ND<5.0	58
Carbon Disulfide	ND<5.0	50.0	53.6	107	ND<5.0	114
Methyl-t-Butyl Ether (MTBE)	ND<5.0	50.0	52.4	105	ND<5.0	85
trans-1,2-Dichloroethene	ND<1.0	50.0	47.7	95	ND<1.0	107
1,1-Dichloroethane	ND<1.0	50.0	51.3	103	ND<1.0	103
2-Butanone (MEK)	ND<25	100	105	105	ND<25	73
2,2-Dichloropropane	ND<1.0	50.0	14.3	29	ND<1.0	125
cis-1,2-Dichloroethene	ND<1.0	50.0	43.1	86	ND<1.0	98
Chloroform	ND<1.0	50.0	47.9	96	ND<1.0	98
Tetrahydrofuran	ND<1.0	50.0	44.3	89	ND<1.0	77
1,1,1-Trichloroethane	ND<1.0	50.0	48.2	96	ND<1.0	106
Carbon Tetrachloride	ND<1.0	50.0	46.1	92	ND<1.0	101
1,1-Dichloropropene	ND<1.0	50.0	43.3	87	ND<1.0	100
Benzene	ND<1.0	50.0	48.9	98	ND<1.0	101
1,2-Dichloroethane	ND<1.0	50.0	44.6	89	ND<1.0	77
Methyl Isobutyl Ketone	ND<25	100	110	110	ND<25	75
Trichloroethene	ND<1.0	50.0	45.4	91	ND<1.0	99
1,2-Dichloropropane	ND<1.0	50.0	48.4	97	ND<1.0	94
Dibromomethane	ND<1.0	50.0	49.3	99	ND<1.0	83
Bromodichloromethane	ND<1.0	50.0	48.0	96	ND<0.5	90
2-Hexanone	ND<25	100	113	113	ND<25	75
cis-1,3-Dichloropropene	ND<1.0	50.0	39.6	79	ND<0.5	91
Toluene	ND<1.0	50.0	45.8	92	ND<1.0	96
trans-1,3-Dichloropropene	ND<1.0	50.0	41.8	84	ND<0.5	87
1,1,2-Trichloroethane	ND<1.0	50.0	55.0	110	ND<1.0	85
Tetrachloroethene	ND<1.0	50.0	37.9	76	ND<1.0	96

Project: 830 South Main Street
Cet#: 06070008

QA Type: Volatile Organics Date Analyzed: 7/5/2006 QA Sample ID: AC96111

Analyte	SampRes	SpkAmt	SpkRes	Spk%Rec	Blank	LCS%Rec
1,3-Dichloropropane	ND<1.0	50.0	51.3	103	ND<1.0	81
Dibromochloromethane	ND<1.0	50.0	43.2	86	ND<0.5	88
1,2-Dibromoethane	ND<1.0	50.0	43.2	86	ND<0.5	82
Chlorobenzene	ND<1.0	50.0	39.7	79	ND<1.0	99
1,1,1,2-Tetrachloroethane	ND<1.0	50.0	41.3	83	ND<1.0	94
Ethylbenzene	ND<1.0	50.0	37.2	74	ND<1.0	104
m+p Xylenes	ND<1.0	100.0	78.1	78	ND<1.0	103
o-Xylene	ND<1.0	50.0	39.9	80	ND<1.0	100
Styrene	ND<1.0	50.0	42.3	85	ND<1.0	101
Bromoform	ND<1.0	50.0	46.2	92	ND<1.0	84
Isopropylbenzene	ND<1.0	50.0	40.1	80	ND<1.0	107
1,1,2,2-Tetrachloroethane	ND<1.0	50.0	50.2	100	ND<0.5	83
Bromobenzene	ND<1.0	50.0	46.8	94	ND<1.0	94
1,2,3-Trichloropropane	ND<1.0	50.0	40.4	81	ND<1.0	106
n-Propylbenzene	ND<1.0	50.0	44.2	88	ND<1.0	107
2-Chlorotoluene	ND<1.0	50.0	44.8	90	ND<1.0	101
4-Chlorotoluene	ND<1.0	50.0	44.8	90	ND<1.0	101
1,3,5-Trimethylbenzene	ND<1.0	50.0	45.3	91	ND<1.0	101
tert-Butylbenzene	ND<1.0	50.0	47.0	94	ND<1.0	103
1,2,4-Trimethylbenzene	ND<1.0	50.0	46.0	92	ND<1.0	103
sec-Butylbenzene	ND<1.0	50.0	45.0	90	ND<1.0	105
1,3-Dichlorobenzene	ND<1.0	50.0	45.8	92	ND<1.0	101
4-Isopropyltoluene	ND<1.0	50.0	42.0	84	ND<1.0	105
1,4-Dichlorobenzene	ND<1.0	50.0	44.8	90	ND<1.0	96
1,2-Dichlorobenzene	ND<1.0	50.0	50.4	101	ND<1.0	96
n-Butylbenzene	ND<1.0	50.0	36.9	74	ND<1.0	105
1,2-Dibromo-3-Chloropropane	ND<1.0	50.0	52.3	105	ND<1.0	78
1,2,4-Trichlorobenzene	ND<1.0	50.0	44.8	90	ND<1.0	91
Hexachlorobutadiene	ND<1.0	50.00	37.57	75	ND<0.45	87
Naphthalene	ND<1.0	50.0	58.8	118	ND<1.0	77
1,2,3-Trichlorobenzene	ND<1.0	50.0	51.8	104	ND<1.0	83

QA Type: Total Metals Date Analyzed: 7/5/2006 QA Sample ID: AC96159

Analyte	SampRes	SpkAmt	SpkRes	SpkDupRes	Spk%Rec	Dup%Rec	RPD	Blank	LCS%Rec
Lead	ND<0.013	0.20	0.215	0.215	108	108	0.00	ND<0.013	98
Cadmium	ND<0.005	0.20	0.211	0.208	106	104	1.90	ND<0.005	96
Chromium	ND<0.05	0.20	0.209	0.205	104	102	1.90	ND<0.05	96
Copper	ND<0.04	0.20	0.210	0.208	105	104	0.96	ND<0.04	96
Manganese	0.28	0.20	0.488	0.482	104	101	2.90	ND<0.02	97
Iron	ND<0.10	5.0	5.10	4.96	102	99	2.80	ND<0.10	95

QA Type: Ammonia as N Date Analyzed: 7/6/2006 QA Sample ID: AC95780

Analyte	SampRes	SpkAmt	SpkRes	Spk%Rec	Blank	LCS%Rec
Ammonia as N	0.44	10	9.5	91	ND<0.10	80

Project: 830 South Main Street
Cet#: 06070008

QA Type: Dissolved Metals Date Analyzed: 7/7/2006 QA Sample ID: AC96389

Analyte	SampRes	SpkAmt	SpkRes	SpkDupRes	Spk%Rec	Dup%Rec	RPD	Blank	LCS%Rec
Lead	ND<0.013	0.200	0.201	0.200	100	100	0.00	ND<0.013	96
Cadmium	ND<0.005	0.200	0.198	0.197	99	98	0.51	ND<0.005	94
Chromium	ND<0.05	0.20	0.187	0.191	94	96	2.12	ND<0.05	94
Copper	ND<0.04	0.20	0.188	0.193	94	96	2.62	ND<0.04	94
Manganese	0.043	0.20	0.238	0.242	98	100	2.03	ND<0.02	96
Iron	ND<0.10	5.0	5.04	4.29	101	86	16.30	ND<0.10	94

QA Type: Nitrate as N Date Analyzed: 7/7/2006 QA Sample ID: AC96109

Analyte	SampRes	SpkAmt	SpkRes	SpkDupRes	Spk%Rec	Dup%Rec	RPD	Blank	LCS%Rec
Nitrate as N	0.10	10	9.0	9.0	89	89	0.00	ND<0.10	60

QA Type: Nitrite as N Date Analyzed: 7/7/2006 QA Sample ID: AC96109

Analyte	SampRes	SpkAmt	SpkRes	SpkDupRes	Spk%Rec	Dup%Rec	RPD	Blank	LCS%Rec
Nitrite as N	ND<0.10	10	9.6	9.3	96	93	3.18	ND<0.05	100

QA Type: Chloride Date Analyzed: 7/7/2006 QA Sample ID: AC96109

Analyte	SampRes	SpkAmt	SpkRes	SpkDupRes	Spk%Rec	Dup%Rec	RPD	Blank	LCS%Rec
Chloride	3.5	10	14	13	105	95	10.00	ND<5.0	85

QA Type: Sulfate Date Analyzed: 7/7/2006 QA Sample ID: AC96109

Analyte	SampRes	SpkAmt	SpkRes	SpkDupRes	Spk%Rec	Dup%Rec	RPD	Blank	LCS%Rec
Sulfate	10	10	21	21	110	110	0.00	ND<0.10	85

ND is not detected

CET

COMPLETE ENVIRONMENTAL TESTING, INC.

CHAIN OF CUSTODY

80 Lupes Drive
Stratford, CT 06615
Tel (203) 377-9984
Fax (203) 377-9952

COMPANY NAME AND ADDRESS: FSS

REPORT TO: S. Daniels | PROJECT #: | PROJECT LOCATION: 830 S. Main St | PURCHASE ORDER #: | SAMPLED BY: SGK

RELINQUISHED BY:	DATE	TIME	RECEIVED BY:	DATE	TIME
[illegible]	6/30	2:45	[illegible]	6/30/06	1610
RELINQUISHED BY:	DATE	TIME	RECEIVED BY:	DATE	TIME
[illegible]	6/30/06	1615	[illegible]	6/30/06	5:11
RELINQUISHED BY:	DATE	TIME	RECEIVED BY:	DATE	TIME

ANALYSIS REQUIRED

SAMPLE I.D.	DATE	TIME	SAMPLE MATRIX	PRIORITY TURNAROUND: SAME DAY	24 HR	2-3 DAY	STANDARD TURNAROUND	# OF CONTAINERS	EPA 8260B VOCs	Total Organic Carbon	Total Metals Cd, Cr, Cu, Pb, Fe, Mn	Dissolved Metals Cd, Cr, Cu, Pb, Fe, Mn	Alkalinity as CaCO3	Chloride	Sulfide	Sulfate	Ammonia as N	Nitrate as N	Nitrite as N			
MW B	6/30	12:30	W				X	8	X	X	X	X	X	X	X	X	X	X	X			
MW2	6/30	13:30	W				X	8	X	X	X	X	X	X	X	X	X	X	X			
MW3	6/30	11:05	W				X	8	X	X	X	X	X	X	X	X	X	X	X			
Dup	6/30		W				X	8	X	X	X	X	X	X	X	X	X	X	X			
Trip Blank	6/30		W				X	2	X													

SPECIAL INSTRUCTIONS: Include QA/QC w/report

COMMENTS

REV. 4/02