Close File

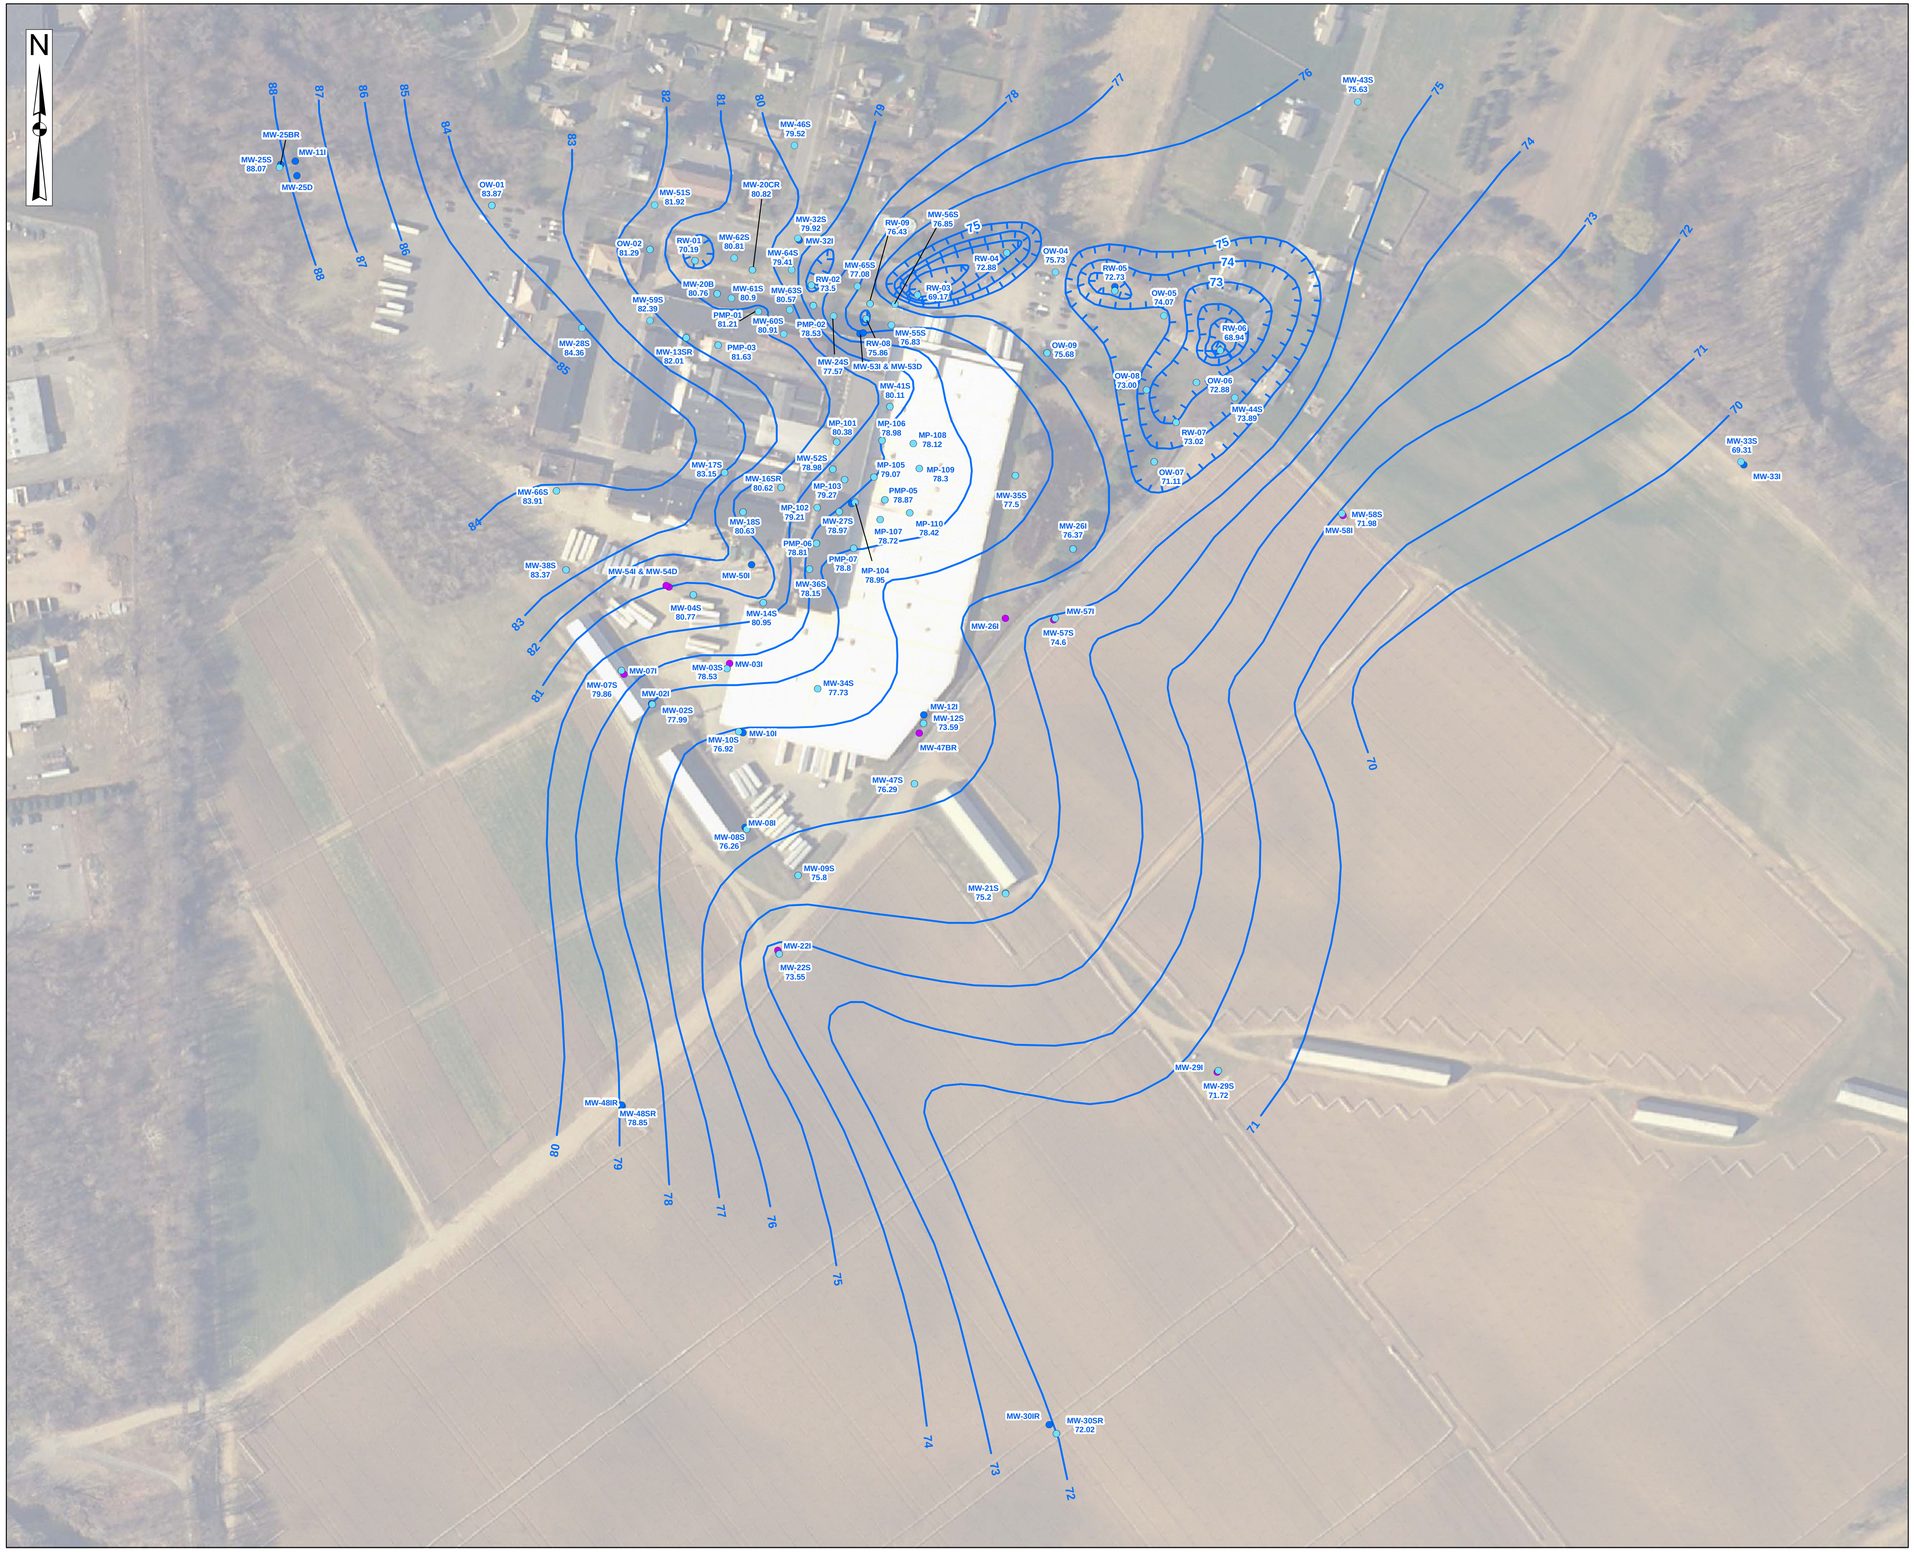

LEGEND

- MONITORING WELL LOCATION WITH WATER ELEVATION
- INTERMEDIATE, DEEP, OR BEDROCK MONITORING WELL LOCATION (USED FOR GW QUALITY AND WATER LEVELS)
- INTERMEDIATE, DEEP, OR BEDROCK MONITORING WELL LOCATION (USED FOR WATER LEVELS ONLY)
- GROUNDWATER TABLE CONTOUR W/ ELEVATION IN FEET
- GROUNDWATER TABLE DEPRESSION CONTOUR WITH CONTOUR ELEVATION IN FEET
- GENERAL GROUNDWATER FLOW DIRECTION

0 120 240 360 480

Feet

CORRECTIVE MEASURES STUDY
COLUMBIA MANUFACTURING COMPANY
RESTORATION PROJECT
WESTFIELD, MASSACHUSSETS

WATER TABLE CONFIGURATION
MAY 2009

DRAWN BY: TLH	SCALE AS NOTED	PROJECT NO.: 00-71360.27
CHECKED BY: BCB	APPROVED BY: MAM	DATE: 2009

RMT
Patewood Plaza One, Suite 100
30 Patewood Drive
Greenville, SC 29615-3535
Phone: 864-281-0030
FAX: 864-281-0288

Map Document: (P:\Hydro\71360\ArcGIS9\July2009Reports\Water Table Configuration May 2009.mxd)
7/31/2009 -- 9:36:10 AM