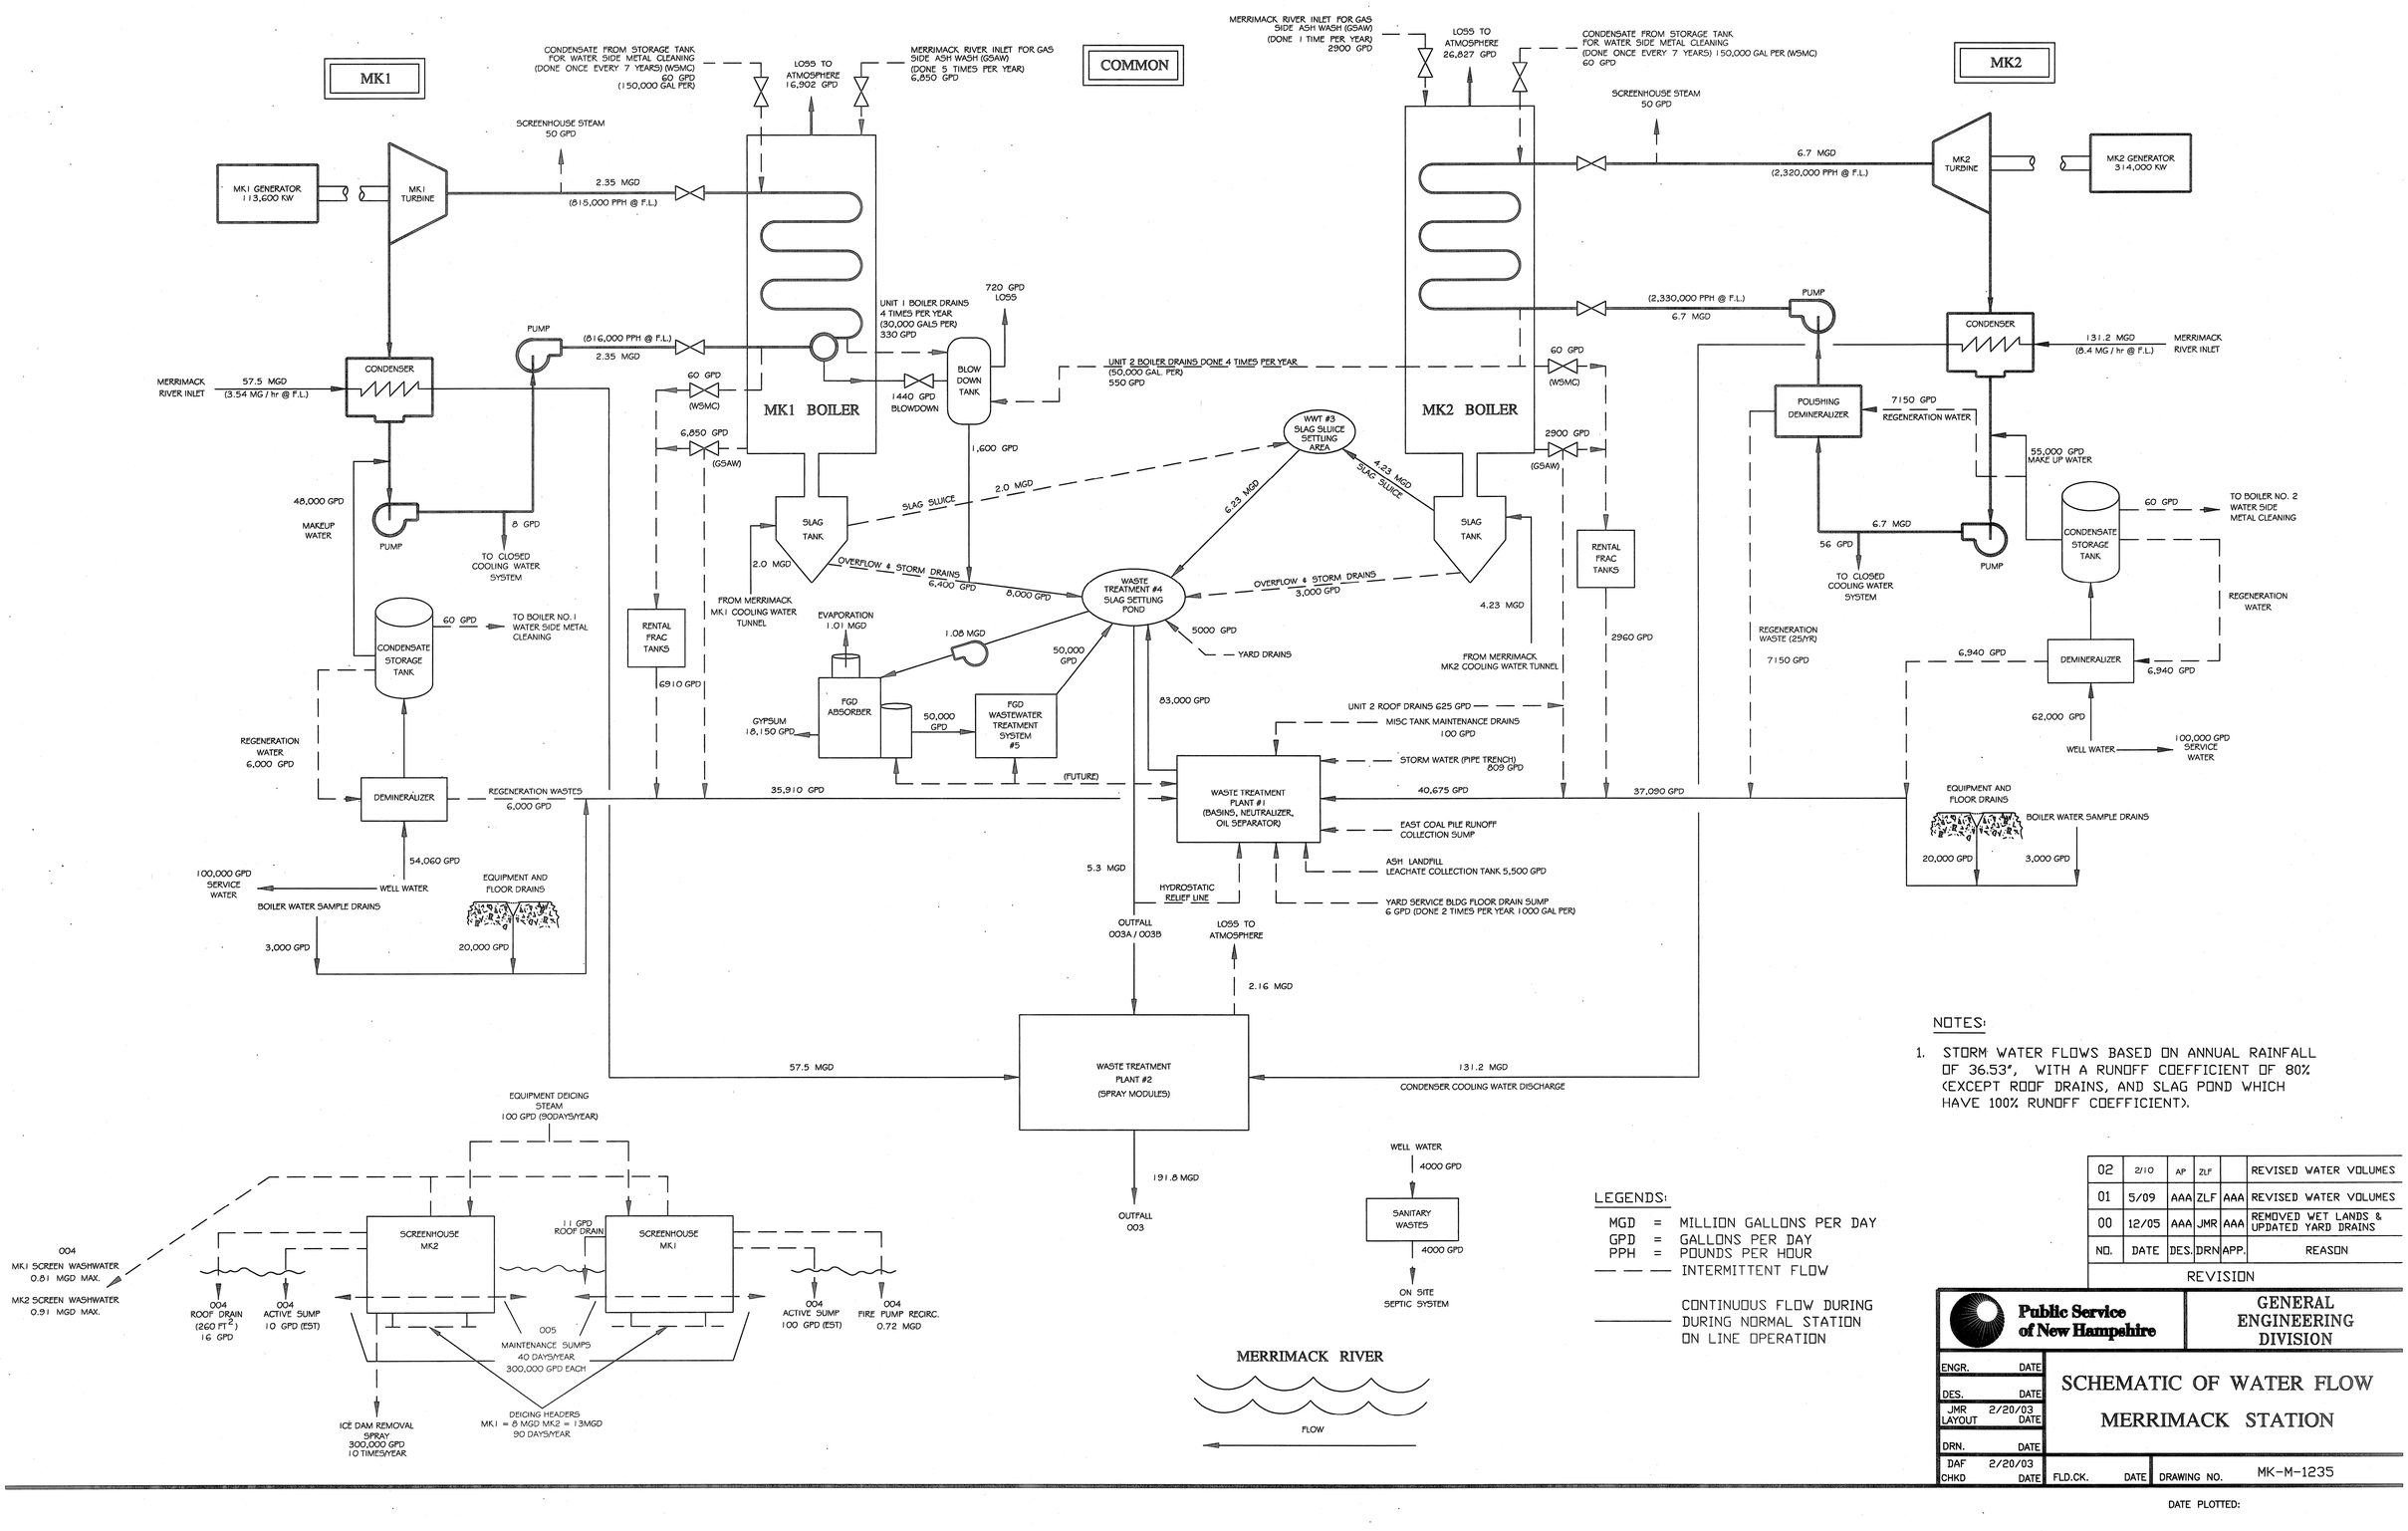

NOTES:

1. STORM WATER FLOWS BASED ON ANNUAL RAINFALL OF 36.53", WITH A RUNOFF COEFFICIENT OF 80% (EXCEPT ROOF DRAINS, AND SLAG POND WHICH HAVE 100% RUNOFF COEFFICIENT).

NO.	DATE	DES.	DRN	APP.	REASON
02	2/10	AP	ZLF		REVISED WATER VOLUMES
01	5/09	AAA	ZLF	AAA	REVISED WATER VOLUMES
00	12/05	AAA	JMR	AAA	REMOVED WET LANDS & UPDATED YARD DRAINS

REVISION

Public Service of New Hampshire

GENERAL ENGINEERING DIVISION

SCHEMATIC OF WATER FLOW MERRIMACK STATION

ENGR.	DATE	
DES.	DATE	
JMR LAYOUT	2/20/03 DATE	
DRN.	DATE	
DAF CHKD	2/20/03 DATE	FLD.CK. DATE

DRAWING NO. MK-M-1235

DATE PLOTTED: