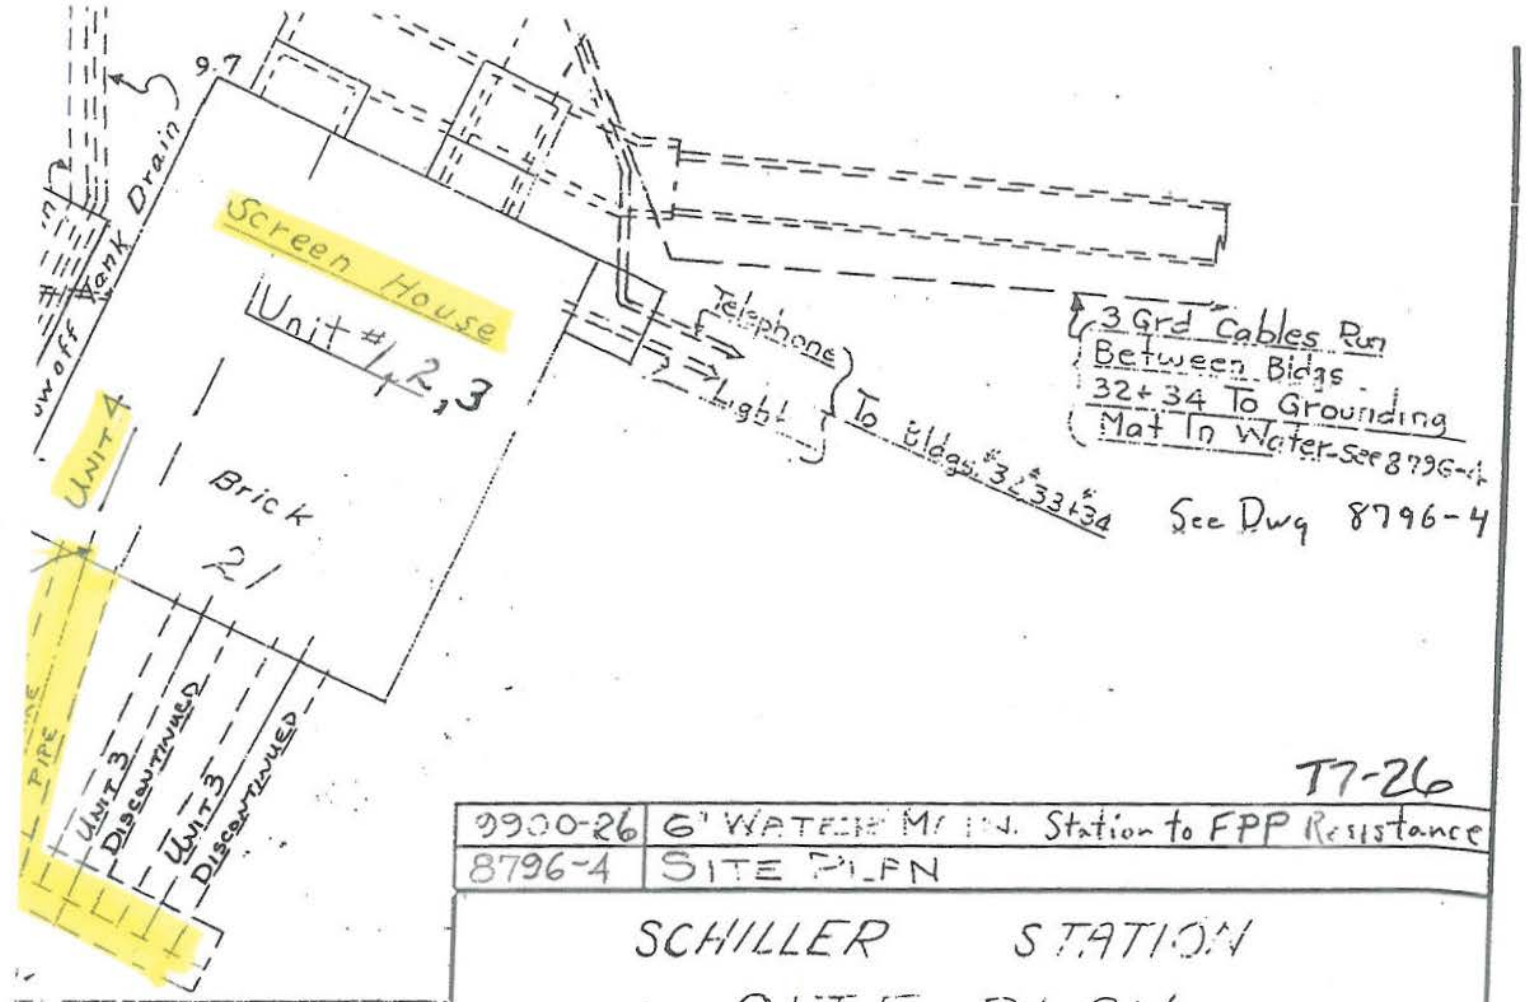

T7-26

9900-26	6" WATER MAIN. Station to FPP Resistance
8796-4	SITE PLAN

SCHILLER STATION

SITE PLAN

AND LOCATION OF EXISTING UTILITIES

LOCATED (8796-4)	7-21-53	
	4-23-53	ATT.
Notes	4-2-53	
N	DATE	CHKD.

CHKD. E. Whittlesey

APPR. J. E. Lyons

PUBLIC SERVICE CO. OF NEW HAMPSHIRE
ENGINEERING DEPARTMENT
SCALE 1" = 20' DATE 11-14-52

9900-1

AK-223