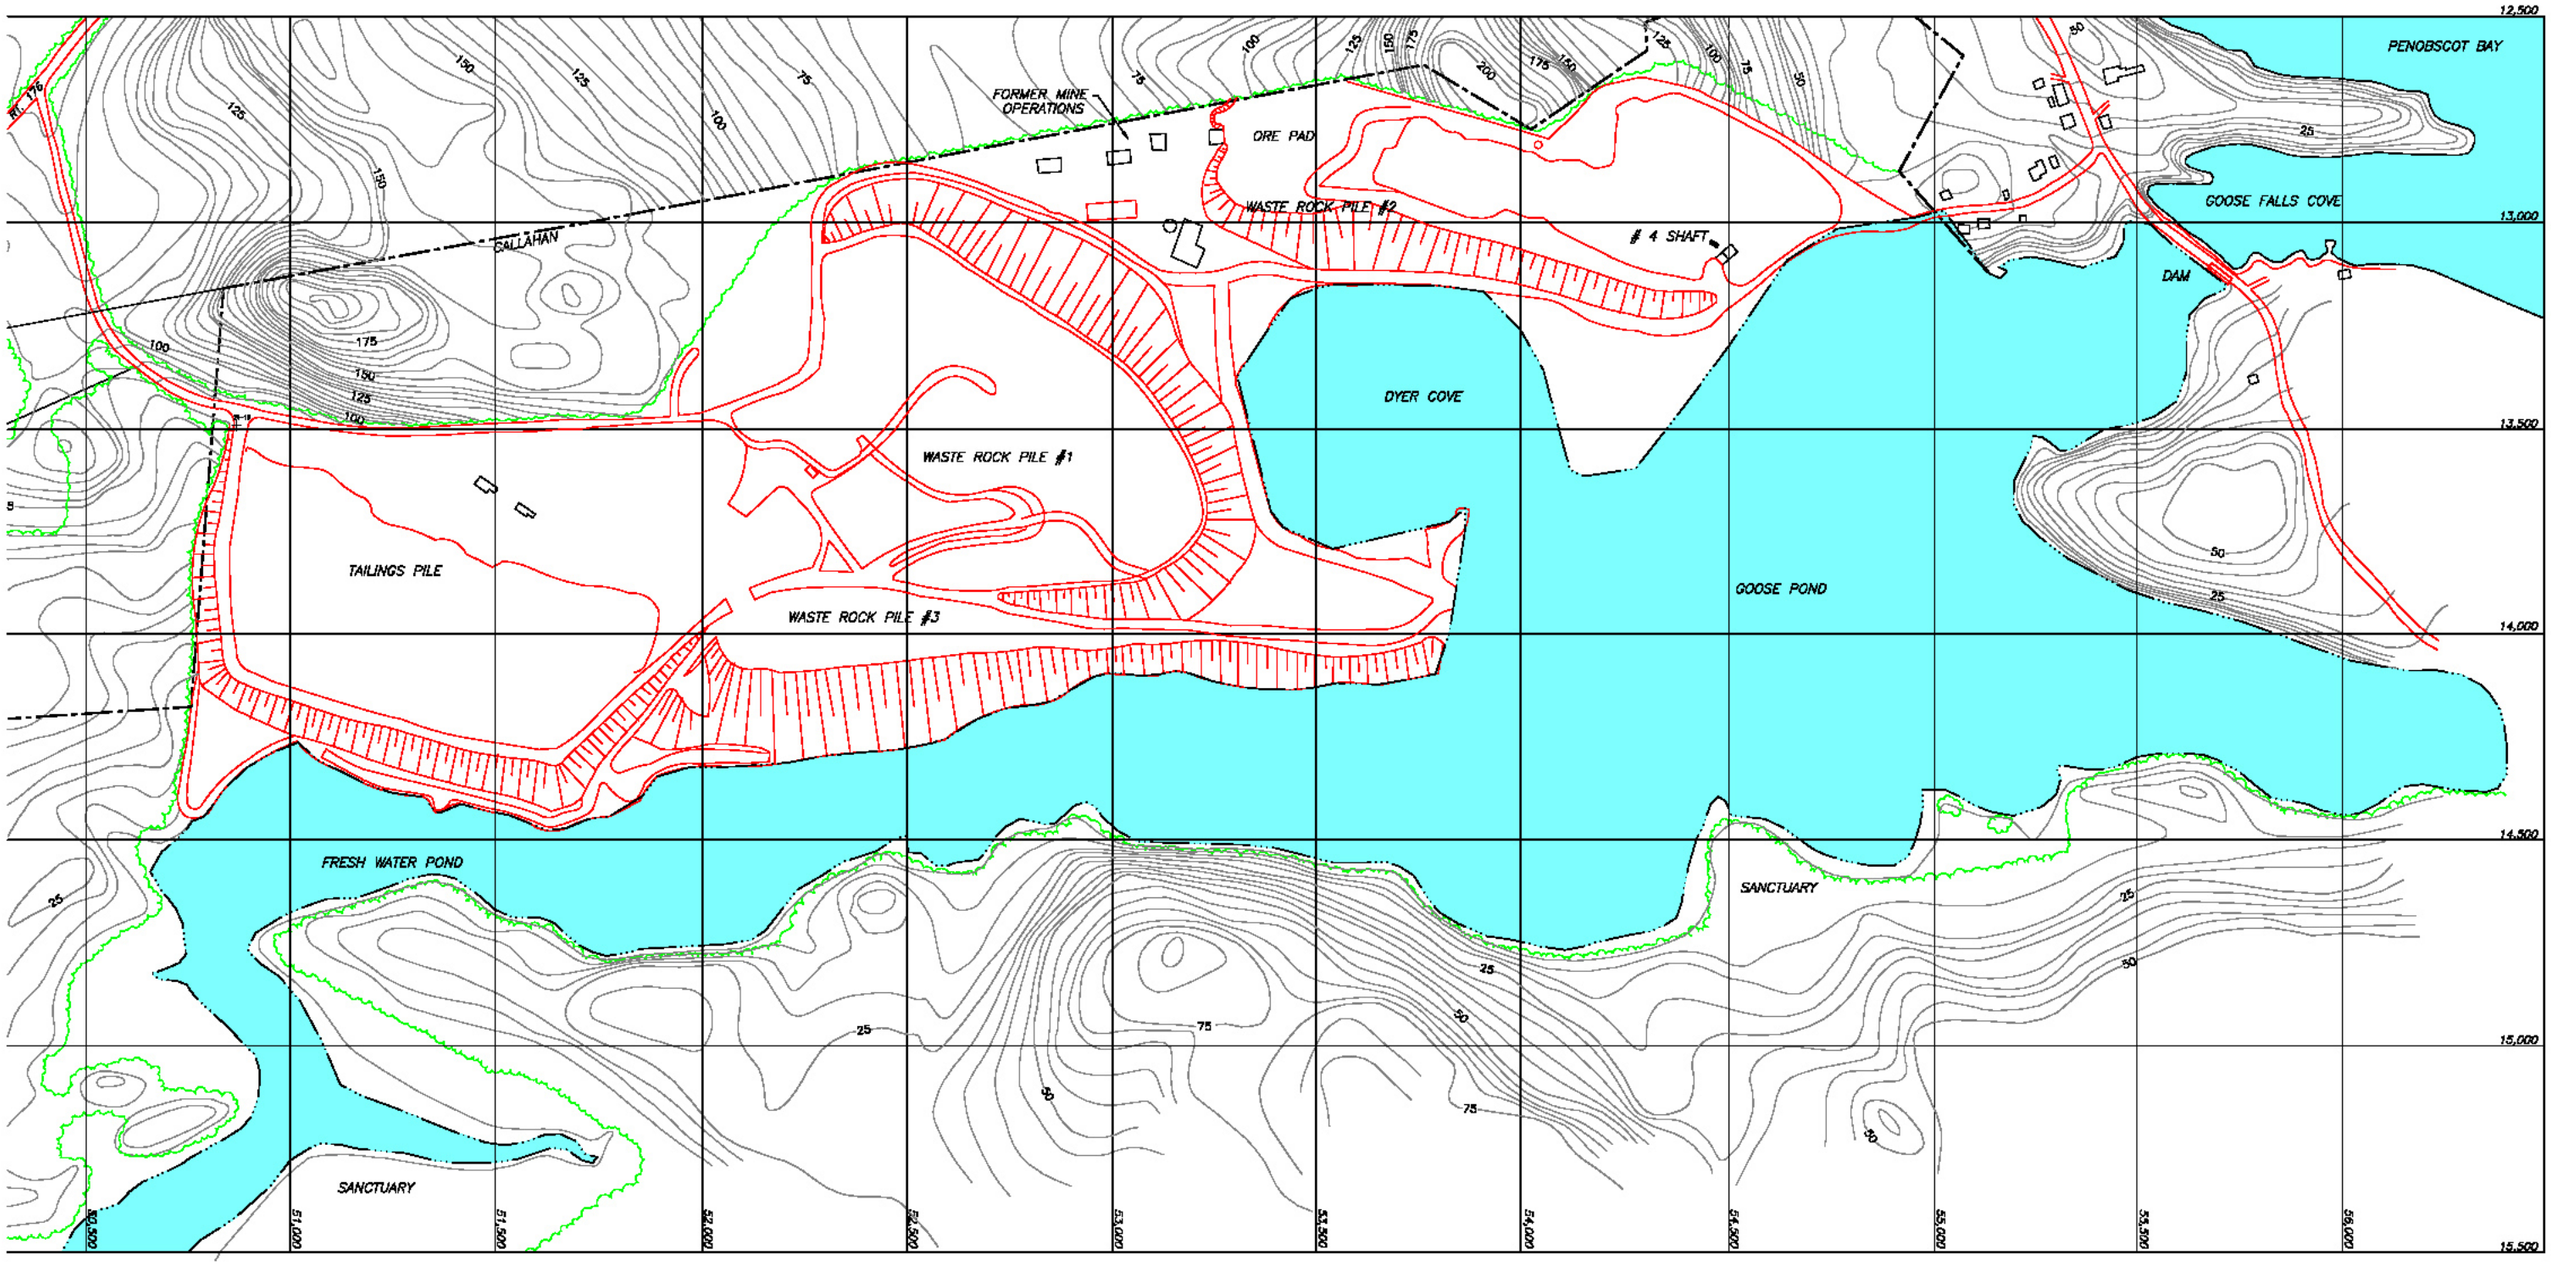

0 500 1000

APPROXIMATE SCALE IN FEET