Click Here to Return to List of Appendices

APPENDICES

Appendix A

Site Location Map

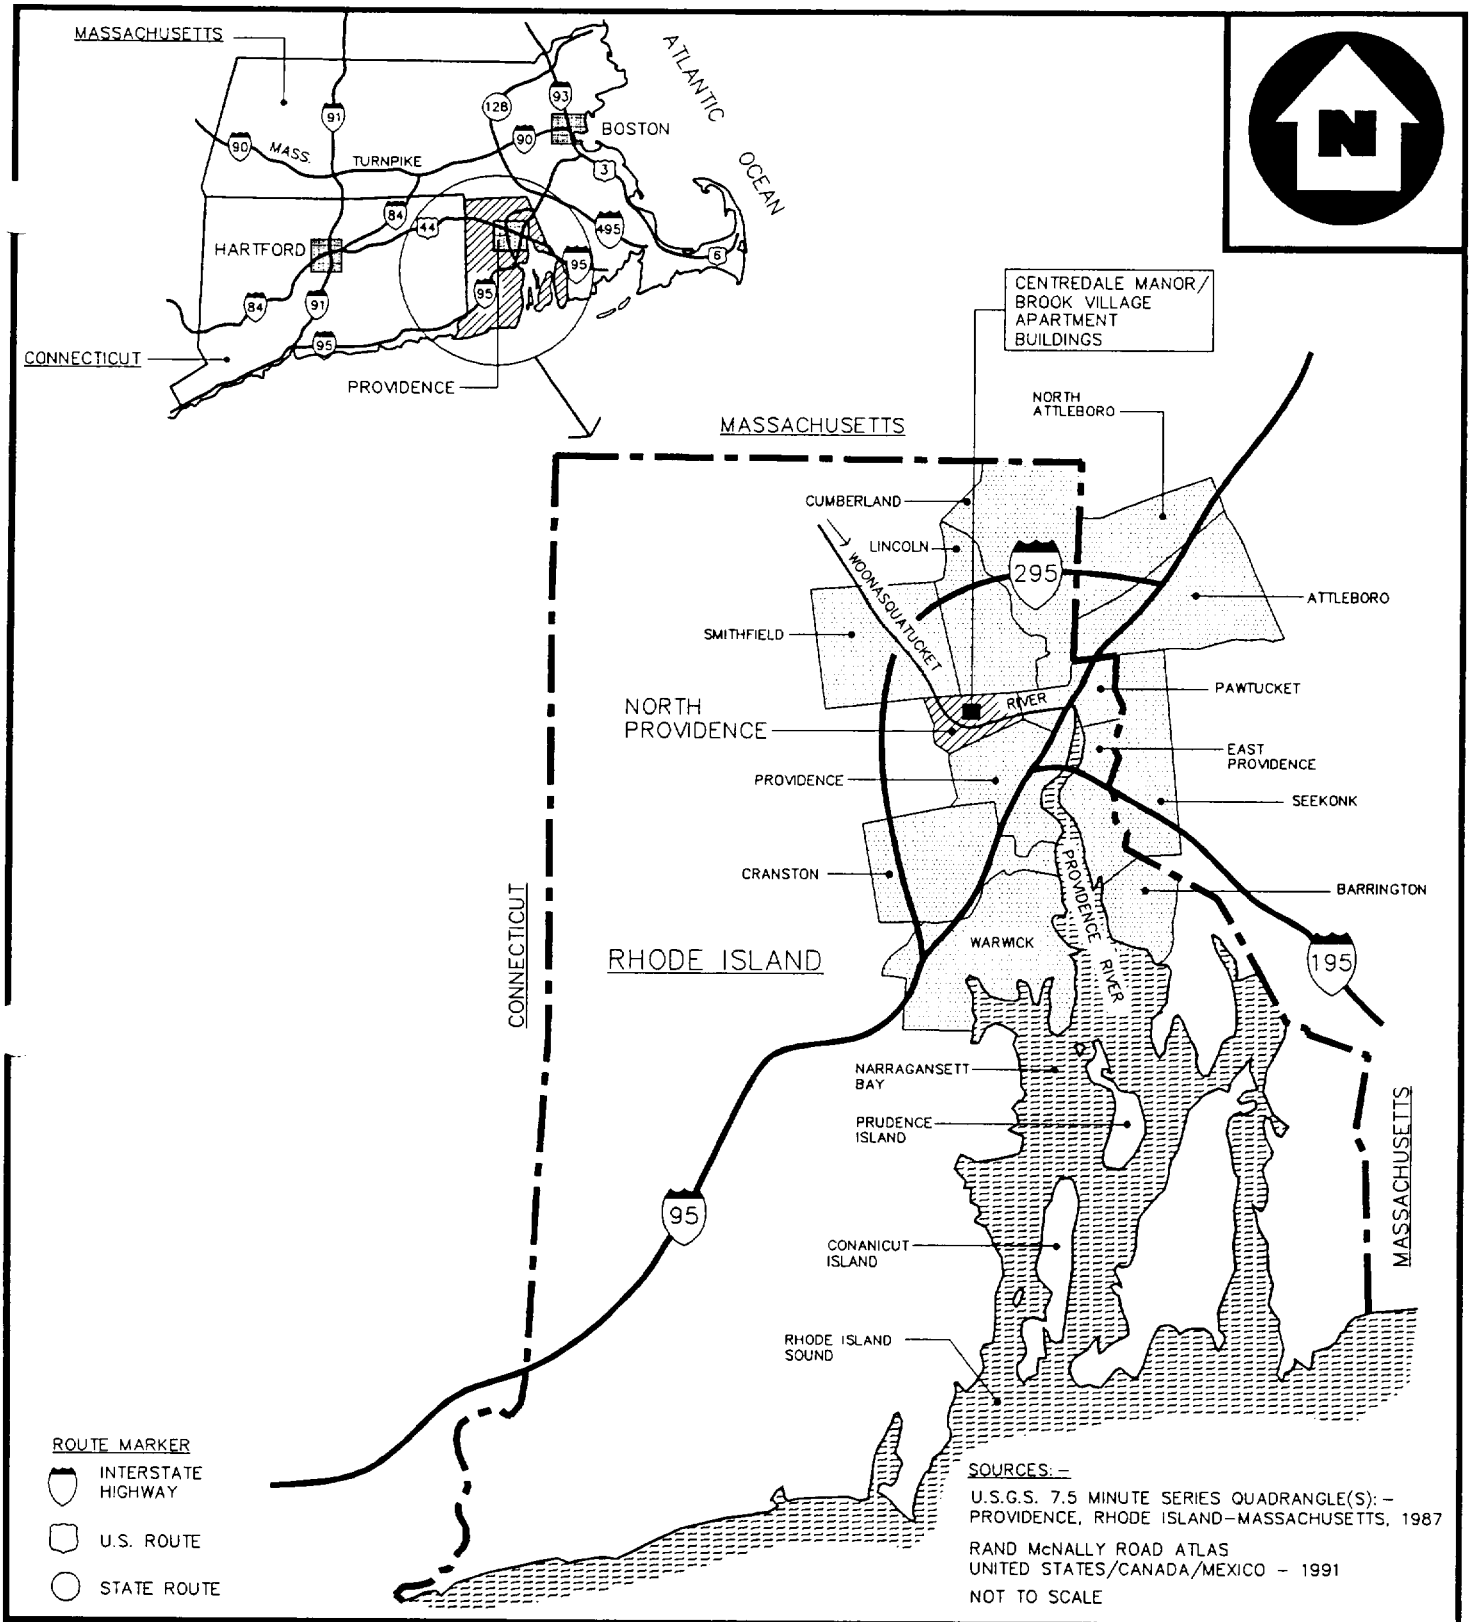

SITE LOCATION MAP

CENTREDALE MANOR/BROOK VILLAGE PROPERTY
CENTREDALE MANOR SITE
ROUTE 44 (2072/2074 SMITH STREET)
NORTH PROVIDENCE, RHODE ISLAND

WESTON®
MANAGERS DESIGNERS/CONSULTANTS
REGION I SUPERFUND TECHNICAL ASSESSMENT AND RESPONSE TEAM

TDD #	DRAWN BY:	DATE
99-05-0163	W. SHAW	1/4/00

FILE NAME: R:\9905016 3\FIG8.DWG

FIGURE 1

Appendix B

Pre-Removal Site Map

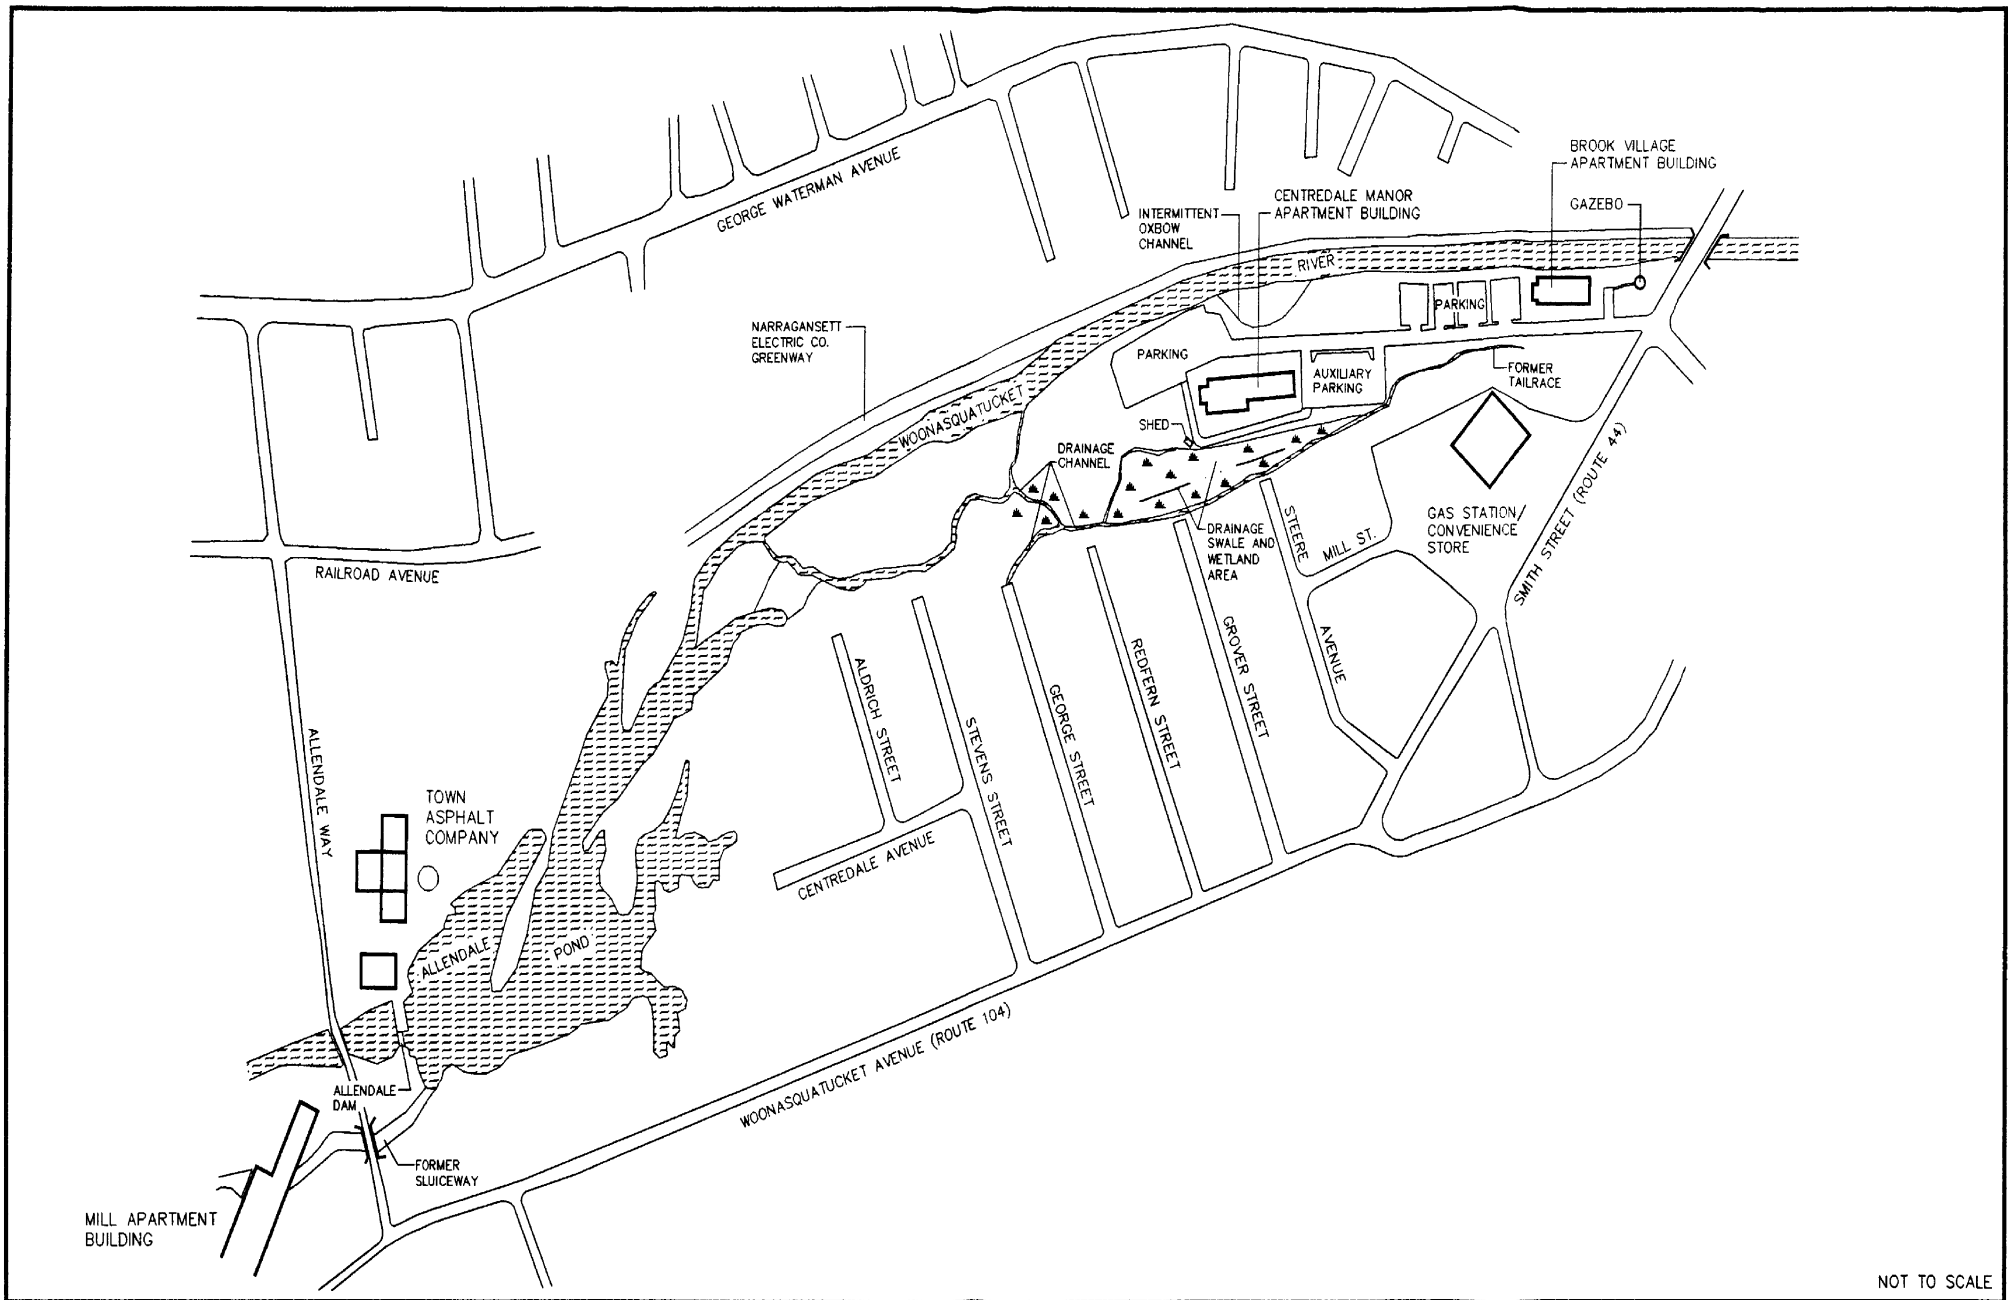

NOT TO SCALE

LEGEND

- SURFACE WATER
- WETLANDS

NOTES

PRE-REMOVAL SITE MAP

CENTREDALE MANOR/BROOK VILLAGE PROPERTY
CENTREDALE MANOR SITE
ROUTE 44 (2072 AND 2074 SMITH STREET)
NORTH PROVIDENCE, RHODE ISLAND

WESTON® MANAGERS DESIGNERS/CONSULTANTS
REGION I SUPERFUND TECHNICAL ASSESSMENT AND RESPONSE TEAM

TDD #	DRAWN BY:	DATE
99-05-0163	W. SHAW	12/28/99

FILE NAME: R:\99050163\FIG5.DWG

FIGURE 2