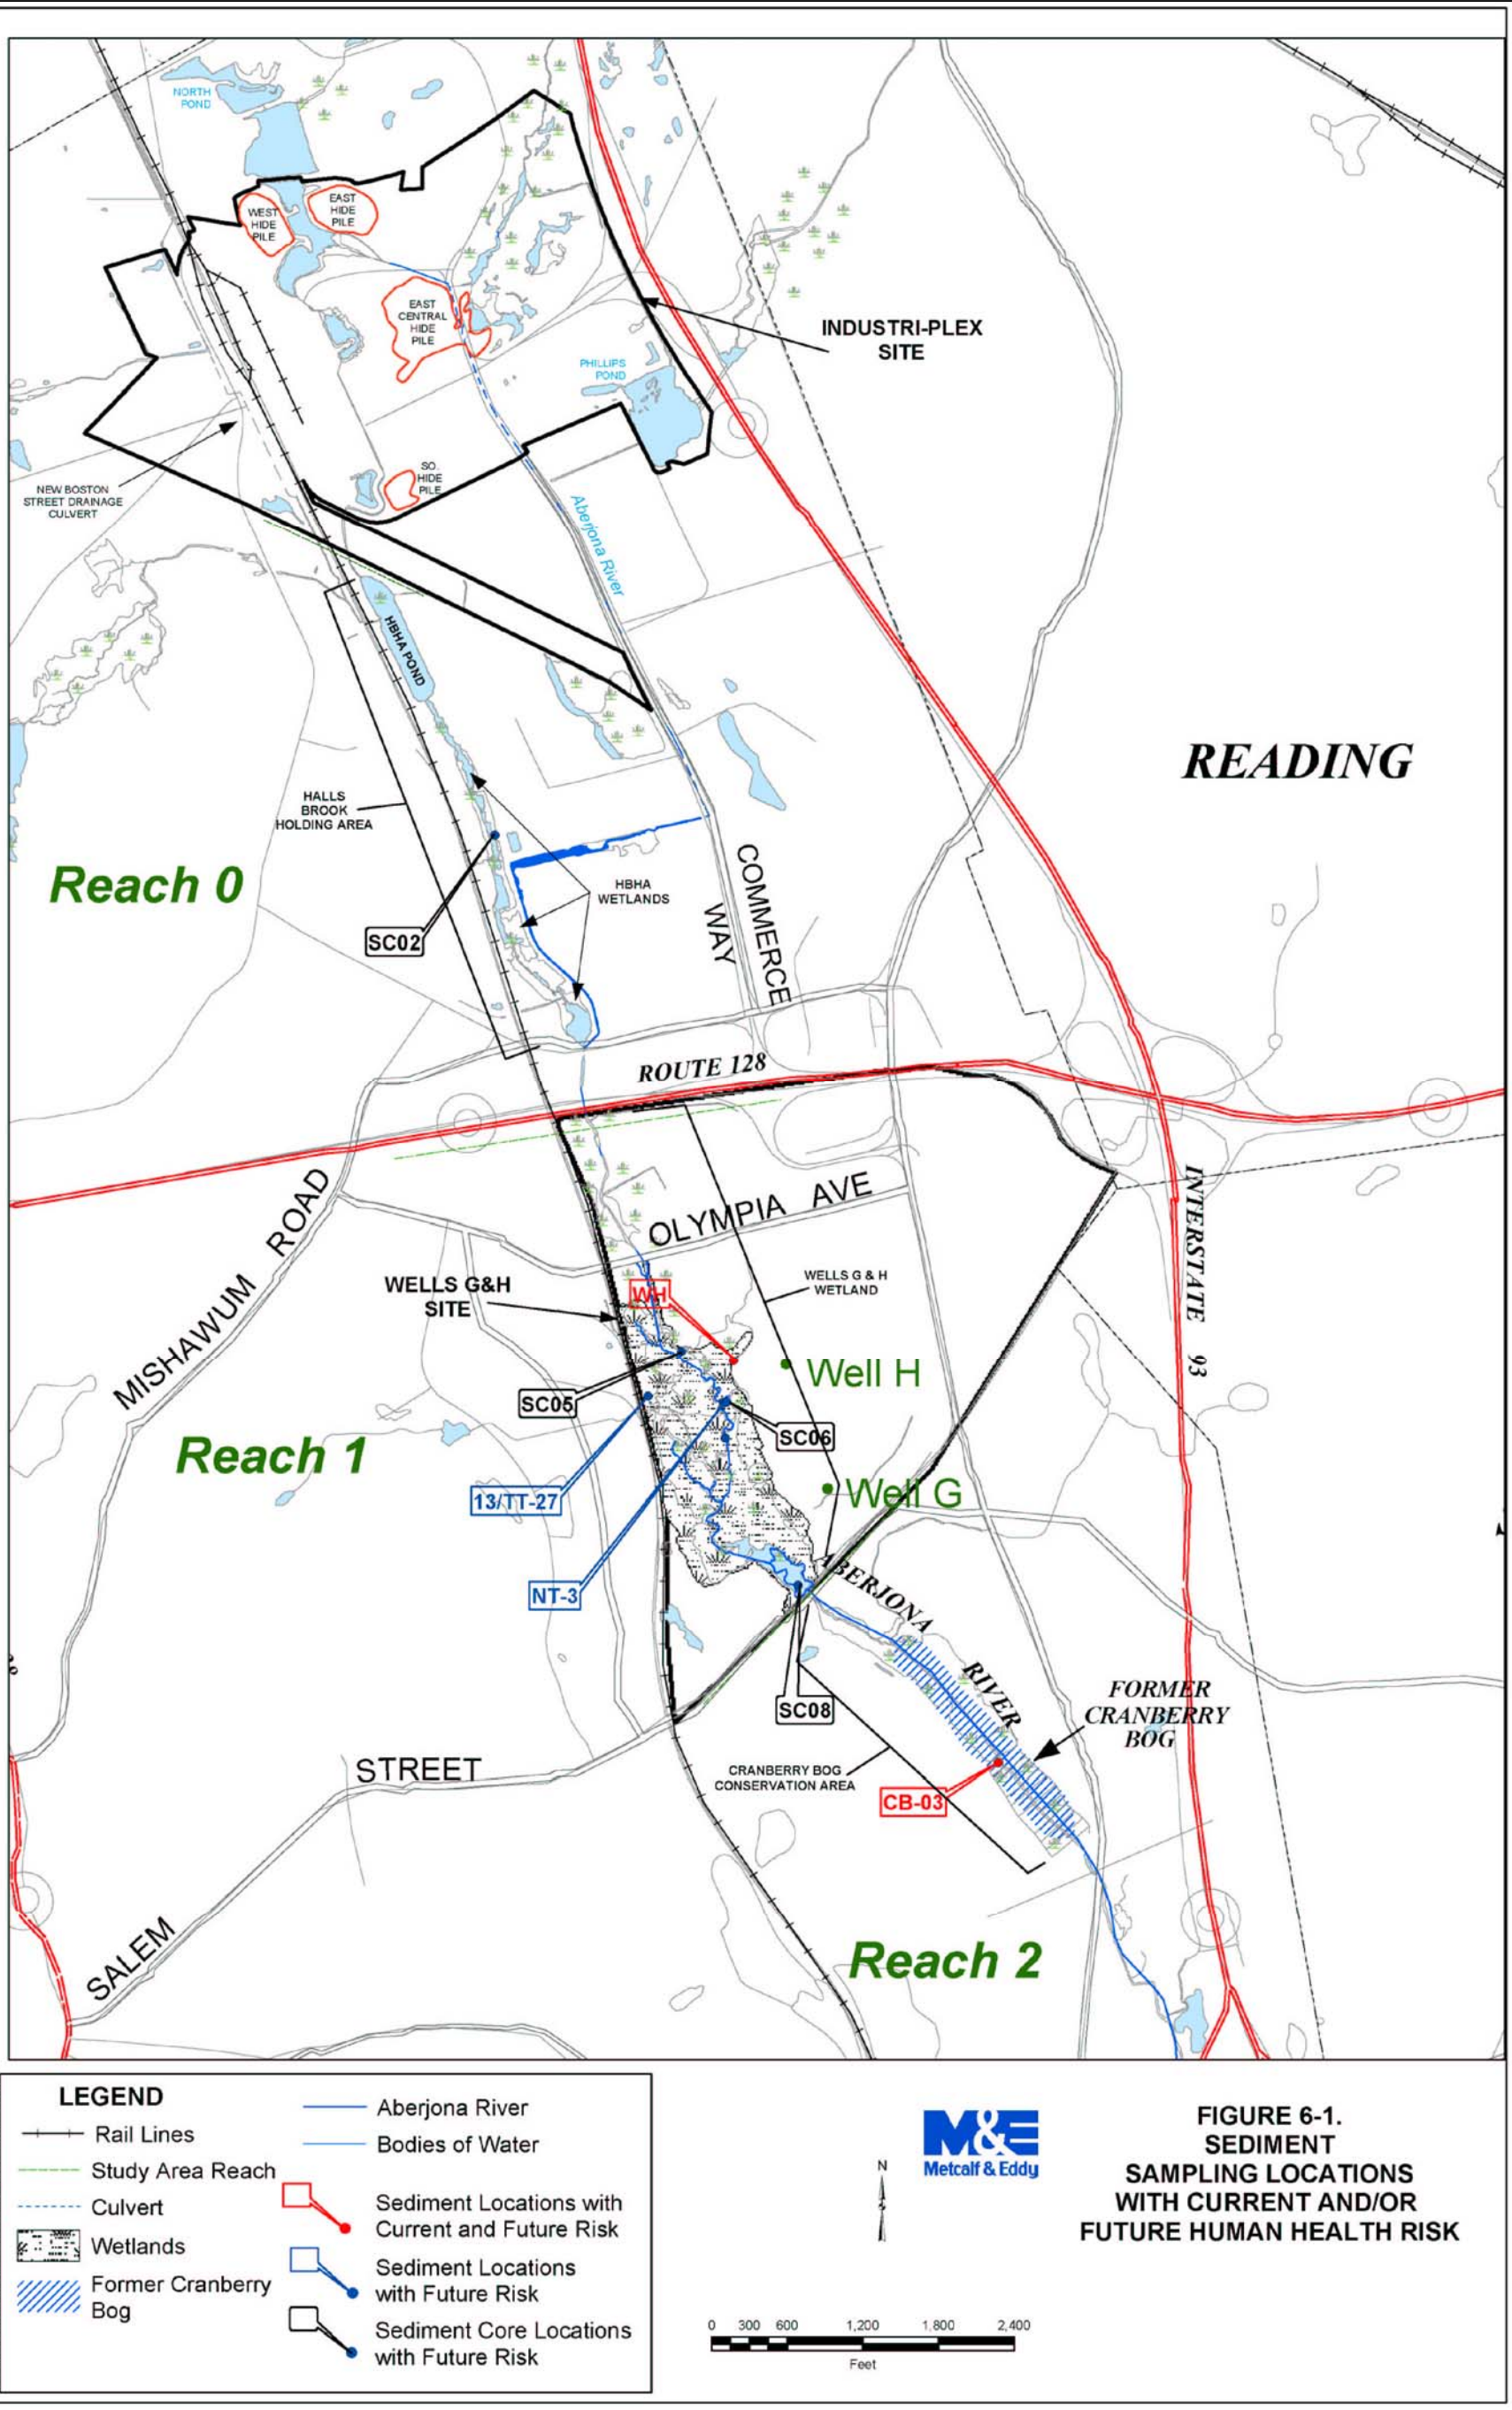

Metcalf & Eddy

FIGURE 6-1.
SEDIMENT SAMPLING LOCATIONS WITH CURRENT AND/OR FUTURE HUMAN HEALTH RISK

SEDIMENT SAMPLING LOCATIONS WITH CURRENT AND/OR FUTURE HUMAN HEALTH RISK	FIGURE 6–1
MSGRP REMEDIAL INVESTIGATION REPORT	
INDUSTRI–PLEX SITE, WOBURN, MASSACHUSETTS	
DRAWN BY: D.W. MACDOUGALL / REV.: 0	
CHECKED BY: G. BULLARD / DATE: MARCH 11, 2005	
SCALE: AS NOTED / FILE NO.: DWG\4123\0910\FIG_6–1.DWG	

TETRA TECH NUS, INC.
55 Jonspin Road Wilmington, MA 01887
(978)658–7899

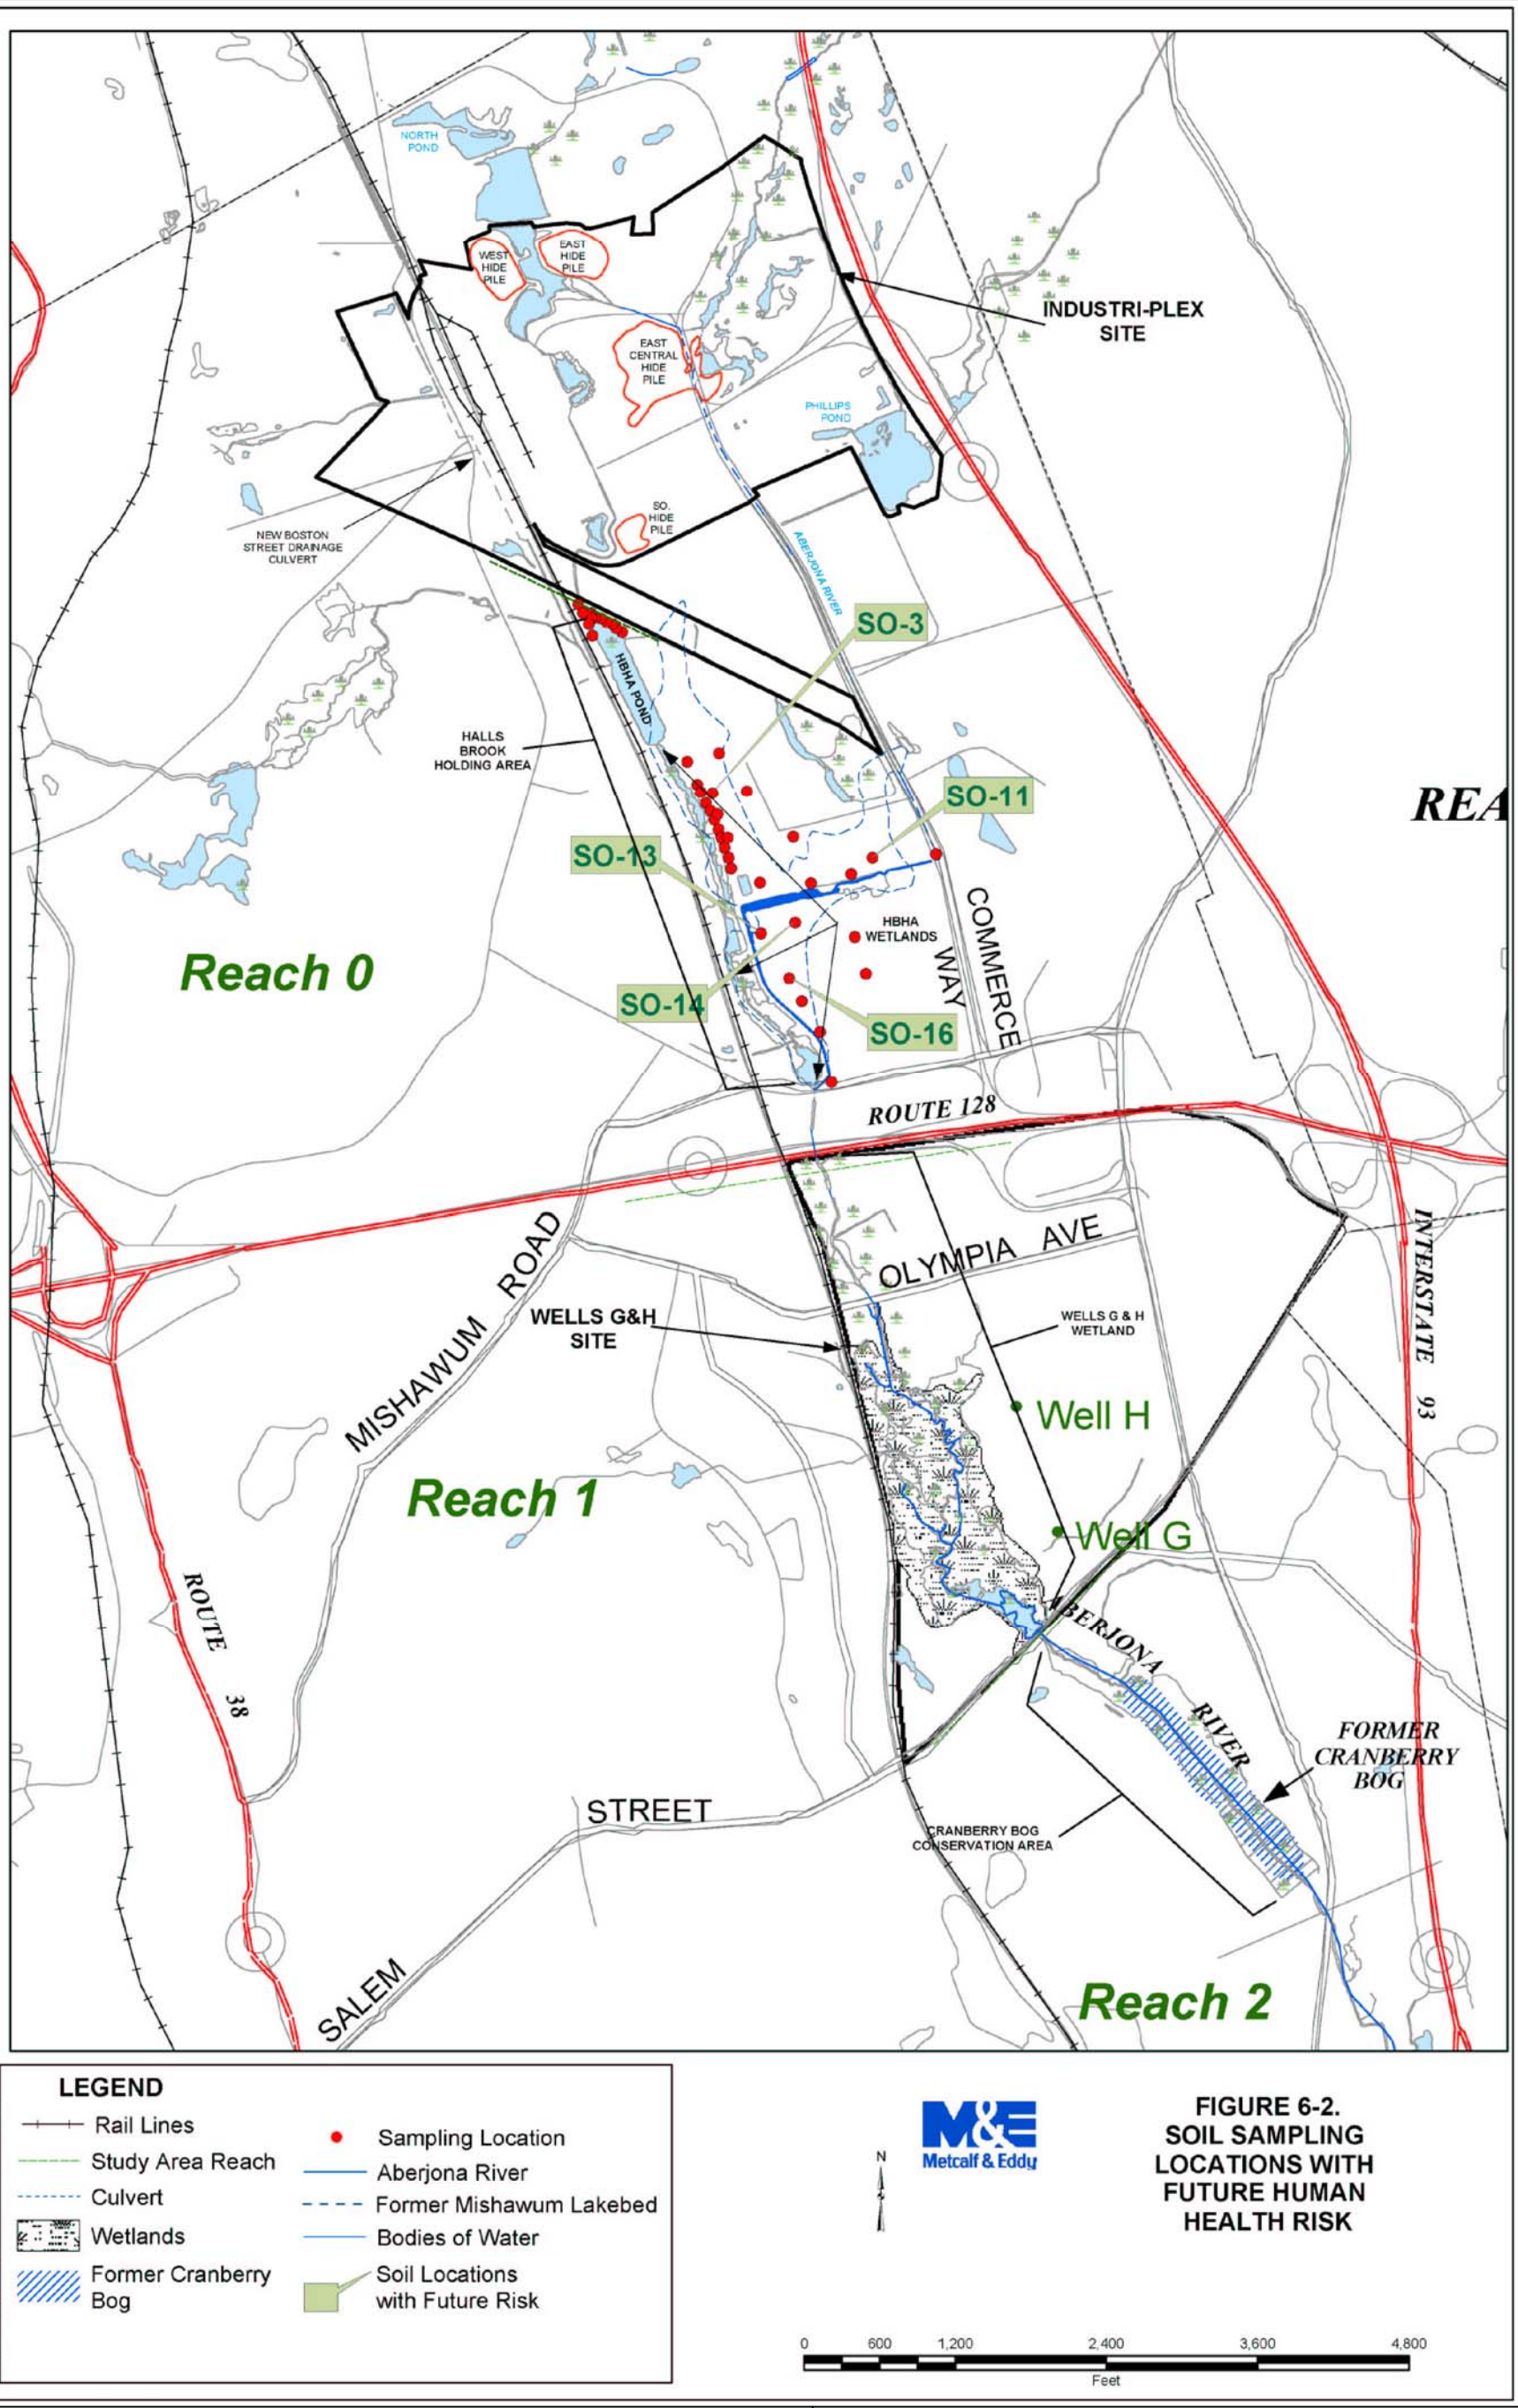

FIGURE 6-2.
SOIL SAMPLING LOCATIONS WITH FUTURE HUMAN HEALTH RISK

SOIL SAMPLING LOCATIONS WITH FUTURE HUMAN HEALTH RISK	FIGURE 6-2
MSGRP REMEDIAL INVESTIGATION REPORT	
INDUSTRI-PLEX SITE, WOBURN, MASSACHUSETTS	
DRAWN BY: D.W. MACDOUGALL	REV.: 0
CHECKED BY: G. BULLARD	DATE: MARCH 11, 2005
SCALE: AS NOTED	FILE NO.: DWG\4123\0910\FIG_6-2.DWG

TETRA TECH NUS, INC.
55 Jonspin Road Wilmington, MA 01887
(978)658-7899

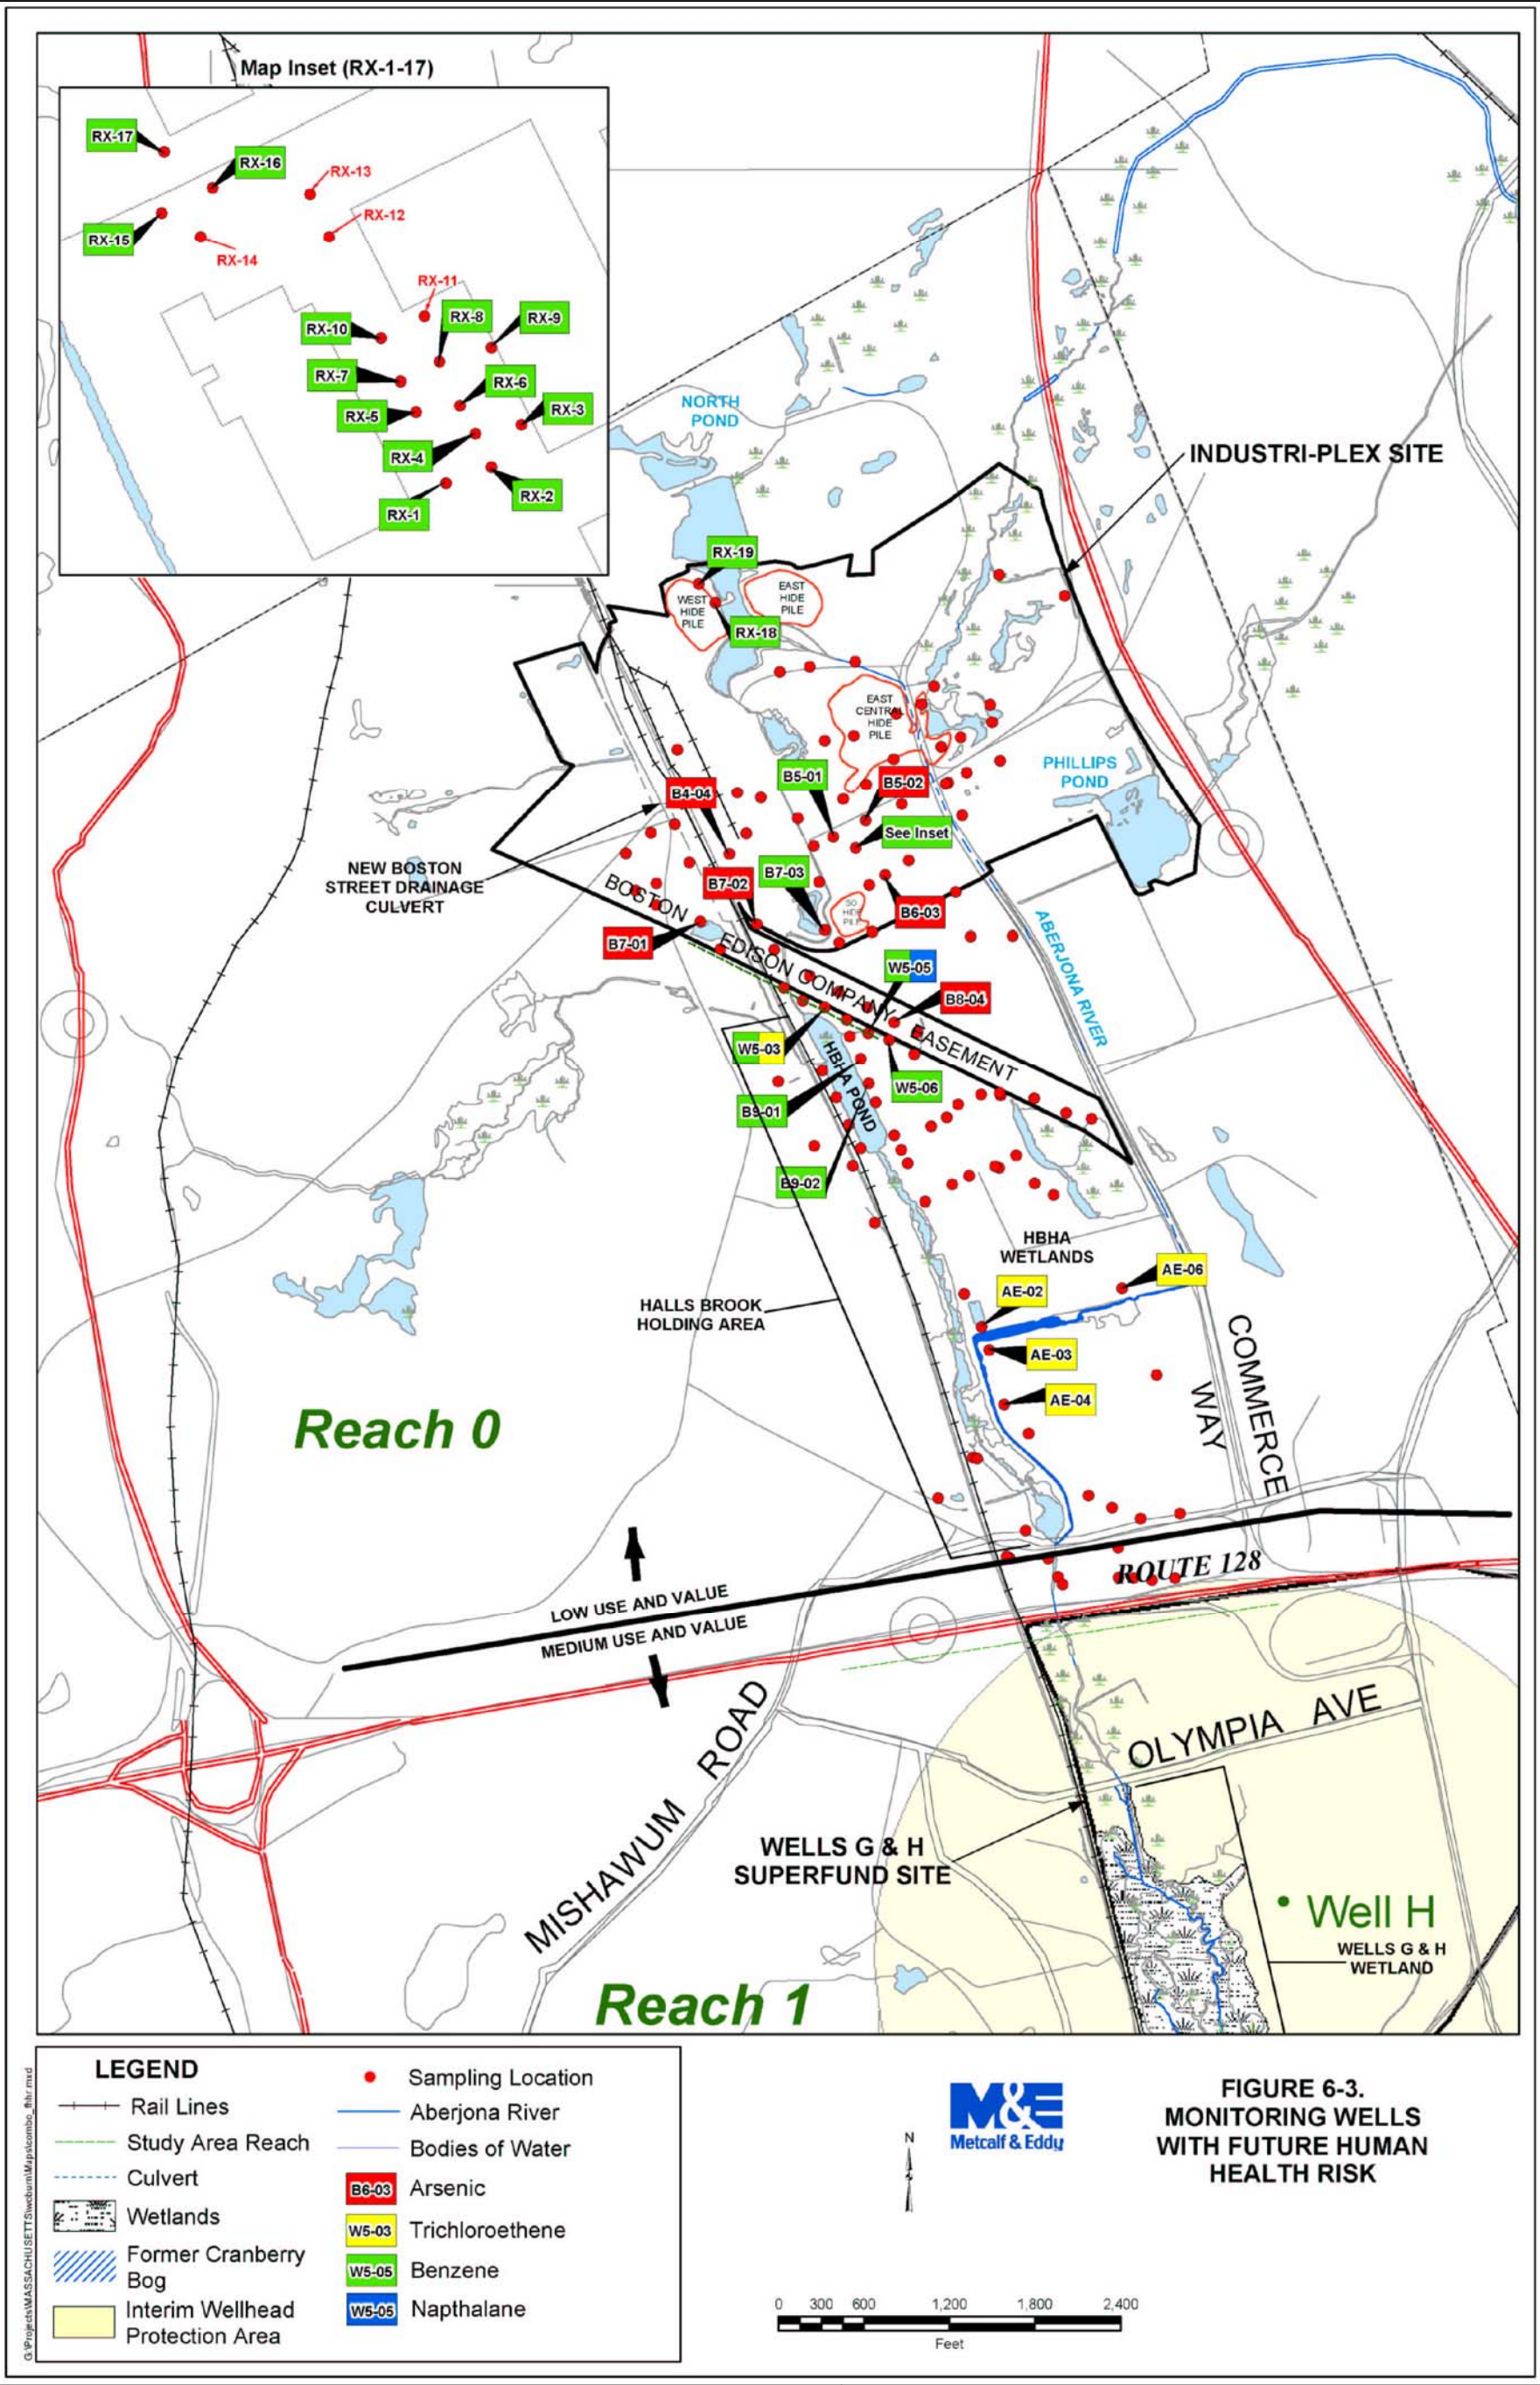

FIGURE 6-3.
MONITORING WELLS
WITH FUTURE HUMAN
HEALTH RISK

MONITORING WELLS WITH FUTURE HUMAN HEALTH RISK	FIGURE 6-3
MSGRP REMEDIAL INVESTIGATION REPORT	
INDUSTRI-PLEX SITE, WOBURN, MASSACHUSETTS	
DRAWN BY: D.W. MACDOUGALL	REV.: 0
CHECKED BY: G. BULLARD	DATE: MARCH 11, 2005
SCALE: AS NOTED	FILE NO.: DWG\4123\0910\FIG_6-3.DWG

TETRA TECH NUS, INC.
55 Jonspin Road Wilmington, MA 01887
(978)658-7899

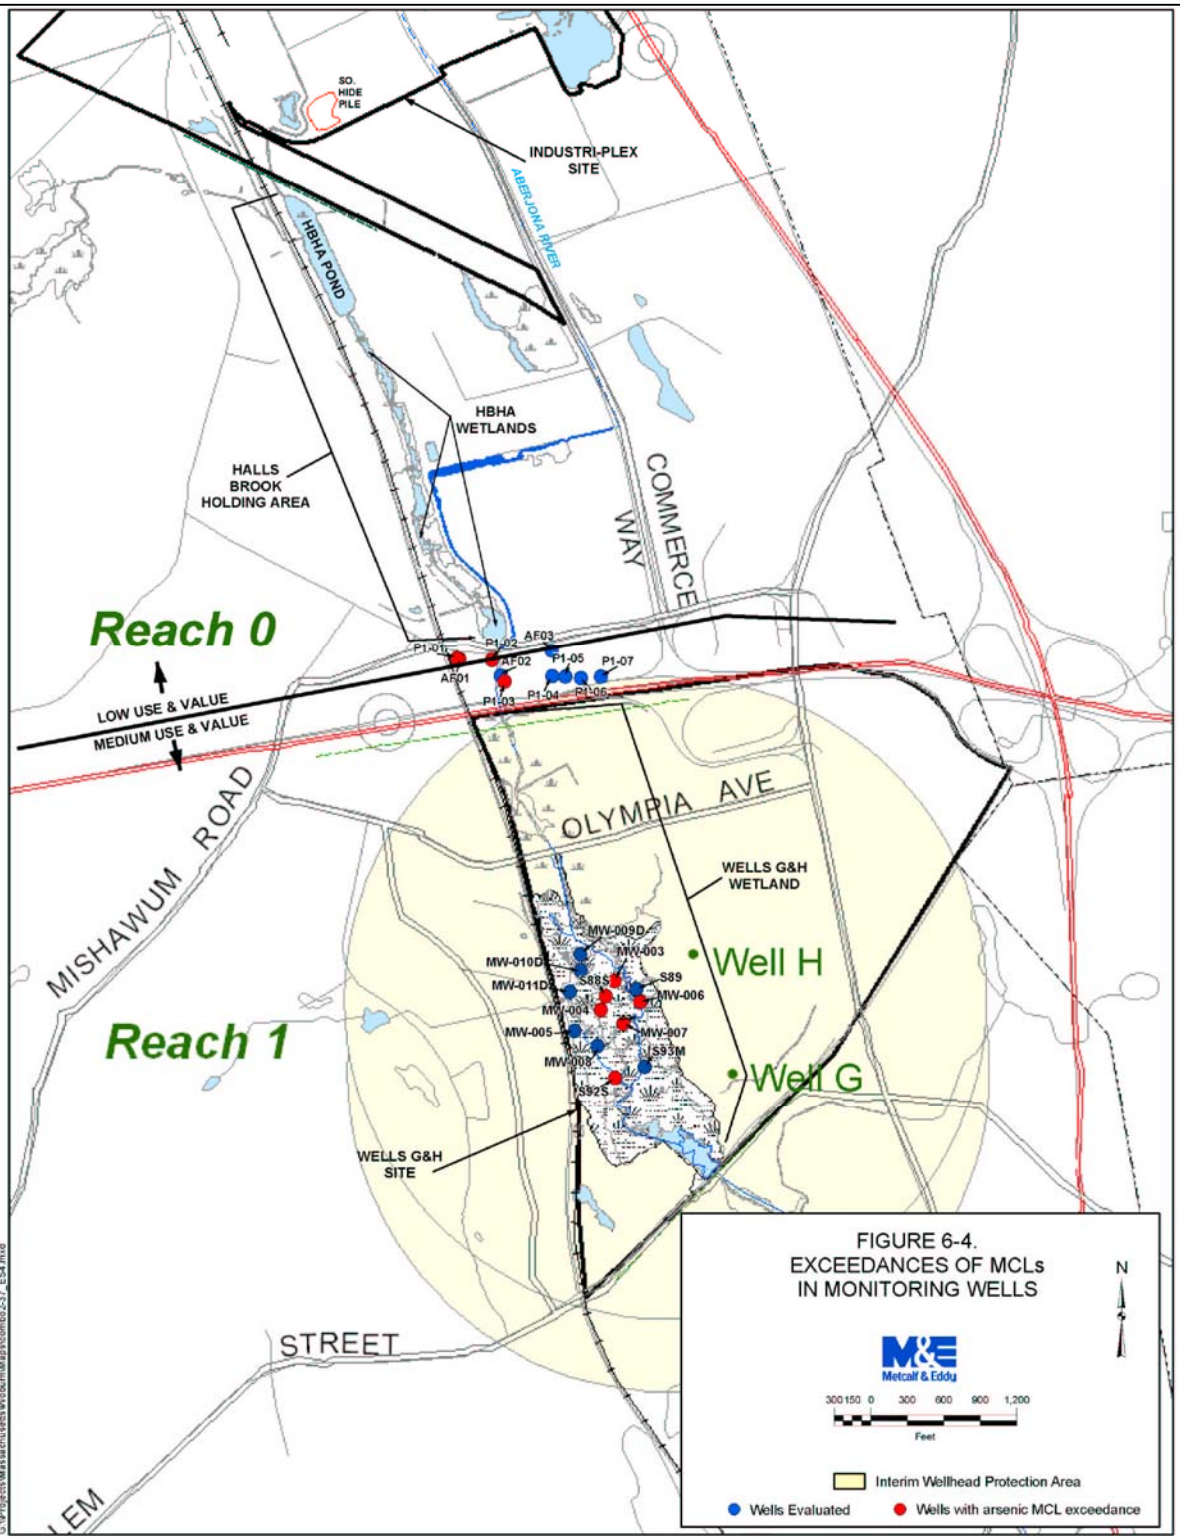

EXCEEDANCES OF MCLs IN MONITORING WELLS			FIGURE 6-4
MSGRP REMEDIAL INVESTIGATION REPORT			TETRA TECH NUS, INC.
INDUSTRI-PLEX SITE, WOBURN, MASSACHUSETTS			55 Jonspin Road Wilmington, MA 01887 (978)658-7899
DRAWN BY:	D.W. MACDOUGALL	REV.: 0	
CHECKED BY:	G. BULLARD	DATE: MARCH 11, 2005	
SCALE:	AS NOTED	ACAD NAME: DWG\4123\0910\FIG_6-4.DWG	

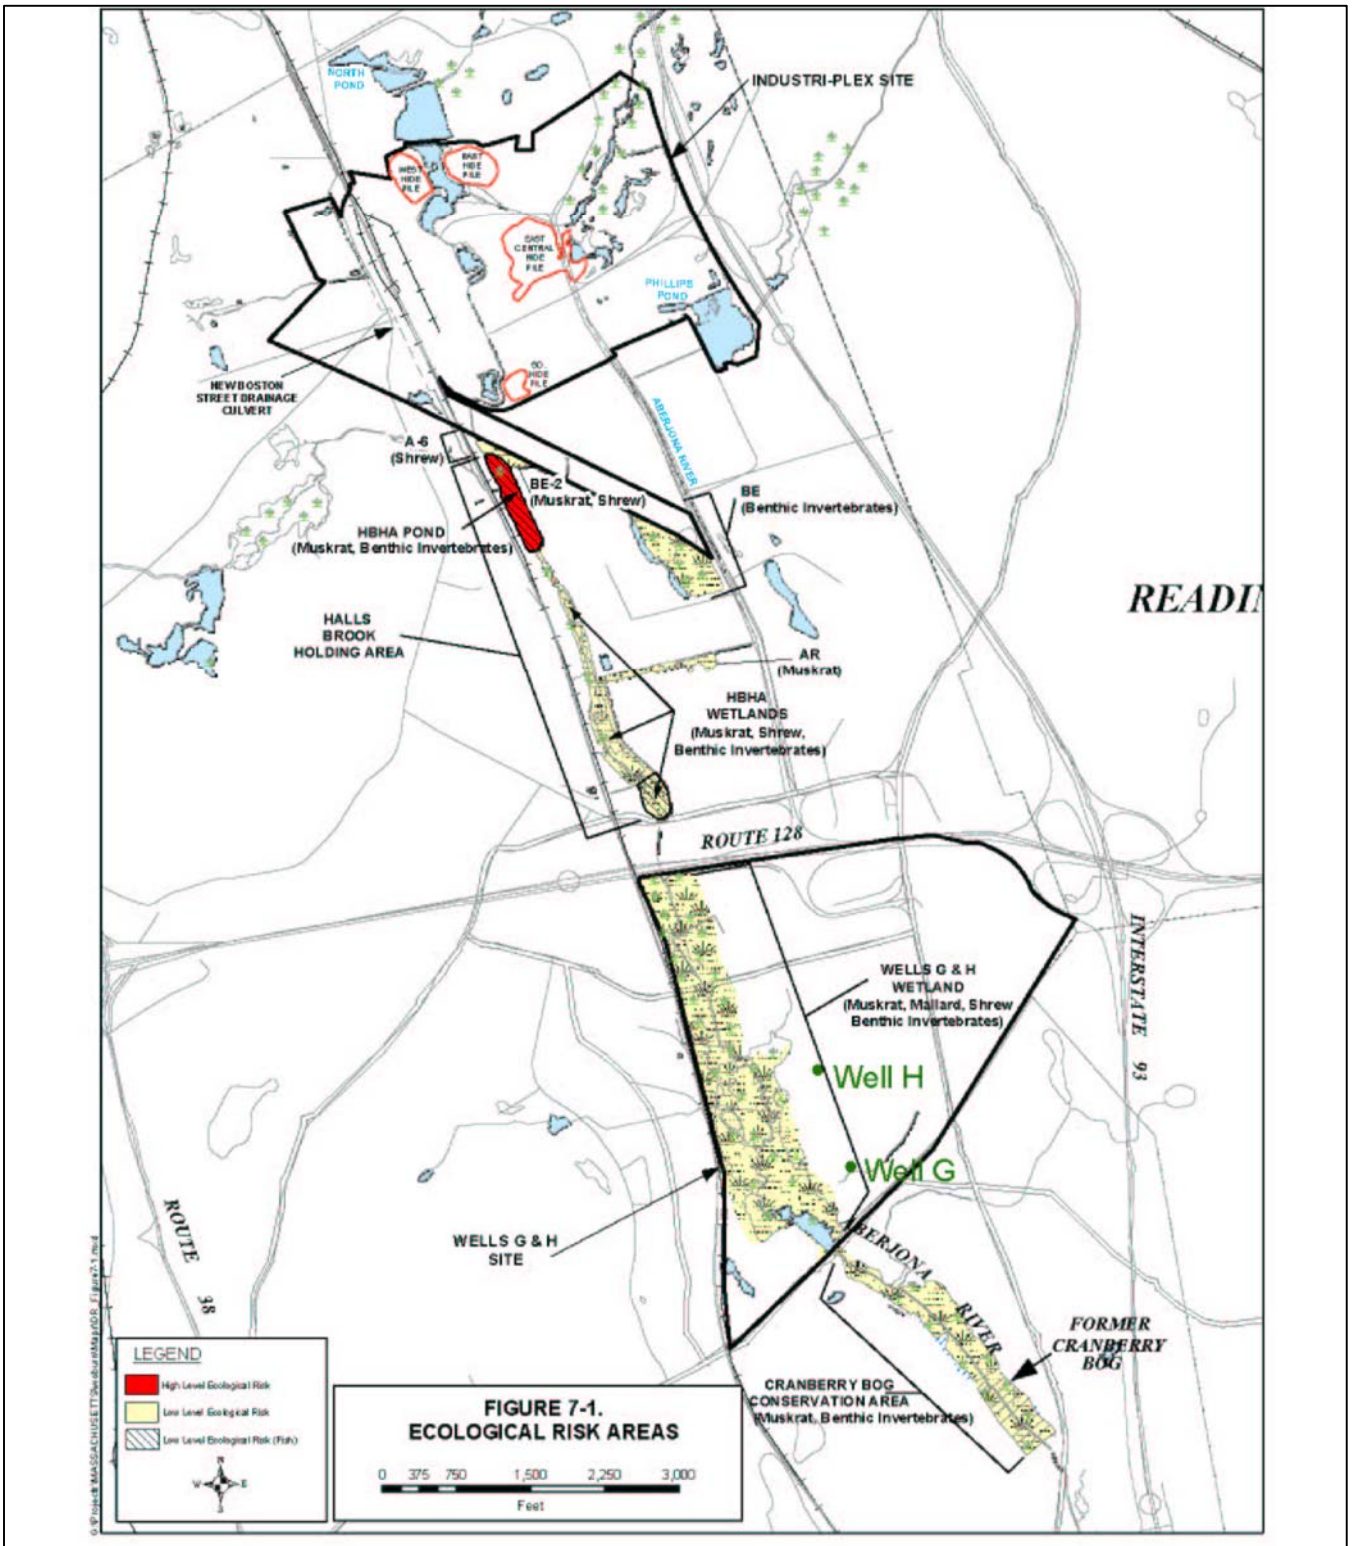

ECOLOGICAL RISK AREAS	FIGURE 7–1
MSGRP REMEDIAL INVESTIGATION REPORT	
INDUSTRI–PLEX SITE, WOBURN, MASSACHUSETTS	

DRAWN BY:	D.W. MACDOUGALL	REV.:	0
CHECKED BY:	G. BULLARD	DATE:	MARCH 11, 2005
SCALE:	AS NOTED	ACAD NAME:	DWG\4123\0910\FIG_7–1.DWG

TETRA TECH NUS, INC.
55 Jonspin Road Wilmington, MA 01887
(978)658–7899

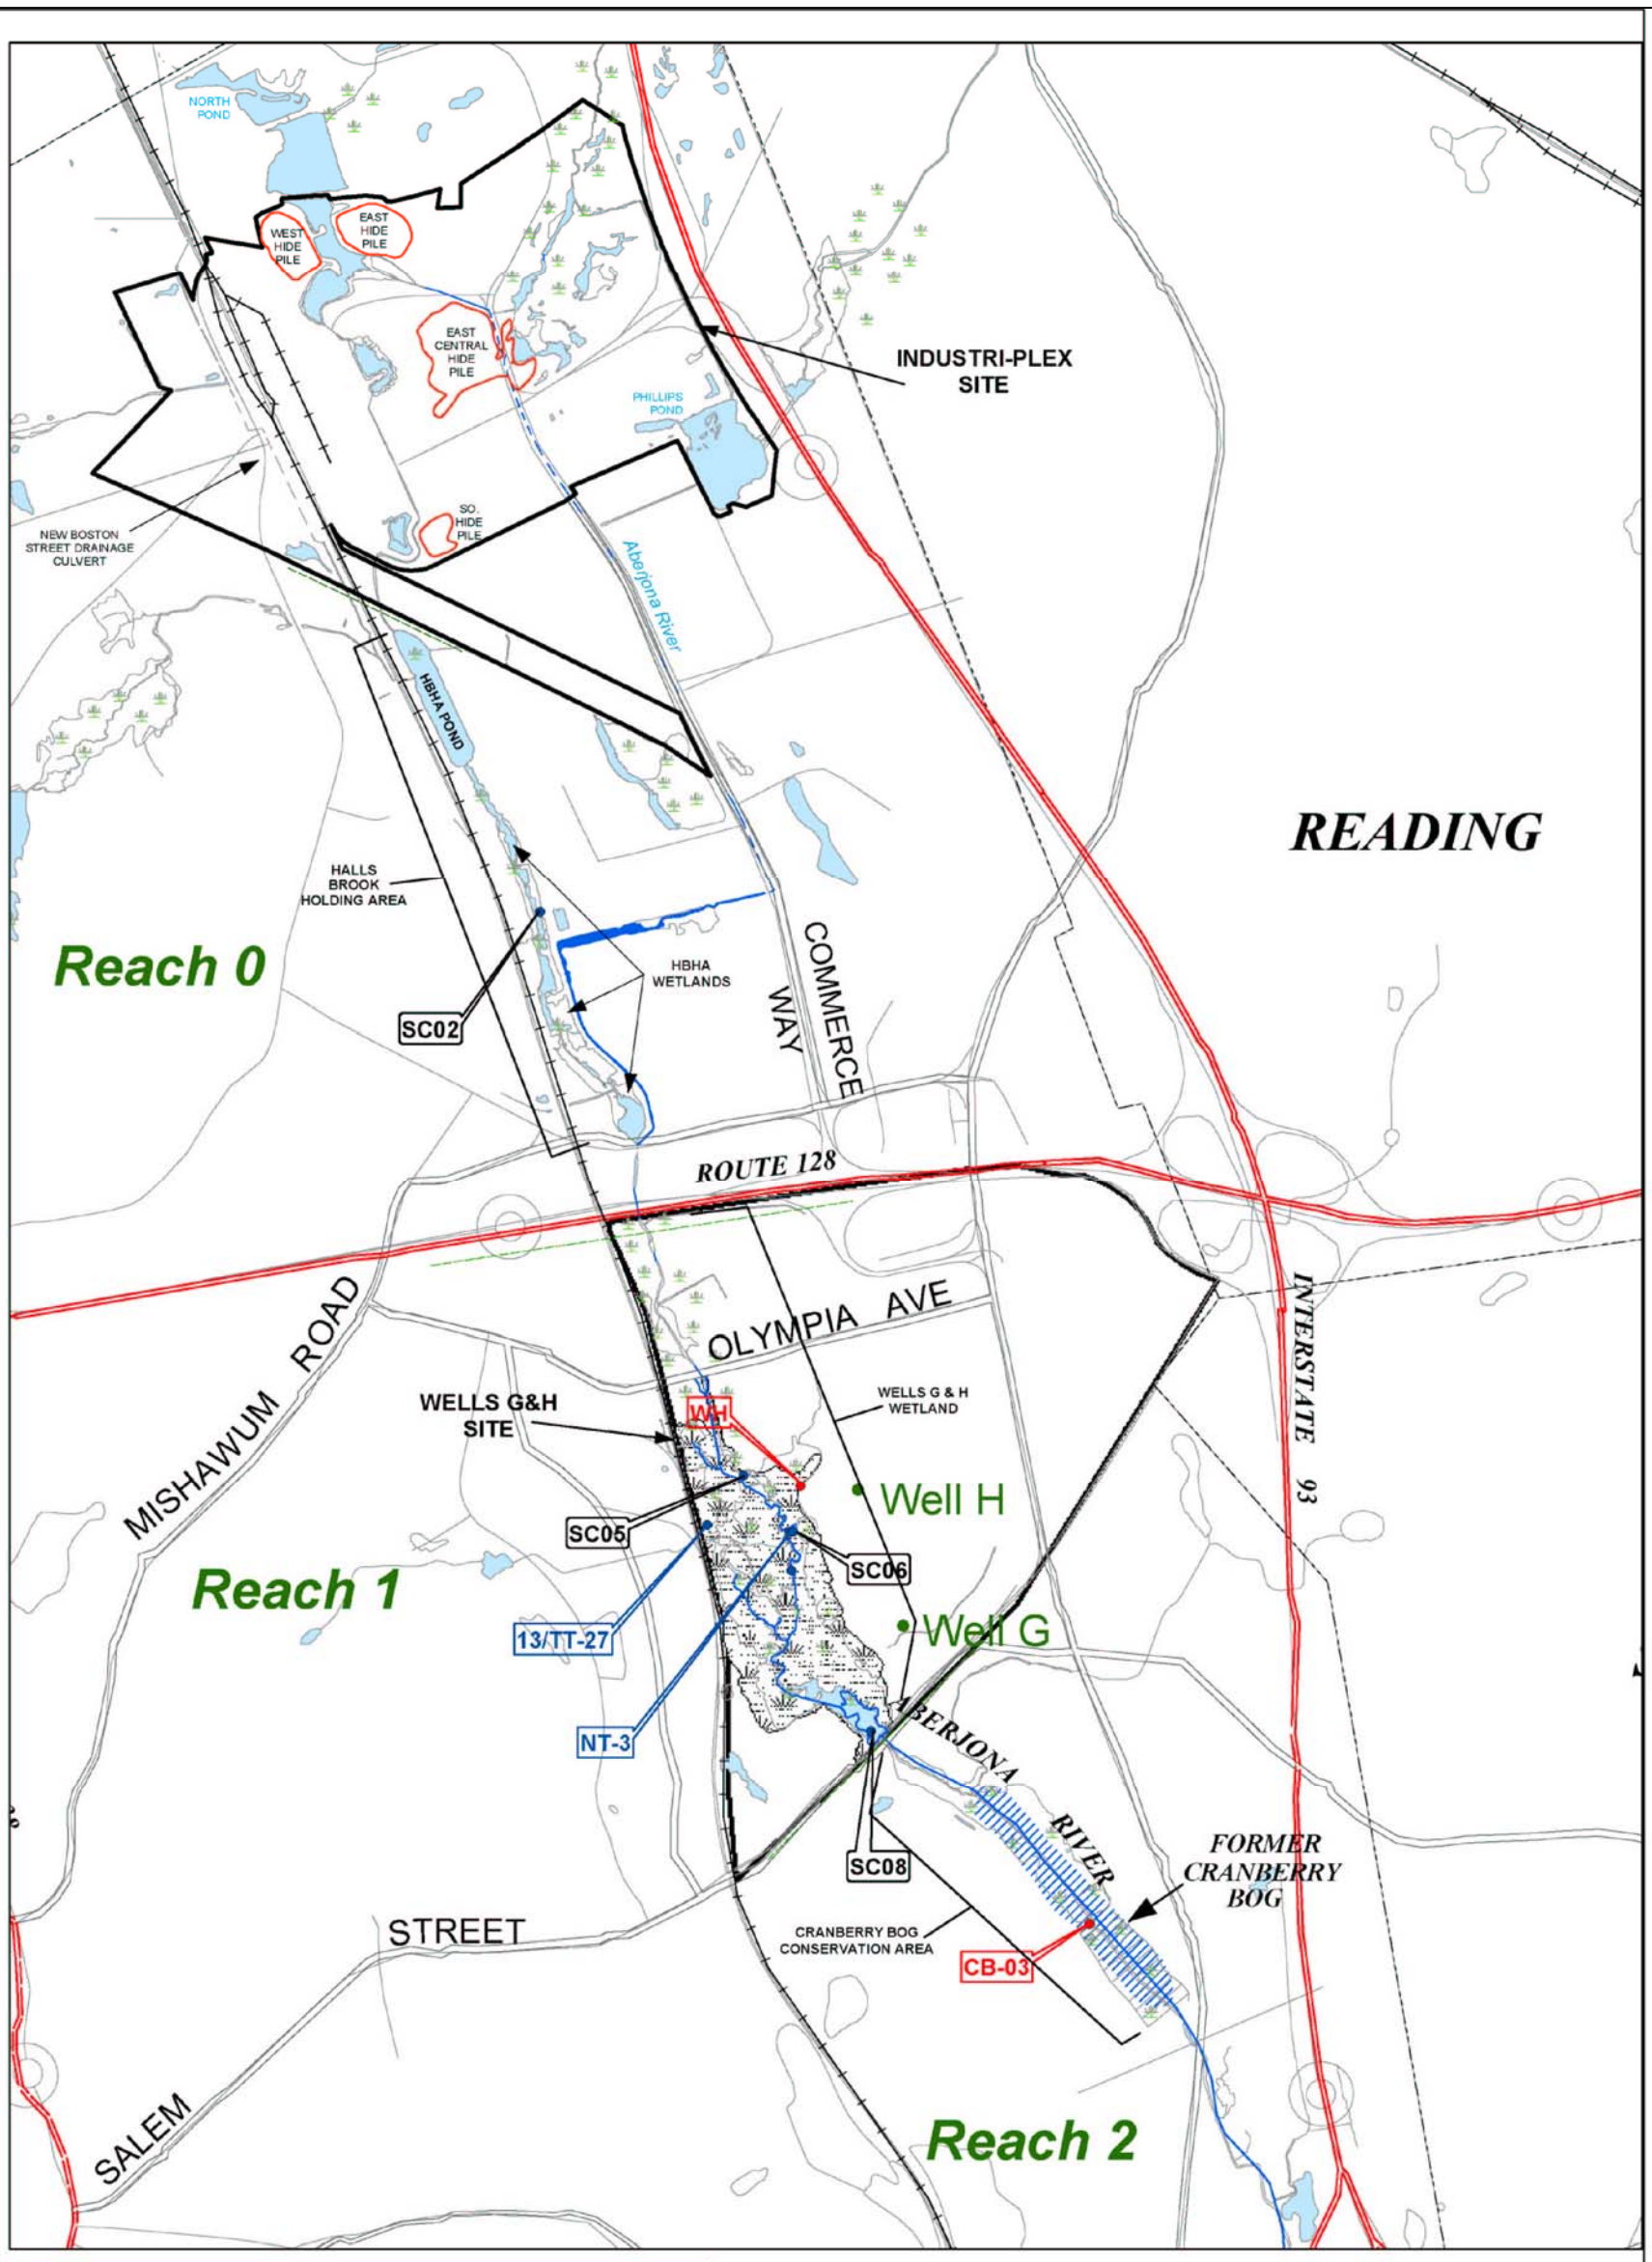

FIGURE 8-1.
SEDIMENT SAMPLING LOCATIONS WITH CURRENT AND/OR FUTURE HUMAN HEALTH RISK

SEDIEMENT SAMPLING LOCATIONS WITH CURRENT AND/OR FUTURE HUMAN HEALTH RISK	FIGURE 8–1
MSGRP REMEDIAL INVESTIGATION REPORT	
INDUSTRI–PLEX SITE, WOBURN, MASSACHUSETTS	
DRAWN BY: D.W. MACDOUGALL — REV.: 0	
CHECKED BY: G. BULLARD — DATE: MARCH 11, 2005	
SCALE: AS NOTED — FILE NO.: DWG\4123\0910\FIG_8–1.DWG	

TETRA TECH NUS, INC.
55 Jonspin Road Wilmington, MA 01887
(978)658–7899

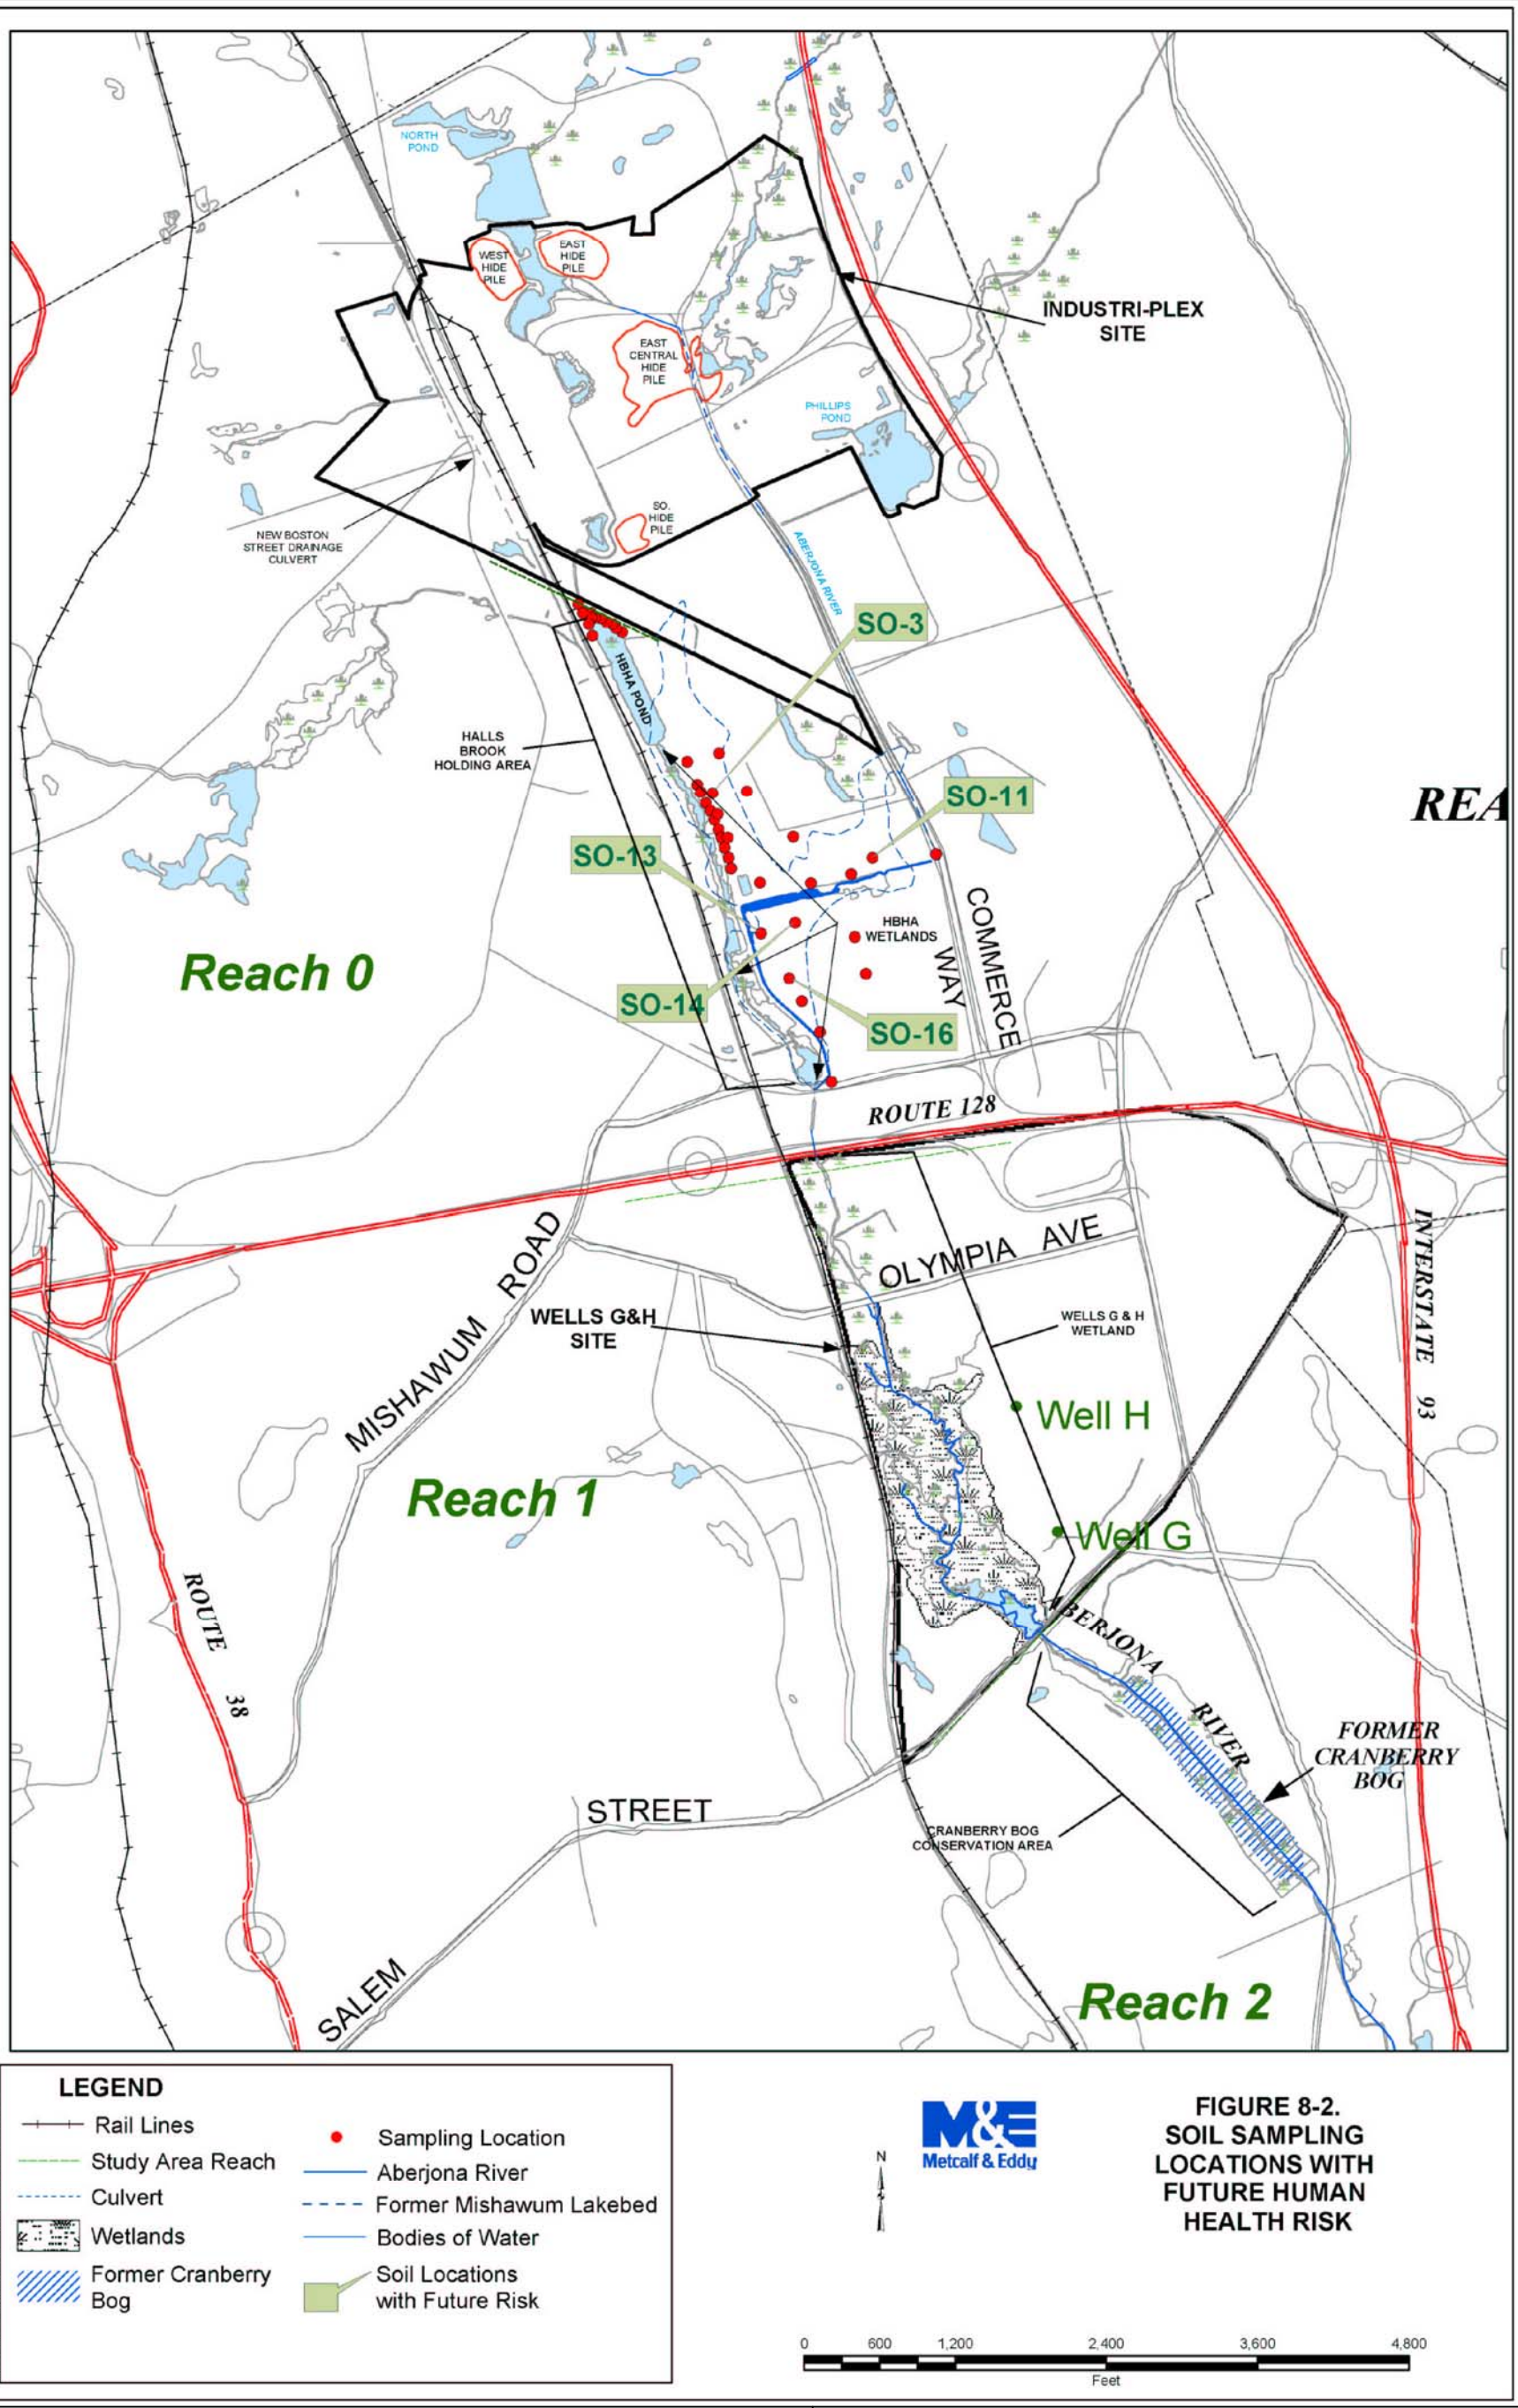

SOIL SAMPLING LOCATIONS WITH FUTURE HUMAN HEALTH RISK	FIGURE 8–2
MSGRP REMEDIAL INVESTIGATION REPORT	
INDUSTRI–PLEX SITE, WOBURN, MASSACHUSETTS	
DRAWN BY: D.W. MACDOUGALL / REV.: 0	
CHECKED BY: G. BULLARD / DATE: MARCH 11, 2005	
SCALE: AS NOTED / FILE NO.: DWG\4123\0910\FIG_8–2.DWG	

TETRA TECH NUS, INC.
55 Jonspin Road Wilmington, MA 01887
(978)658–7899

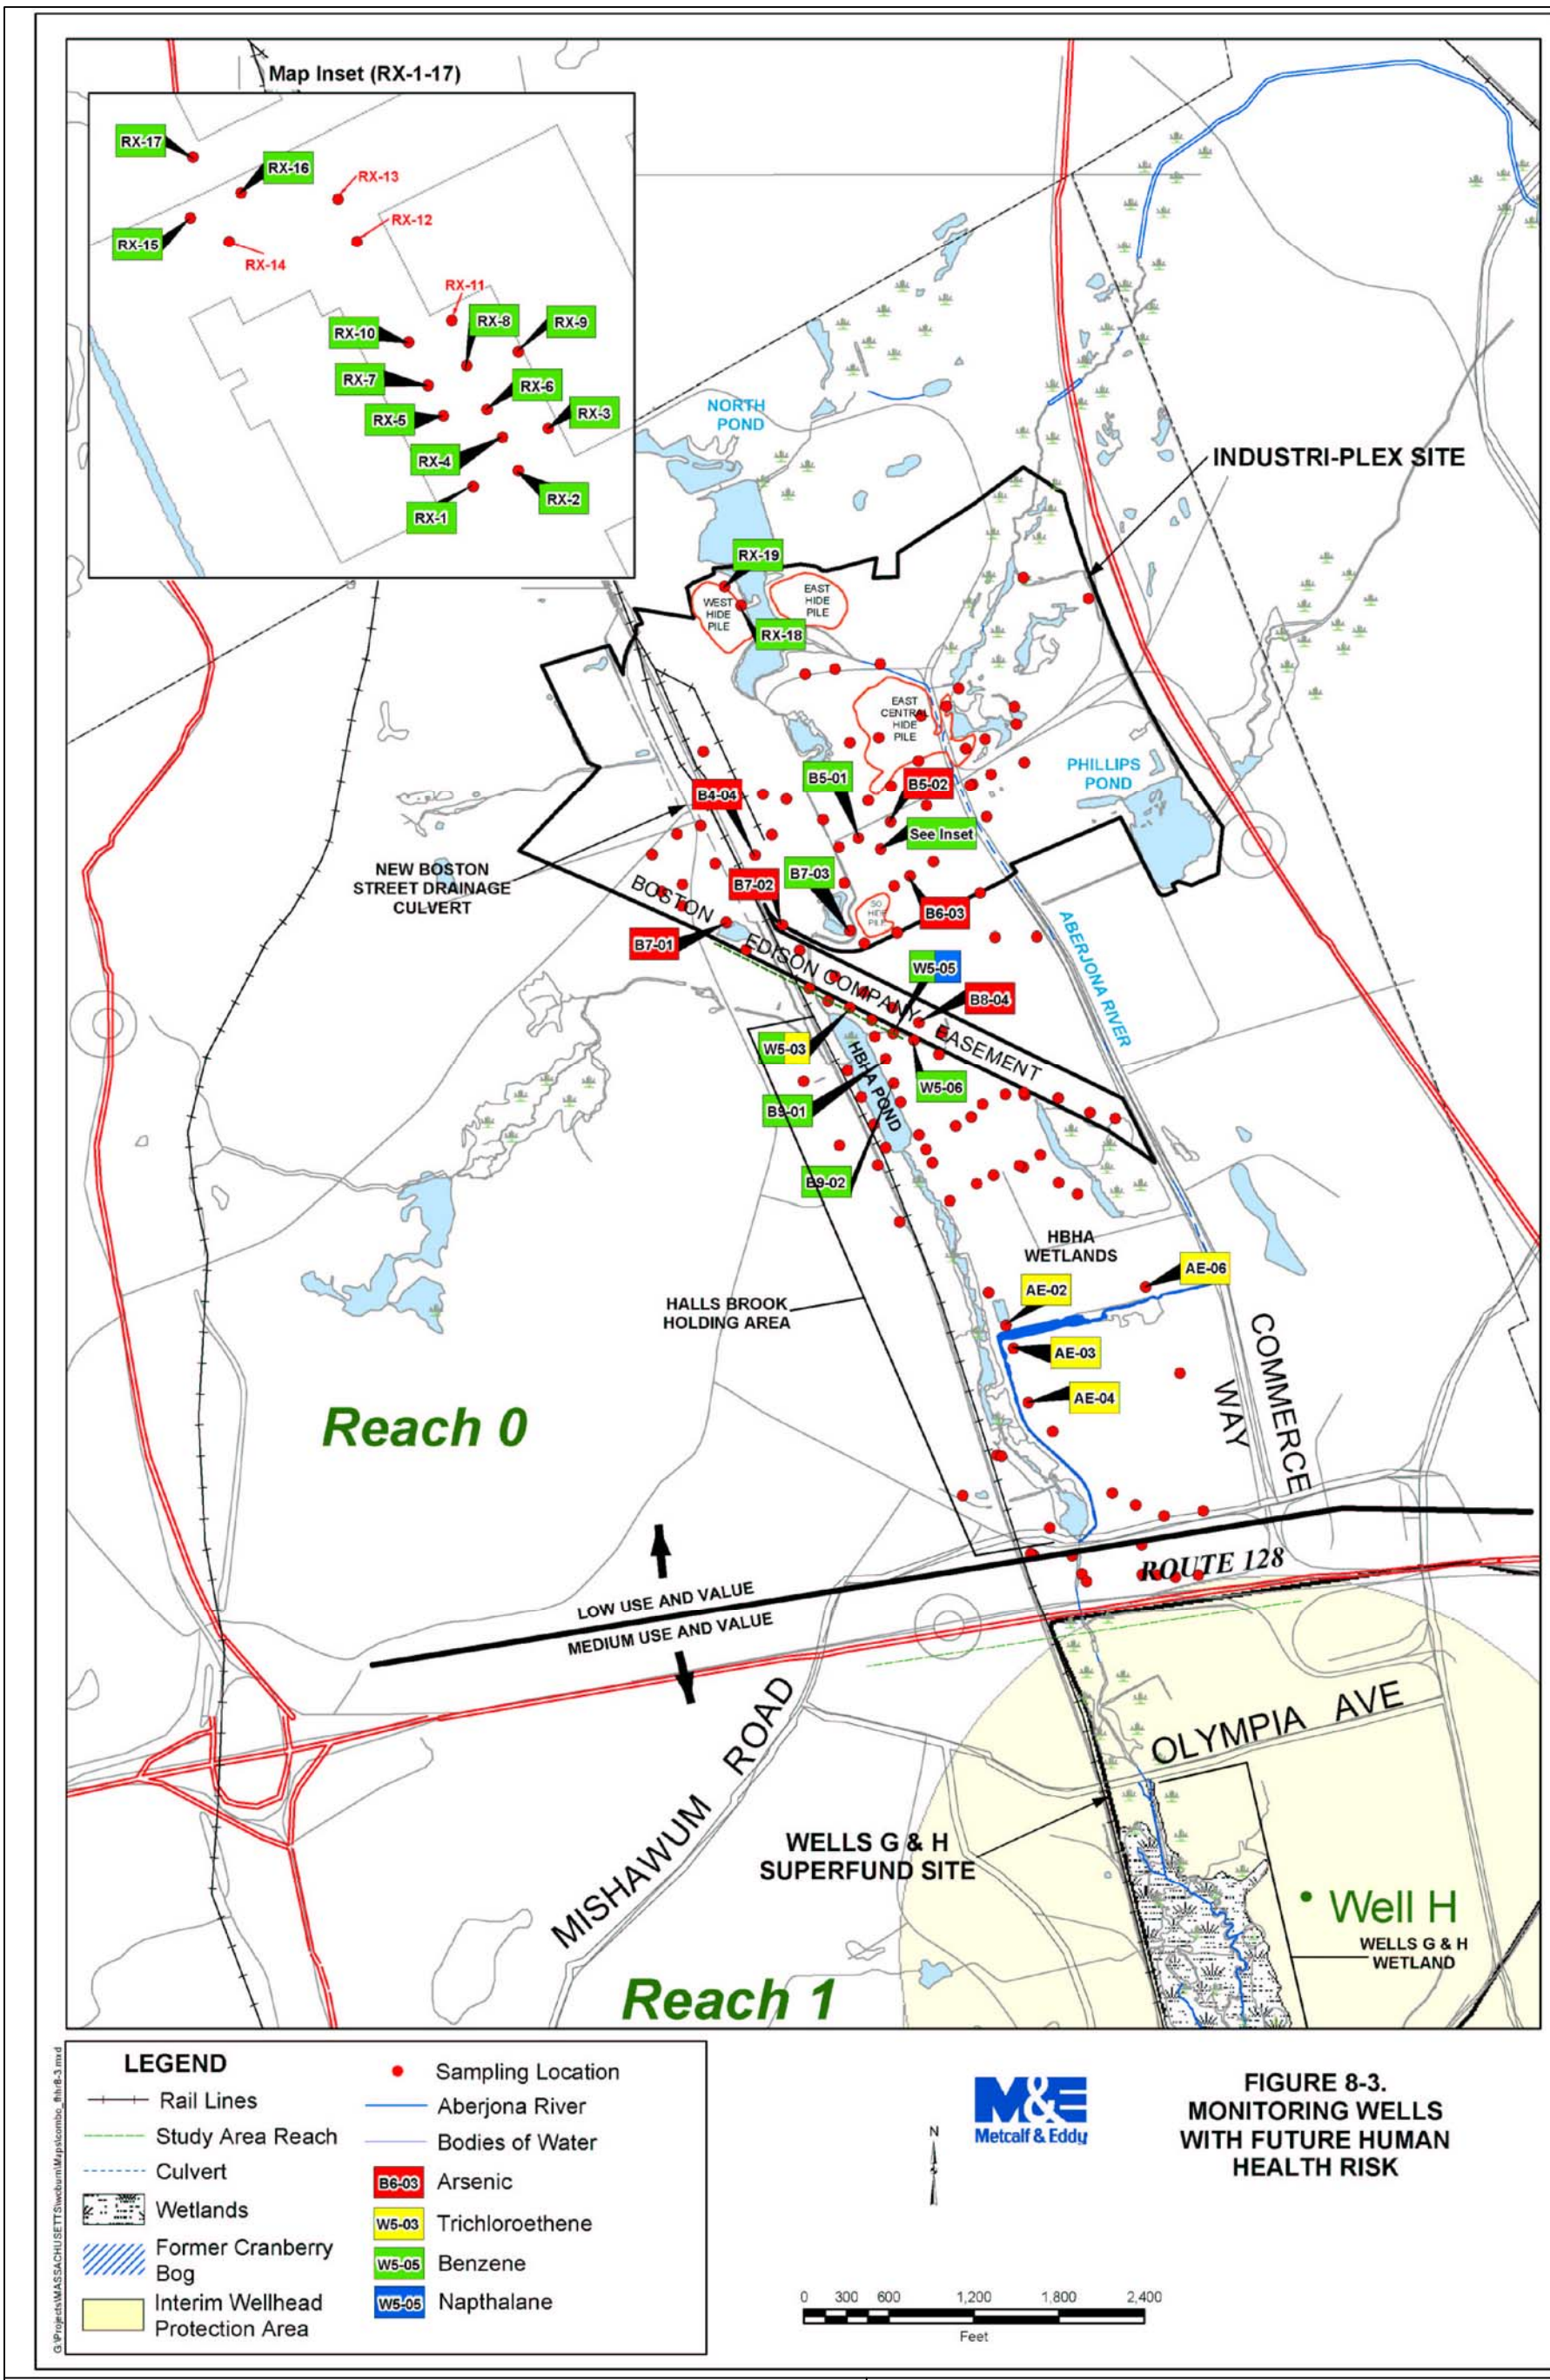

Metcalf & Eddy

FIGURE 8-3.
MONITORING WELLS WITH FUTURE HUMAN HEALTH RISK

MONITORING WELLS WITH FUTURE HUMAN HEALTH RISK	FIGURE 8–3
MSGRP REMEDIAL INVESTIGATION REPORT	
INDUSTRI–PLEX SITE, WOBURN, MASSACHUSETTS	
DRAWN BY: D.W. MACDOUGALL	REV.: 0
CHECKED BY: G. BULLARD	DATE: MARCH 11, 2005
SCALE: AS NOTED	FILE NO.: DWG\4123\0910\FIG_8–3.DWG

TETRA TECH NUS, INC.
55 Jonspin Road Wilmington, MA 01887
(978)658–7899

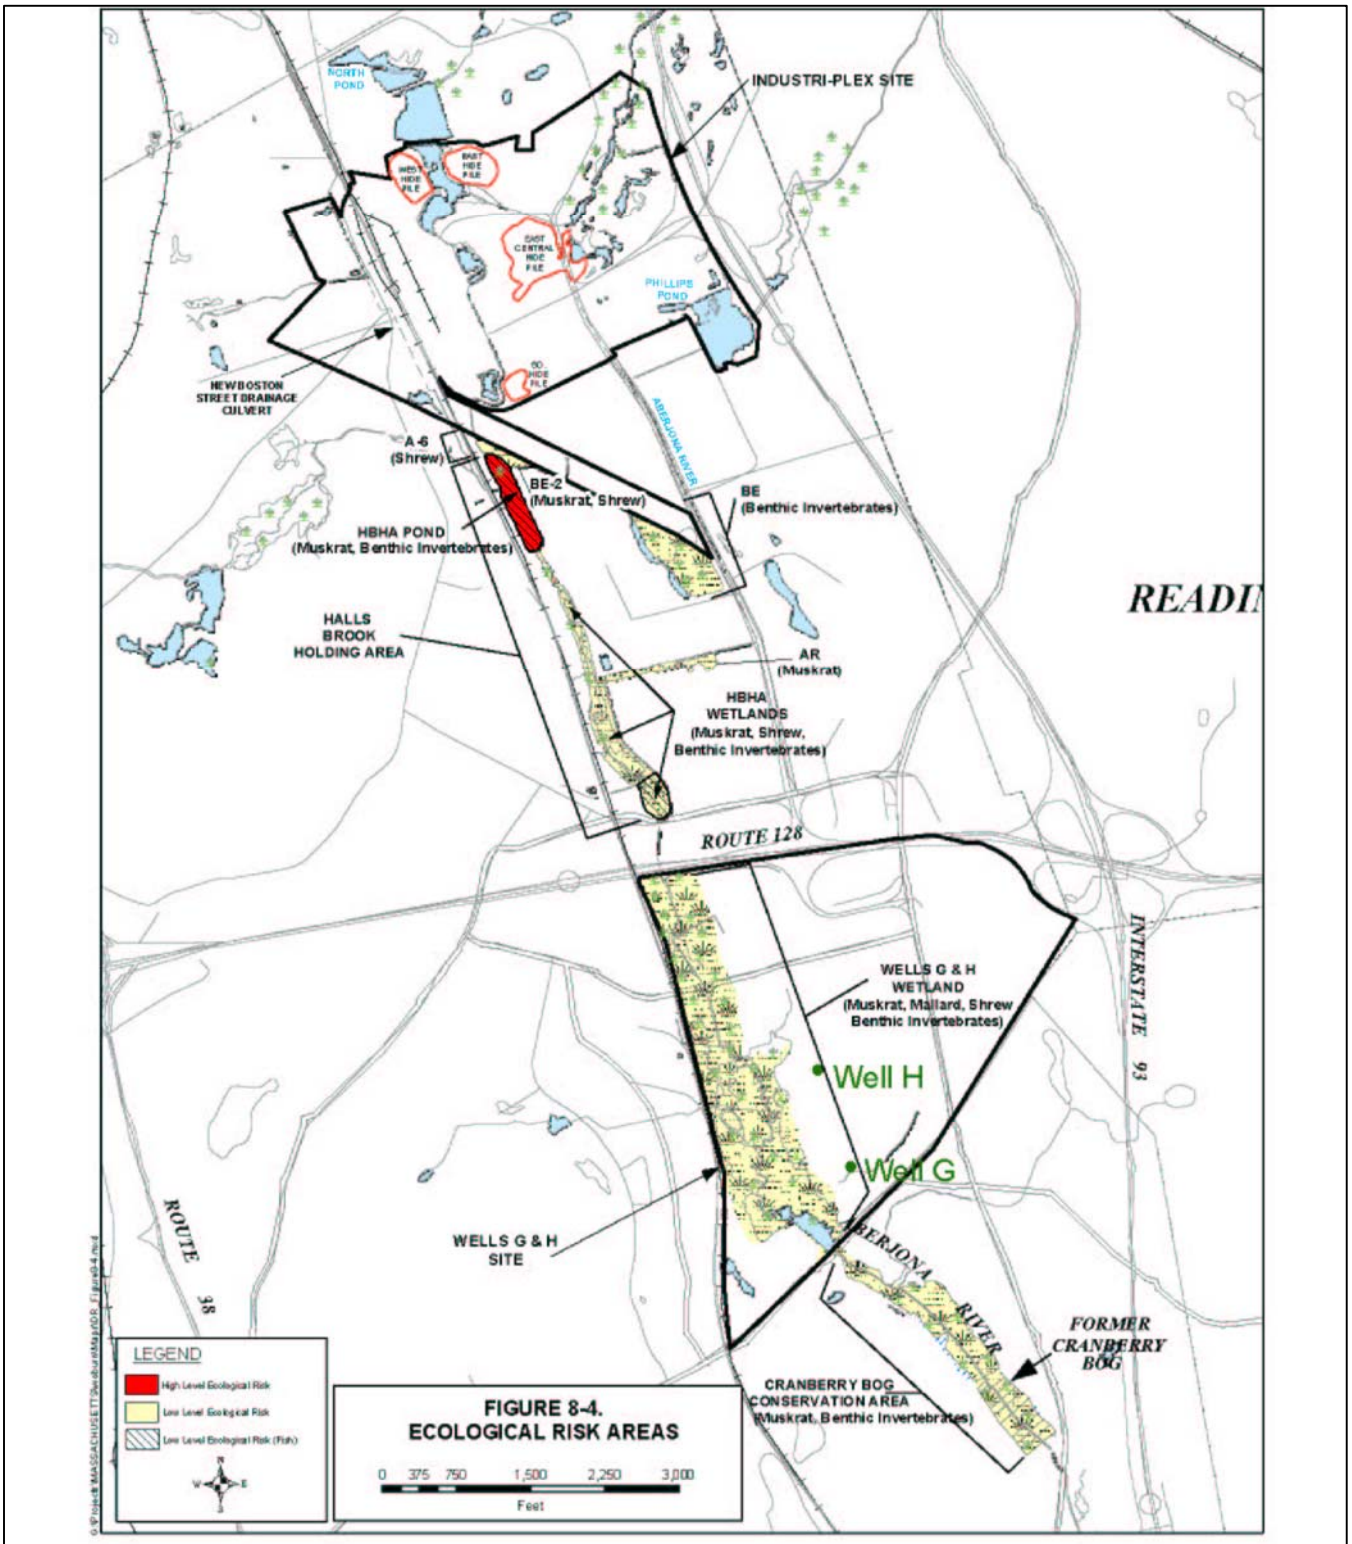

ECOLOGICAL RISK AREAS			FIGURE 8–4
MSGRP REMEDIAL INVESTIGATION REPORT			TETRA TECH NUS, INC.
INDUSTRI–PLEX SITE, WOBURN, MASSACHUSETTS			55 Jonspin Road Wilmington, MA 01887 (978)658–7899
DRAWN BY:	D.W. MACDOUGALL	REV.: 0	
CHECKED BY:	G. BULLARD	DATE: MARCH 11, 2005	
SCALE:	AS NOTED	ACAD NAME: DWG\4123\0910\FIG_8–4.DWG	