RETURN TO SER AR INDEX

RESPONSE TO USEPA COMMENTS ON THE JANUARY 18, 2012 SUBMISSION BY THE COMMONWEALTH OF MASSACHUSETTS FOR THE NEW BEDFORD MARINE COMMERCE TERMINAL (NBMCT) (SUBMITTED JUNE 18, 2012)

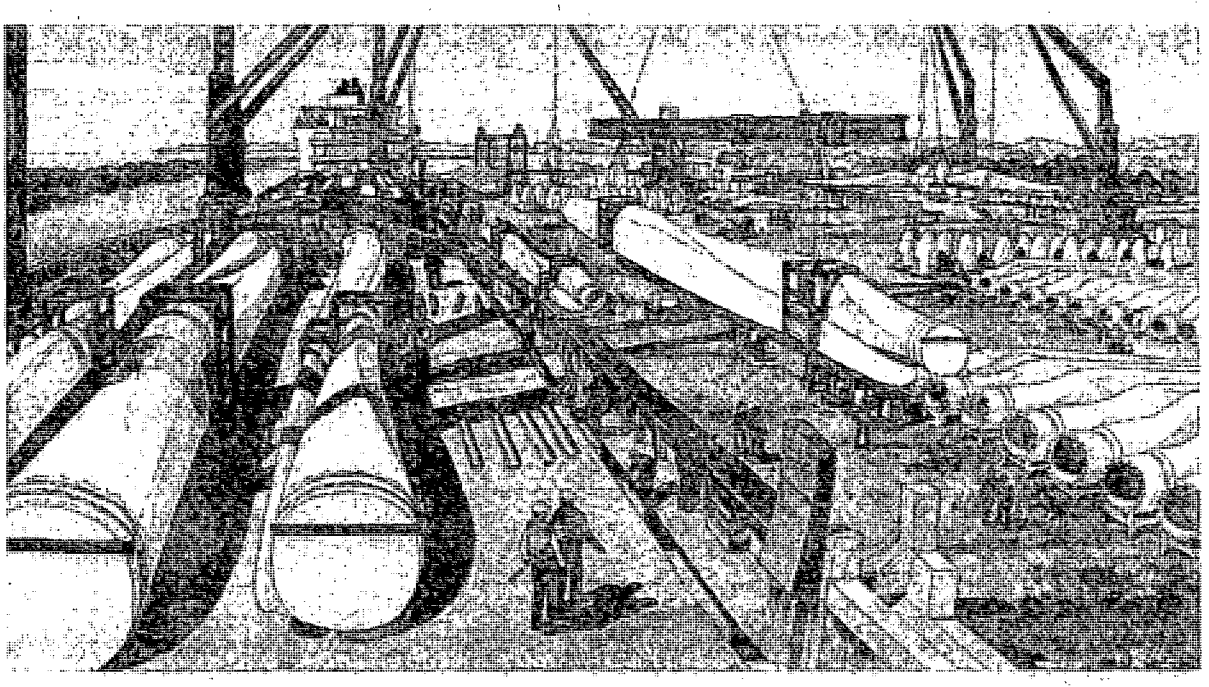

Prepared for:

U.S. Environmental Protection Agency
5 Post Office Square - Suite 100
Boston, MA 02109-3912

Superfund Records Center
SITE: New Bedford
BREAK: 9.1
OTHER: 518410

Prepared by:

Massachusetts Department of
Environmental Protection

SDMS DocID 518410

TABLE OF CONTENTS

Summary of Proposed Project Modification and Re-assessment of Overall Impacts & Proposed Mitigation....2

Responses to USEPA Memorandum dated May 21, 2012....11

Responses to USEPA Email dated May 25, 2012....49

Responses to USEPA Memorandum dated May 29, 2012....49

ATTACHMENTS

A. Draft Construction Plans for the New Bedford Marine Commerce Terminal
B. Draft Proposed Construction Specification for Blasting
C. USACE "The Environmental Effects on Underwater Explosion with Methods to Mitigate Impacts August 1997
D. Letter from Siemens
E. Updated Calculation of Number of Shellfish to be Impacted & Revised Shellfish Mitigation Plan
F. Revised Schedule
G. Information Regarding the Size of Foreign Offshore Wind Staging Ports in the United Kingdom and Germany
H. Updated Project Plan
I. Maps Showing Available Parcels for the Port of Davisville
J. Navigational Chart Printout - Port of Davisville
K. Surficial Geology of the Boston Basin – Hawkes, Martin. Massachusetts Institute of Technology 1987
L. Article on Cape Cod Community College Wind Turbine Construction
M. NOAA National Ocean Service Tide Prediction Tables for 2012
N. Revised Figure 5
O. Benchmark Datasheet for NOAA Tidal Station 8447584
P. Invasive Species Management Plan
Q. Historic Dredging Locations Plan
R. Federal Navigational Channel Dredge Areas
S. Table Indicating Quantities of Dredge Materials
T. Information for the BBC Mississippi
U. Plans showing PCB Sampling Data
V. Project Footprint Superimposed on Archeological Study Area
W. Overview Map of OU3
X. Quahog Standing Crop Survey by David K. Whittaker June 6, 1999
Y. Preliminary Floodplain Assessment Investigation, New Bedford Harbor, USACE
Z. Slope Stability Analyses of Proposed Dredge Footprint on New Bedford Hurricane Barrier
AA. Information on the Route 18 – JFK Highway Access Improvement Project
BB. Outline for the Construction Management Plan for the New Bedford Marine Commerce Terminal

ATTACHMENT V

Project Footprint Superimposed on Archeological Study Area

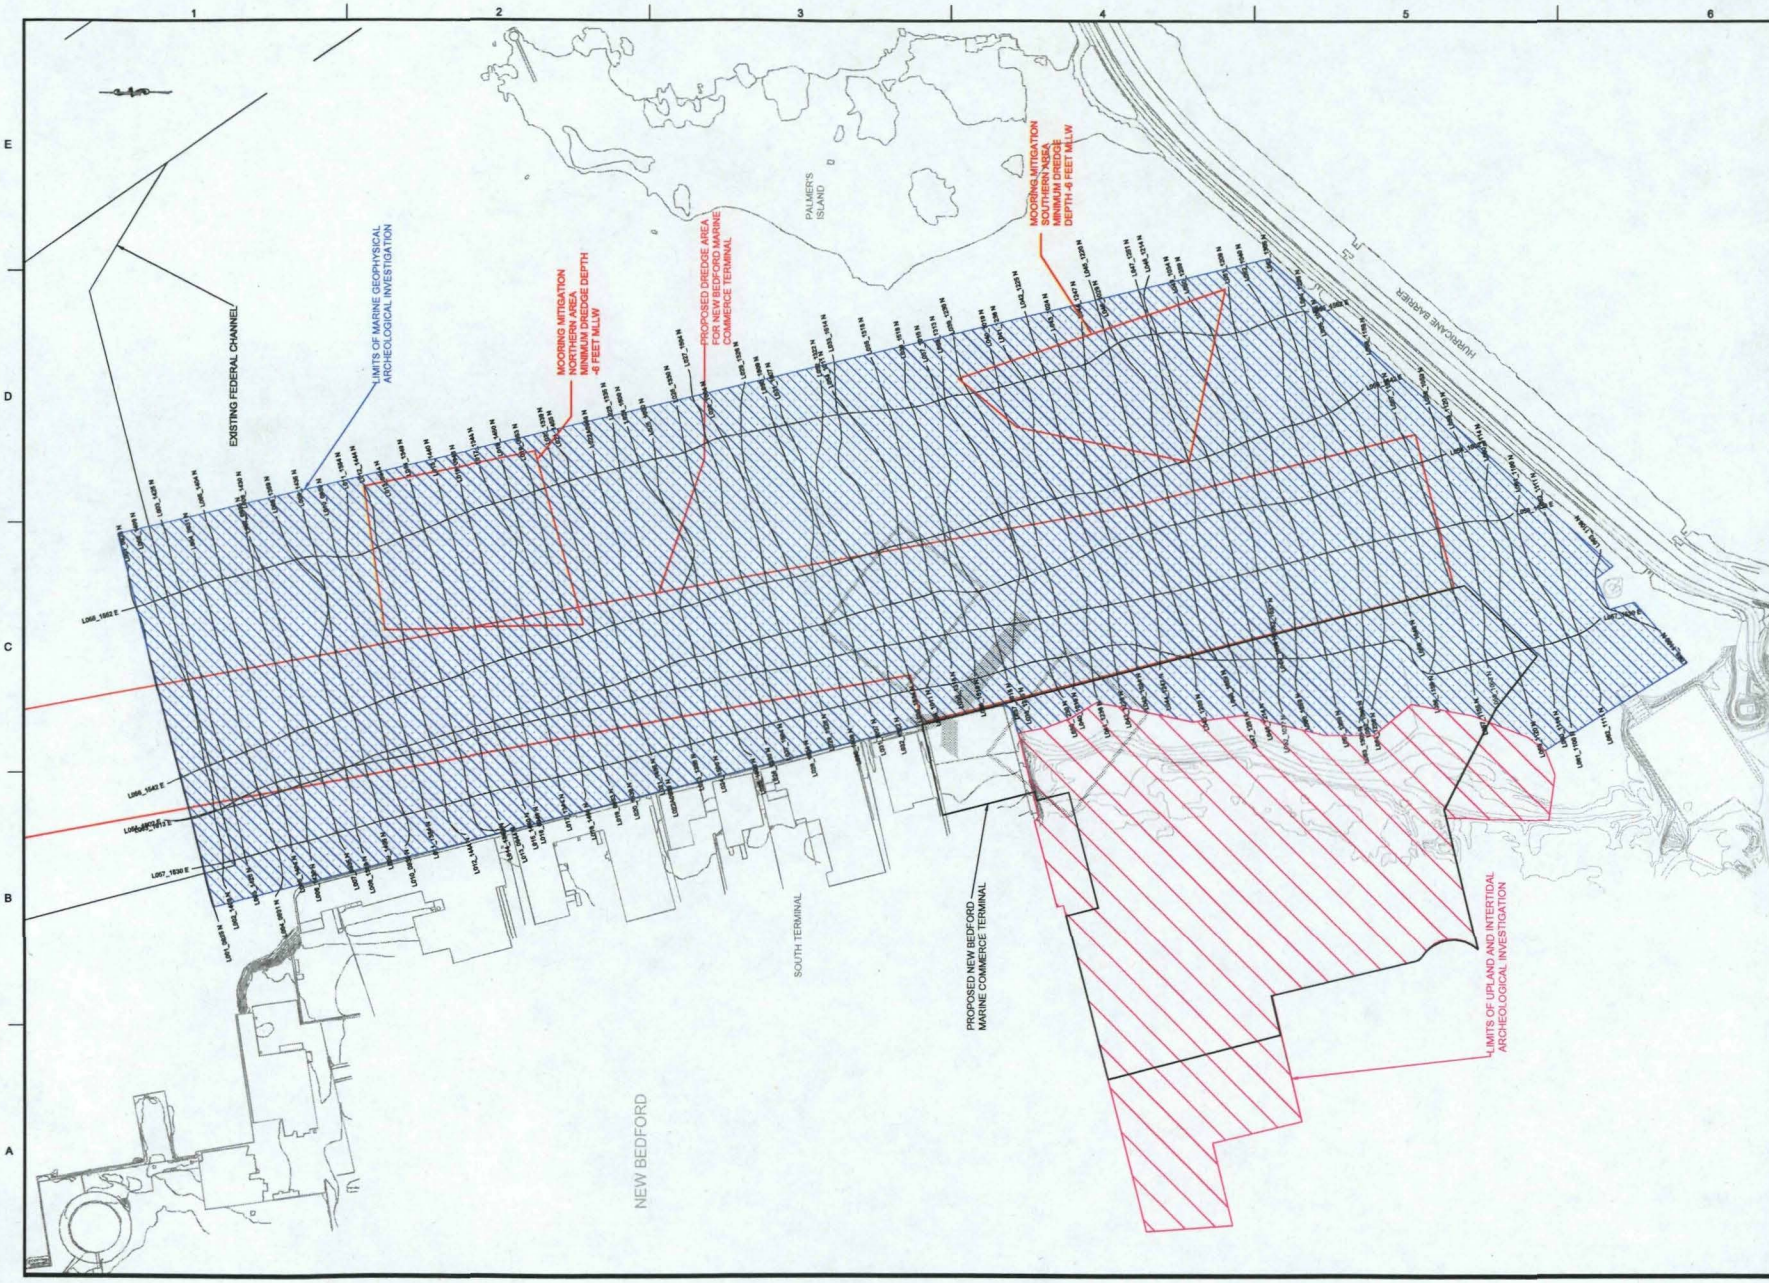

APEX

ROCKVILLE, MD
SOUTH WINDSOR, CT - BOSTON, MA -
NEW BEDFORD, MA - HOLYOKE, MA

184 HIGH STREET, SUITE 502
BOSTON, MA 02210

58H CONNECTICUT AVENUE
SOUTH WINDSOR, CT

This drawings prepared by Apex for this project are instruments of Apex's service for use solely with respect to this project, and Apex shall be deemed the author of the Drawing and shall retain all common law, statutory and other reserved rights with respect thereto, including the copyright. The Documents shall not be used on other projects, for additions to this project or for completion of this project by others, except by agreement in writing and with appropriate compensation to Apex.

PROJECT

NEW BEDFORD MARINE COMMERCE TERMINAL

OWNER

55 SUMMER STREET, 9TH FLOOR
BOSTON, MASSACHUSETTS

NO.	DATE	DESCRIPTION	BY

PROJECT NO.	6690
CADD FILE	HBIT_ST_DREDGE_reserve
DESIGNED BY	JER
DRAWN BY	JER
CHECKED BY	
DATE	08/08/2012
DRAWING SCALE	1"=250'

GRAPHIC SCALE

SCALE: 1"=250'

0 125 250 500

SHEET TITLE

LIMITS OF GEOPHYSICAL AND ARCHEOLOGICAL EXPLORATION

DRAWING NO.

1 OF 1