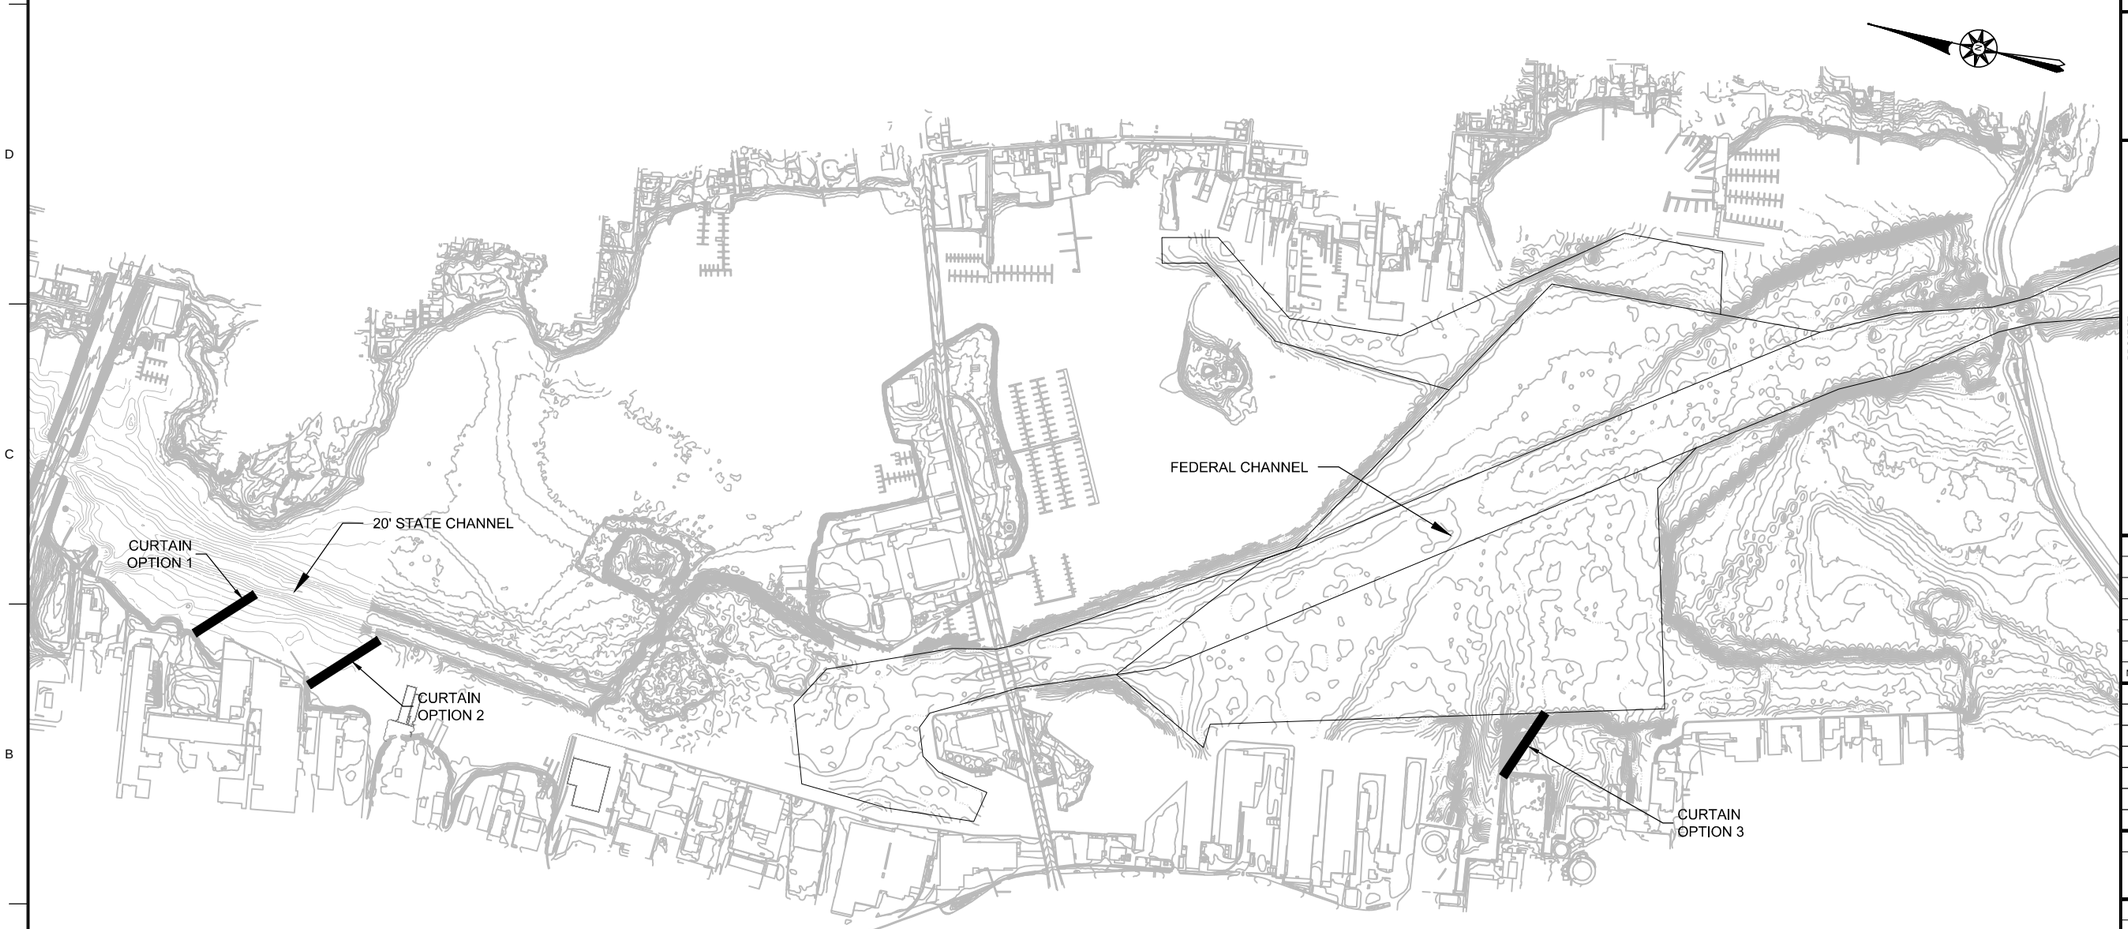

APEX

ROCKVILLE, MD
SOUTH WINDSOR, CT - BOSTON, MA - NEW BEDFORD, MA - HOLYOKE, MA

184 HIGH STREET, SUITE 502
BOSTON, MA 02210

58H CONNECTICUT AVENUE
SOUTH WINDSOR, CT

This drawings prepared by Apex for this project are instruments of Apex's service for use solely with respect to this project, and Apex shall be deemed the author of the Drawing and shall retain all common law, statutory and other reserved rights with respect thereto, including the copyright. The Documents shall not be used on other projects, for additions to this project or for completion of this project by others, except by agreement in writing and with appropriate compensation to Apex .

PROJECT
NEW BEDFORD
MARINE COMMERCE
TERMINAL

OWNER
MASSACHUSETTS CLEAN ENERGY CENTER
55 SUMMER STREET, 9TH FLOOR
BOSTON, MASSACHUSETTS

NO.	DATE	DESCRIPTION	BY

PROJECT NO.	6690
CADD FILE	
DESIGNED BY	
DRAWN BY	
CHECKED BY	
DATE	9/24/13
DRAWING SCALE	1"=400'

GRAPHIC SCALE
SCALE: 1"=400'
0 200 400 800

SHEET TITLE

PROPOSED
CURTAIN
OPTIONS

DRAWING NO.

DRAFT

1 OF 1

P:\Jobs\6690 NBH_ Phase IV\PLANS\NBMCT P BLASTING CURTAINS 24Sept2013.dwg 9/24/2013 11:37 AM MICHAEL TUMOLO

SDMS Doc ID 550520