RETURN TO SER AR INDEX

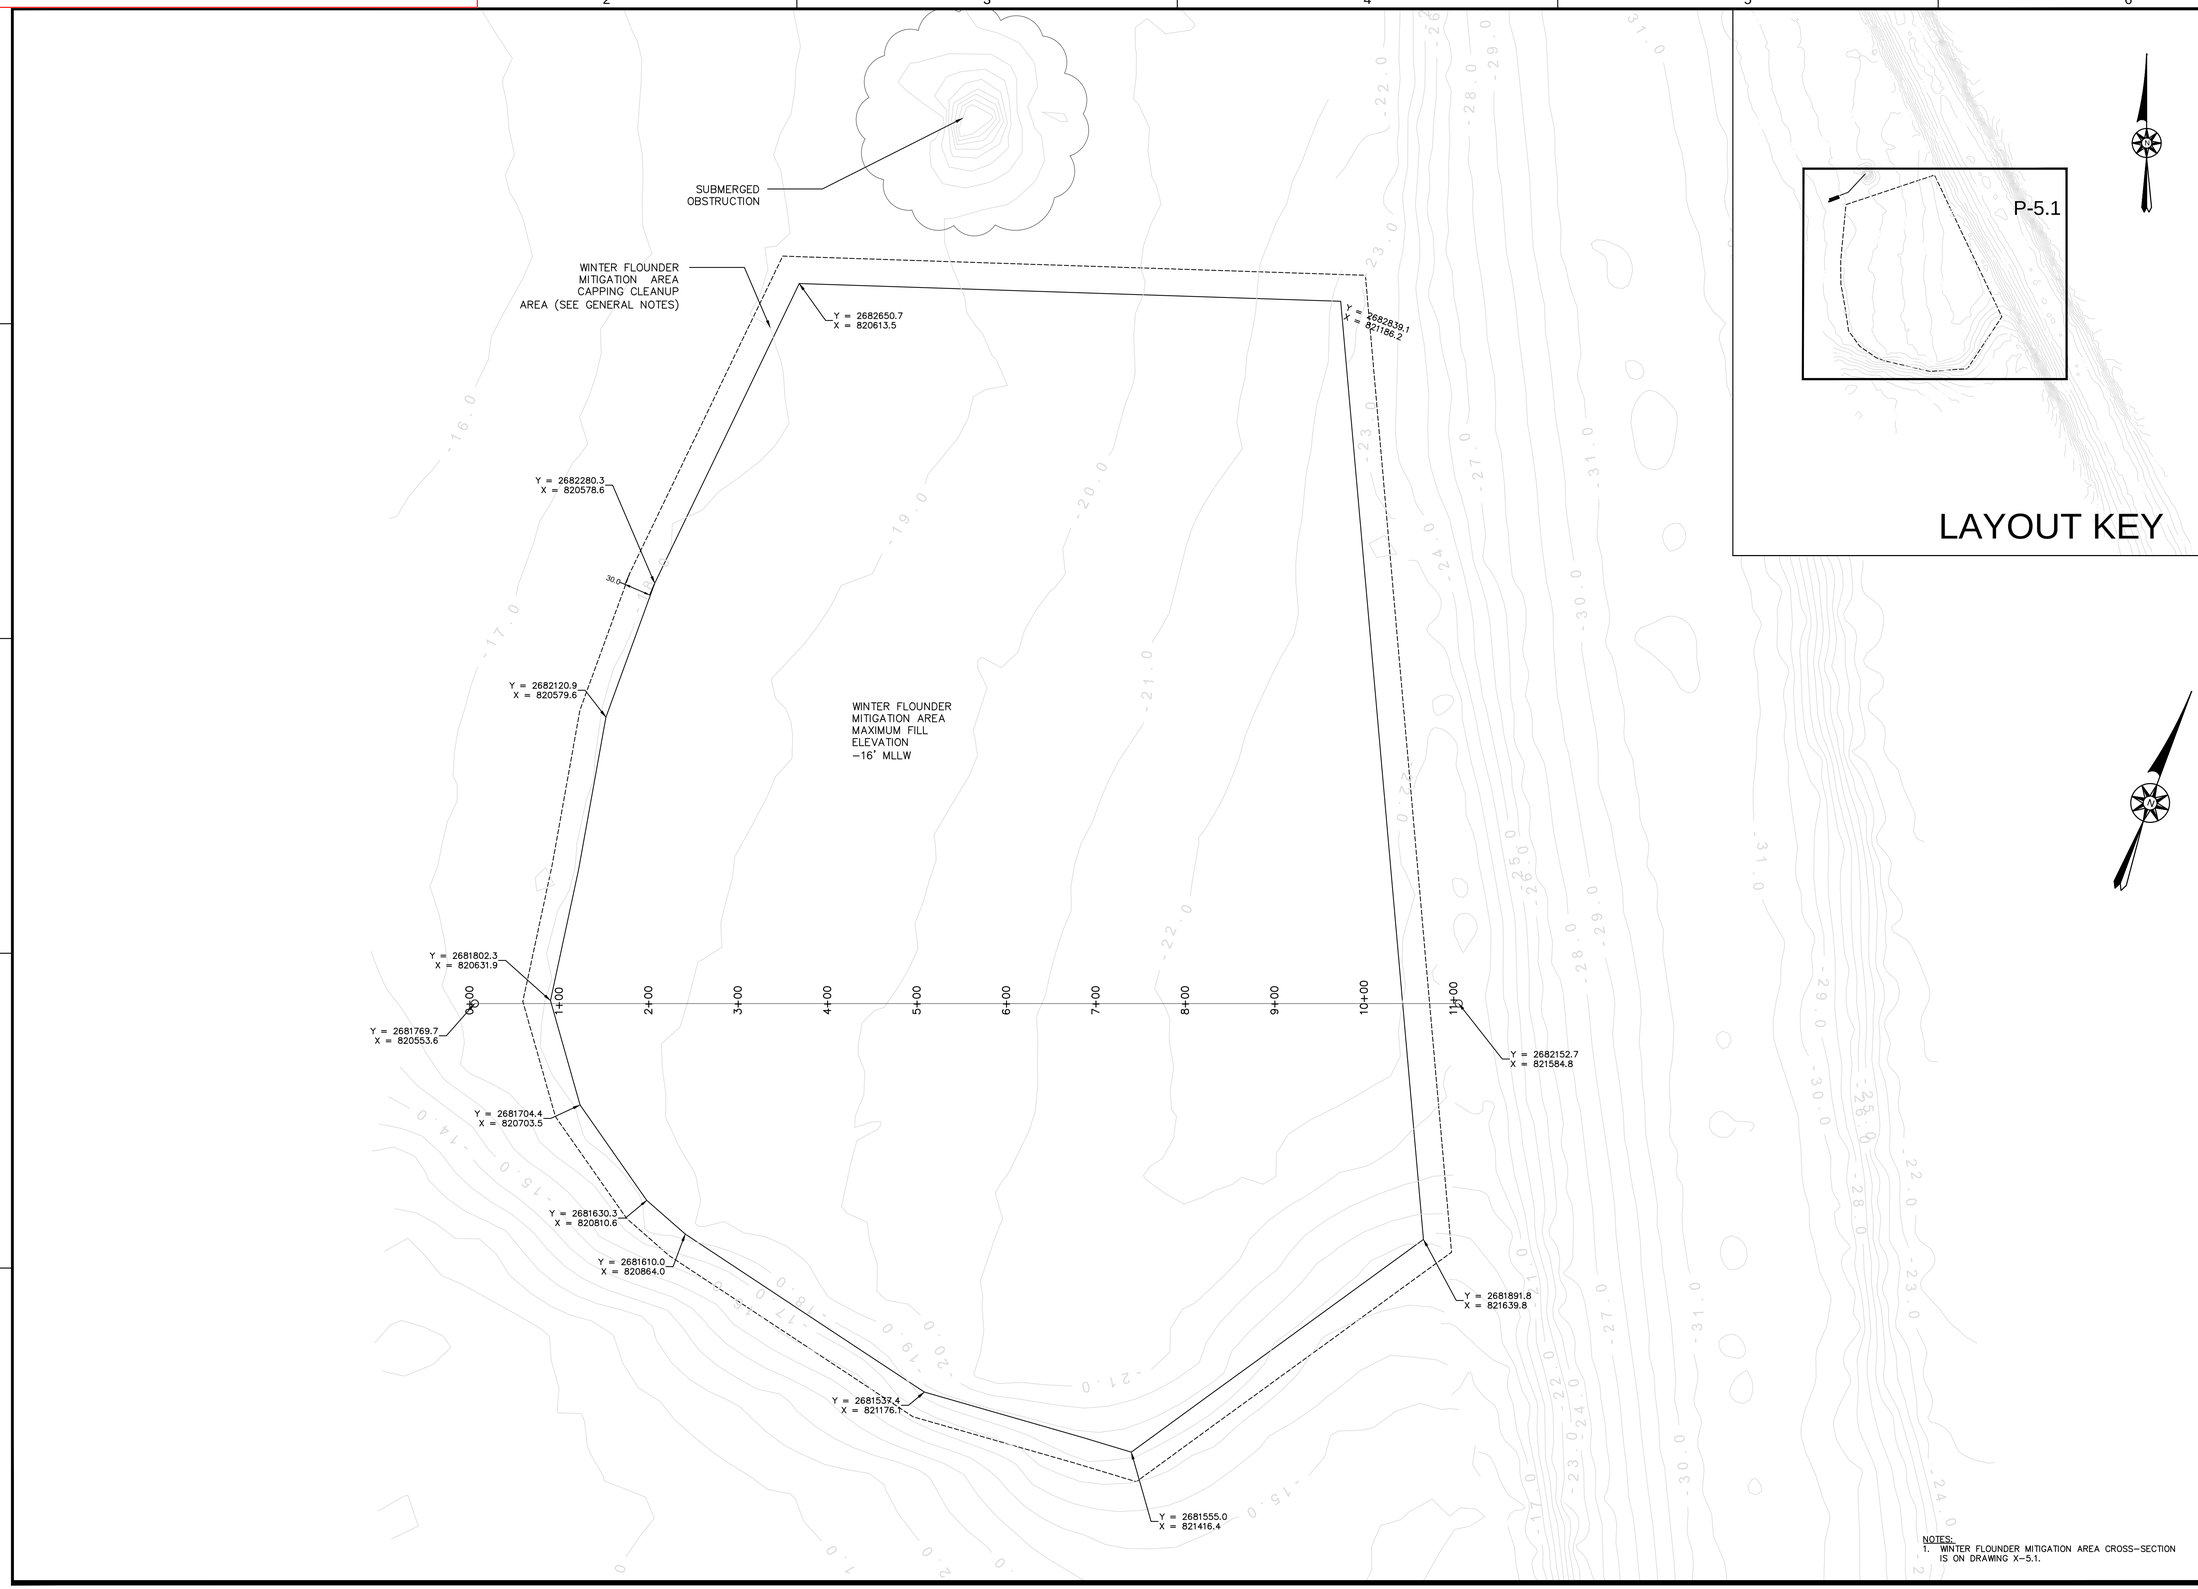

NOTES:
1. WINTER FLOUNDER MITIGATION AREA CROSS-SECTION IS ON DRAWING X-5.1.

APEX

ROCKVILLE, MD
SOUTH WINDSOR, CT - BOSTON, MA - NEW BEDFORD, MA - HOLYOKE, MA

184 HIGH STREET, SUITE 502
BOSTON, MA 02210

58H CONNECTICUT AVENUE
SOUTH WINDSOR, CT

THIS DRAWINGS PREPARED BY APEX FOR THIS PROJECT ARE INSTRUMENTS OF APEX'S SERVICE FOR USE SOLELY WITH RESPECT TO THIS PROJECT, AND APEX SHALL BE DEEMED THE AUTHOR OF THE DRAWING AND SHALL RETAIN ALL COMMON LAW, STATUTORY AND OTHER RESERVED RIGHTS WITH RESPECT THERETO, INCLUDING THE COPYRIGHT. THE DOCUMENTS SHALL NOT BE USED ON OTHER PROJECTS, FOR ADDITIONS TO THIS PROJECT OR FOR COMPLETION OF THIS PROJECT BY OTHERS, EXCEPT BY AGREEMENT IN WRITING AND WITH APPROPRIATE COMPENSATION TO APEX .

PROJECT
NEW BEDFORD MARINE COMMERCE TERMINAL

OWNER
MASSACHUSETTS CLEAN ENERGY CENTER
55 SUMMER STREET, 9TH FLOOR
BOSTON, MA

NO.	DATE	DESCRIPTION	BY
2	6/15/12	AREA UPDATED	CWM
1	12/23/11	FOR CONSTRUCTION	CHM

PROJECT NO.	6690
CADD FILE	MIT_OU3_FLNDR
DESIGNED BY	CWM
DRAWN BY	CWM
CHECKED BY	CHM
DATE	8-8-11
DRAWING SCALE	1"=80'

GRAPHIC SCALE
SCALE: 1"=80'
0 40 80 160

SHEET TITLE
WINTER FLOUNDER MITIGATION AREA PLAN

DRAWING NO.
P-5.1
DRAFT

P:\Jobs\6690 NBH_ Phase IV\PLANS\FINAL_PLANS\100% Submittal\P-5.1-P-5.2_MITIGATION_OU3_REV_FLOUNDER.dwg

SDMS Doc ID 70004564