RETURN TO SER AR INDEX

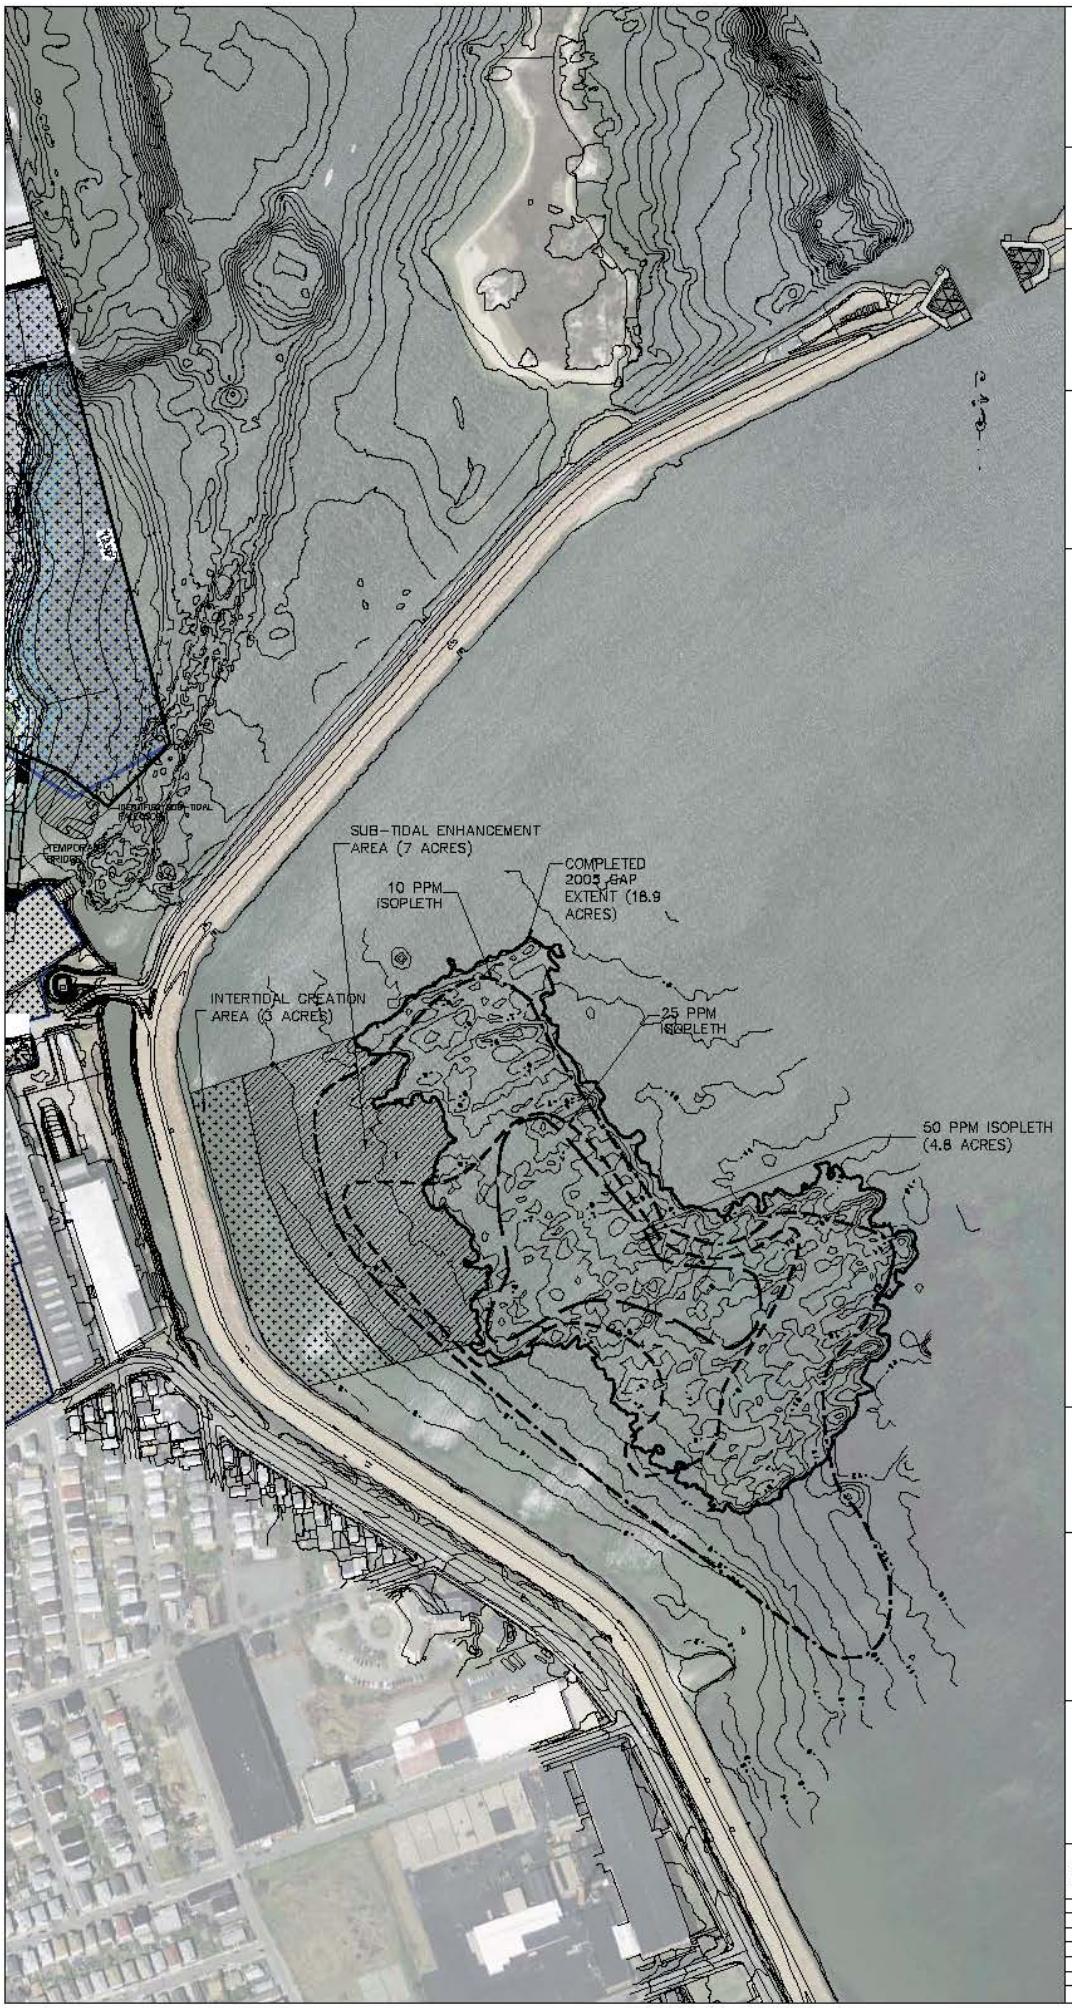

Apex Companies, LLC.

184 HIGH STREET
SUITE 502
BOSTON MA 02110
(617) 728-0070

REVISIONS

NO.	DATE	DESCRIPTION
1.	11/22/10	MITIGATION AREAS
2.	12/15/10	BATHY UPDATED

THESE DRAWINGS PREPARED BY APEX FOR THIS PROJECT ARE INSTRUMENTS OF APEX'S SERVICE FOR USE SOLELY WITH RESPECT TO THIS PROJECT, AND APEX SHALL BE DEEMED THE AUTHOR OF THE DRAWING AND SHALL RETAIN ALL COMMON LAW, STATUTORY AND OTHER RESERVED RIGHTS WITH RESPECT THERETO, INCLUDING COPYRIGHT. THE DOCUMENTS SHALL NOT BE USED ON OTHER PROJECTS, FOR ADDITIONS TO THIS PROJECT OR FOR COMPLETION OF THIS PROJECT BY OTHERS, EXCEPT BY AGREEMENT IN WRITING AND WITH APPROPRIATE COMPENSATION TO APEX.

PREPARED FOR:

THE NEW BEDFORD HARBOR DEVELOPMENT COMMISSION AND THE TOWN OF FAIRHAVEN, MASSACHUSETTS

DRAWING TITLE:

SOUTH TERMINAL MARINE INFRASTRUCTURE PARK PROPOSED SUBTIDAL/INTERTIDAL AREAS

Scale: 1"=150'

0 75 150 300 600 FEET

Date 6/5/10	Drawing No.
Proj. Mgr. JAB	
Design GCD	
Check GN	M-4
Drawn GCD	
Job. No. 6590.002	
Last Rev. 6/5/10	

SDMS Doc ID 70004572