RETURN TO SER AR INDEX

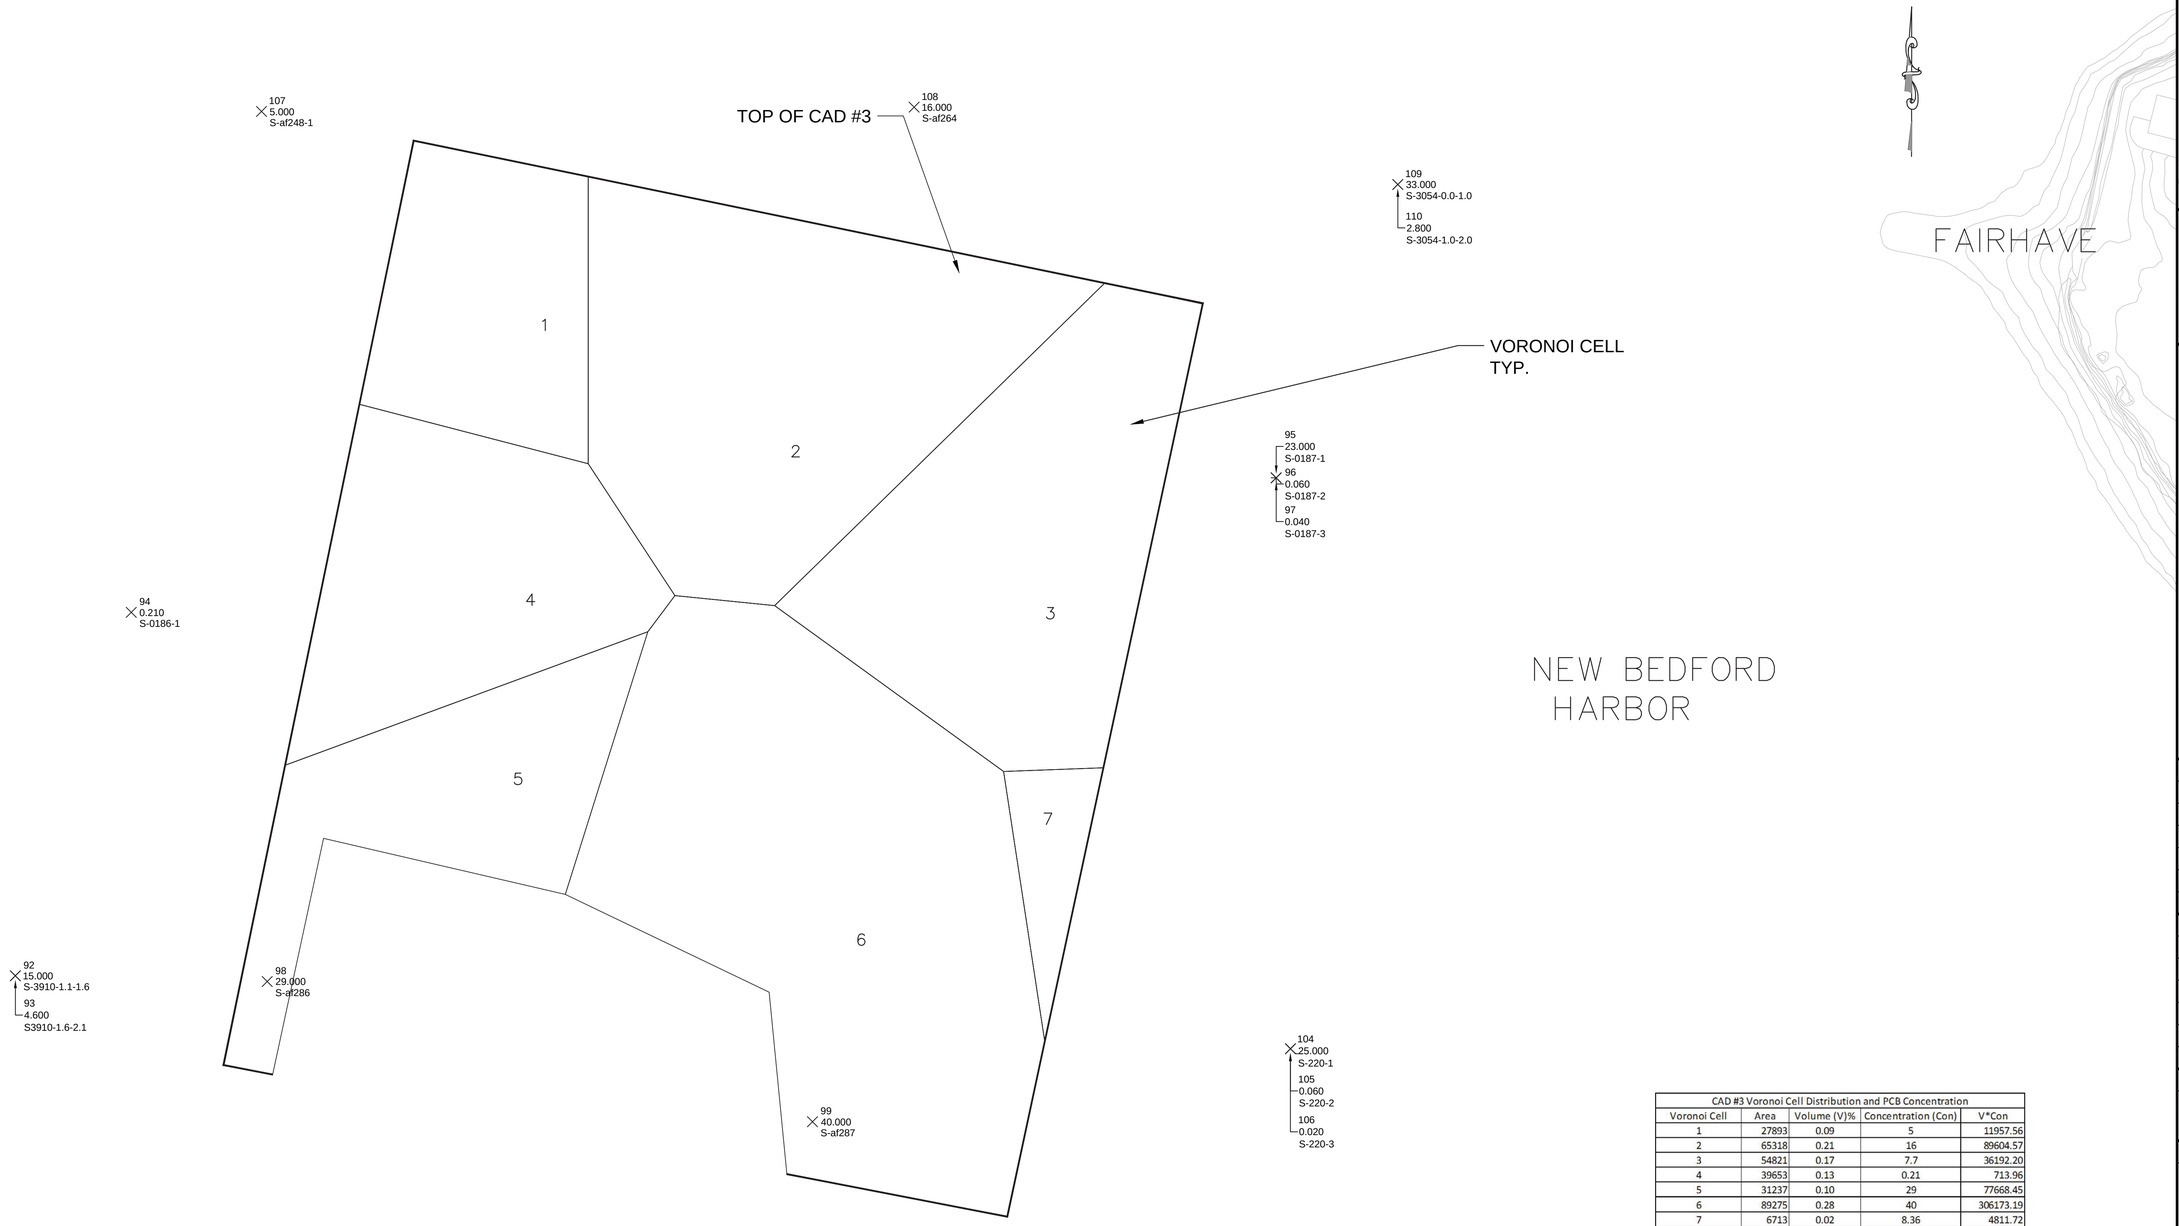

CAD #3 Voronoi Cell Distribution and PCB Concentration				
Voronoi Cell	Area	Volume (V)%	Concentration (Con)	V*Con
1	27893	0.09	5	11957.56
2	65318	0.21	16	89604.57
3	54821	0.17	7.7	36192.20
4	39653	0.13	0.21	713.96
5	31237	0.10	29	77668.45
6	89275	0.28	40	306173.19
7	6713	0.02	8.36	4811.72
Total Volume	27000.00	**SUM of V*Con**	527121.65	
Avg Con	19.52302	mg/kg		
Cut Depth in Feet				
Concentration in mg/kg (1 mg/kg = 1ppm)				

APEX

ROCKVILLE, MD
SOUTH WINDSOR, C

IGH STREET, SUITE 502
BOSTON, MA 02210

58H CONNECTICUT AVENUE
SOUTH WINDSOR, CT

This drawings prepared by Apex for this project are instruments of Apex's service for use solely with respect to this project, and Apex shall be deemed the author of the Drawing and shall retain all common law, statutory and other reserved rights with respect thereto including the copyright. The Documents shall not be used on other projects, for additions to this project or for completion of this project by others, except by agreement in writing and with appropriate compensation to Apex.

DRAFT

PROJECT
NEW BEDFORD
MARINE COMMERCE
TERMINAL

OWNER
MASSACHUSETTS CLEAN ENERGY CENTER
55 SUMMER STREET, 9TH FLOOR
BOSTON, MASSACHUSETTS

NO.	DATE	DESCRIPTION	BY
1.	12–23–11	- CONSTRUCTION	CHM

PROJECT NO.	6690
CADD FILE	P-3.1-P-3.4_P-4.1-P-4.
DESIGNED BY	GCD
DRAWN BY	GCD
CHECKED BY	CMM
DATE	08/04/2011
DRAWING SCALE	1"=50'

GRAPHIC SCALE
SCALE: 1"=50'
0 25 50 100

SHEET TITLE
TOP OF CAD #3
VORONOI CELL
DISTRIBUTION

DRAWING NO.
V-3.1

1 OF 2

P:\Jobs\6690 NBH_ Phase IV\PLANS\ANALYTICAL DATA\TSCA_DETERMINATION.dwg

SDMS Doc ID 70004607