RETURN TO SER AR INDEX

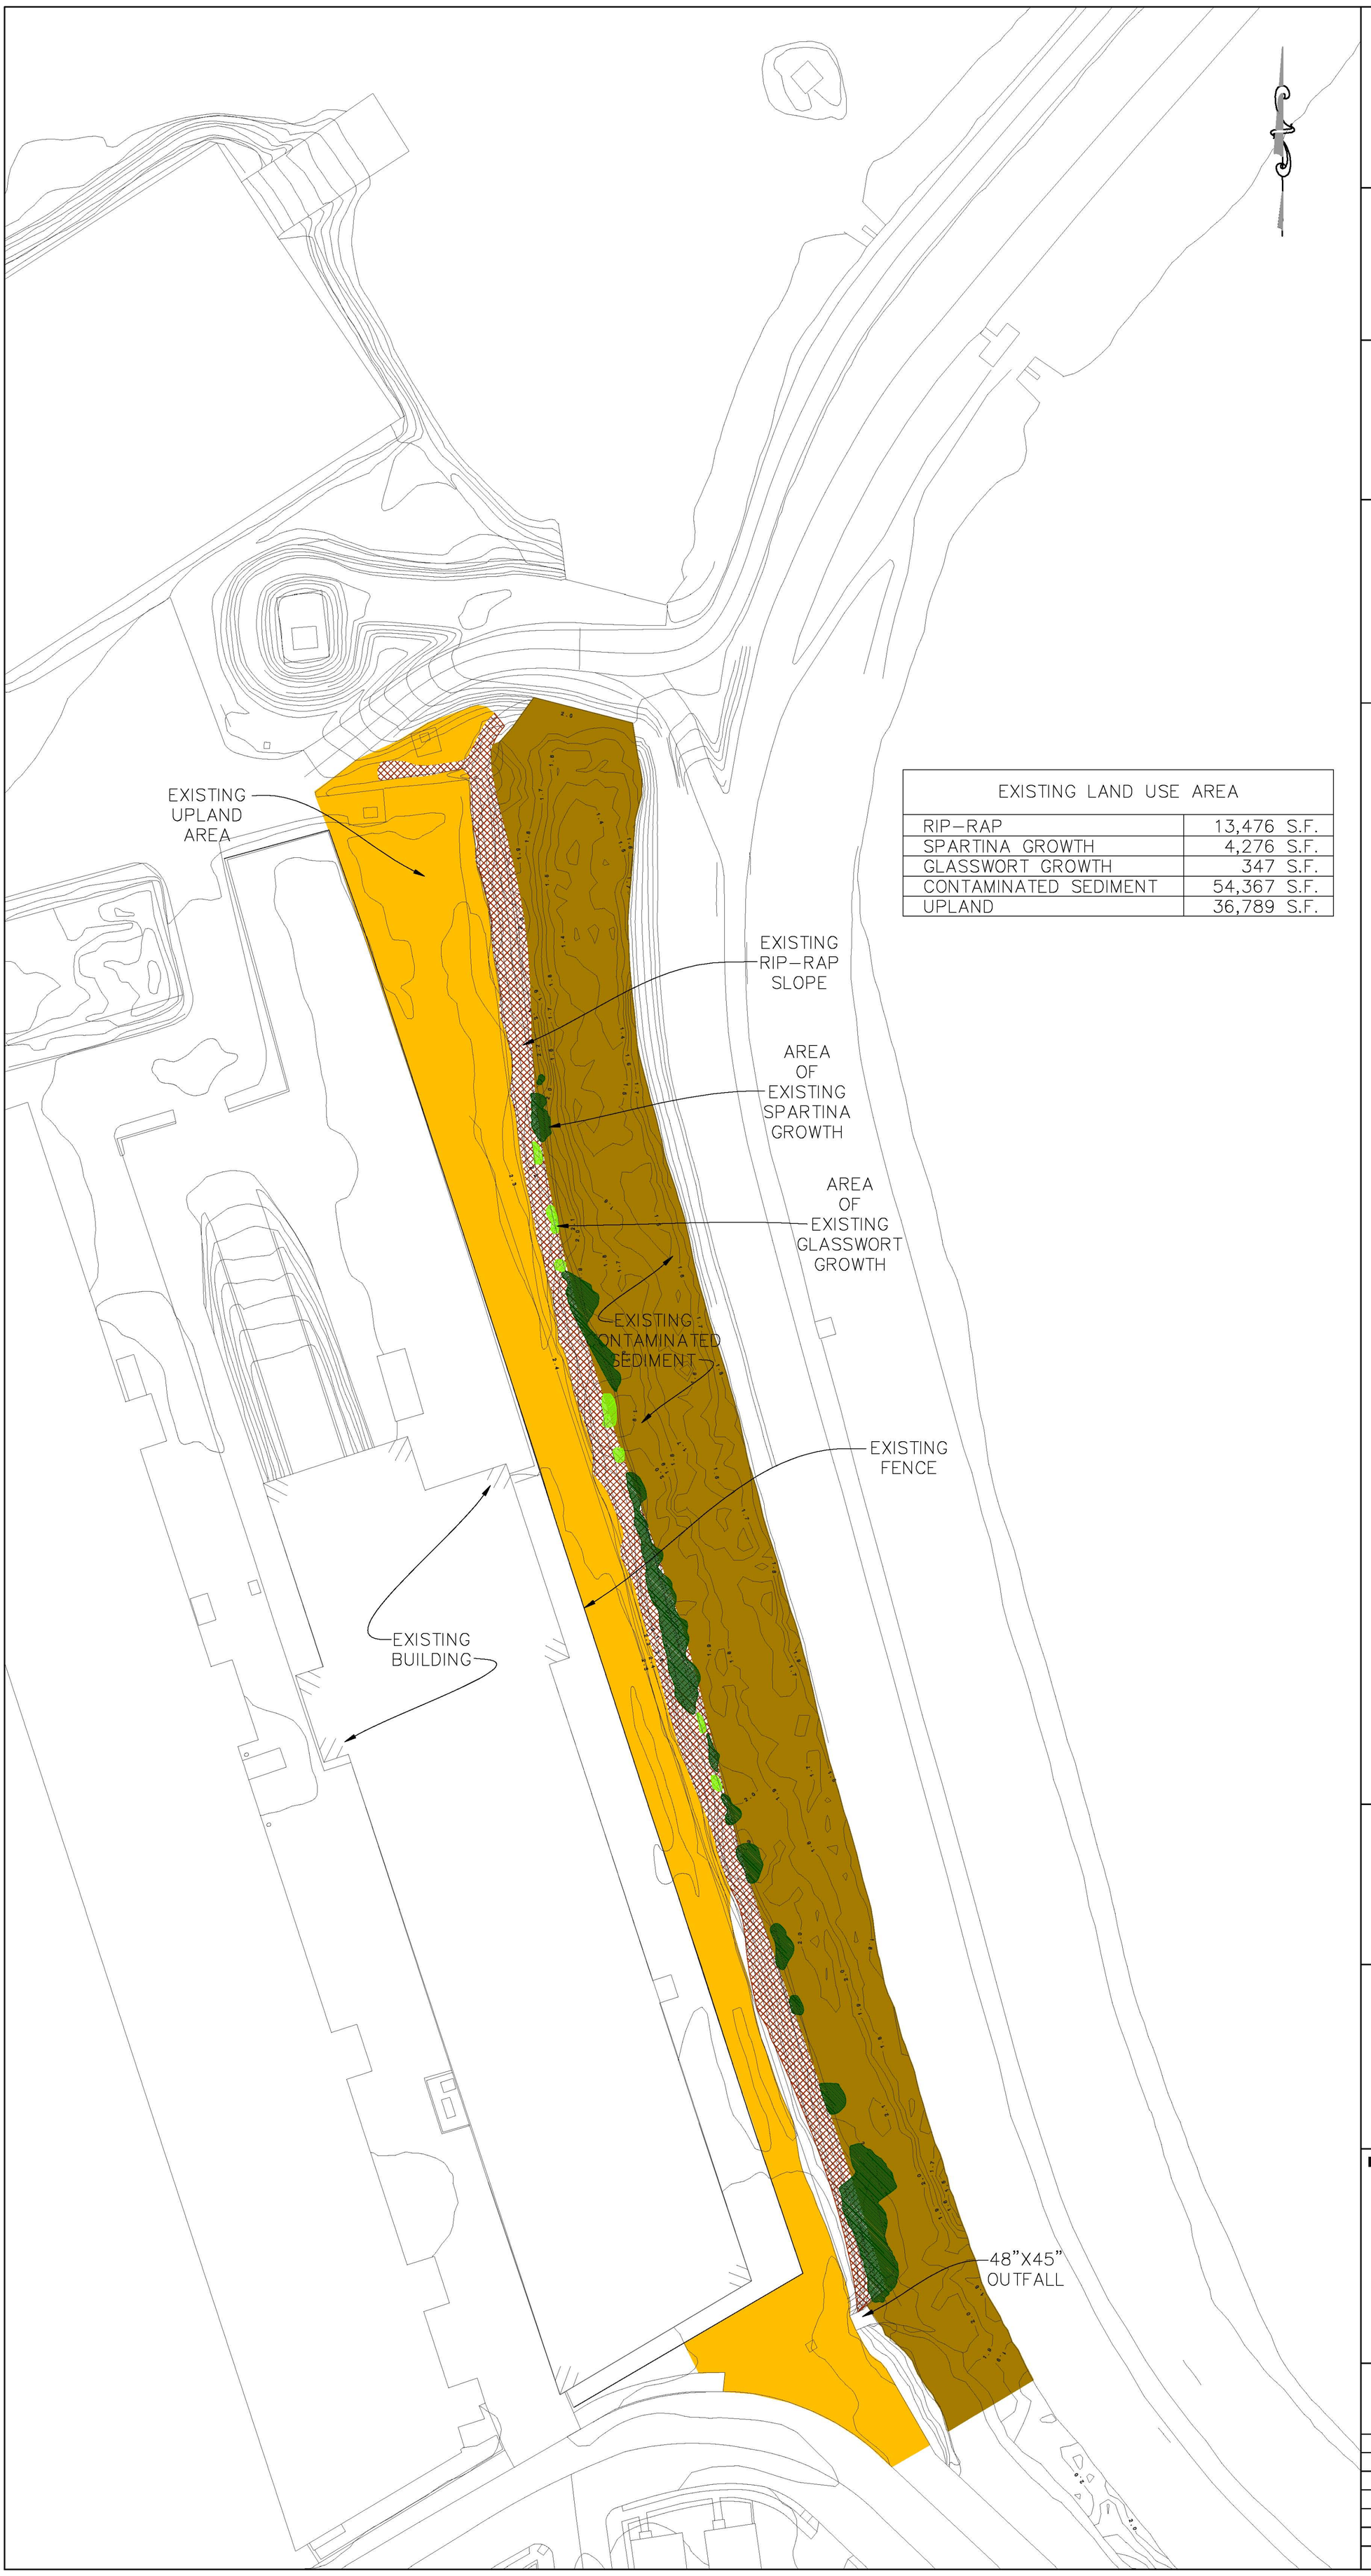

EXISTING LAND USE AREA	
RIP–RAP	13,476 S.F.
SPARTINA GROWTH	4,276 S.F.
GLASSWORT GROWTH	347 S.F.
CONTAMINATED SEDIMENT	54,367 S.F.
UPLAND	36,789 S.F.

Apex Companies, LLC.

1 WAMSUTTA STREET
SUITE 8
NEW BEDFORD, MA 02740
(508) 996–9828

184 HIGH STREET
SUITE 502
BOSTON MA 02110
(617) 728–0070

REVISIONS

NO.	DATE	DESCRIPTION

THESE DRAWINGS PREPARED BY APEX FOR THIS PROJECT ARE INSTRUMENTS OF APEX'S SERVICE FOR USE SOLELY WITH RESPECT TO THIS PROJECT, AND APEX SHALL BE DEEMED THE AUTHOR OF THE DRAWING AND SHALL RETAIN ALL COMMON LAW, STATUTORY AND OTHER RESERVED RIGHTS WITH RESPECT THERETO, INCLUDING COPYRIGHT. THE DOCUMENTS SHALL NOT BE USED ON OTHER PROJECTS, FOR ADDITIONS TO THIS PROJECT OR FOR COMPLETION OF THIS PROJECT BY OTHERS, EXCEPT BY AGREEMENT IN WRITING AND WITH APPROPRIATE COMPENSATION TO APEX.

PREPARED FOR:

COMMONWEALTH
OF
MASSACHUSETTS

DRAWING TITLE:

NEW BEDFORD MARINE COMMERCE TERMINAL HURRICANE BARRIER SWALE MITIGATION AREA EXISTING CONDITIONS

Scale: 1"=40'

0 20 40 80 120 FEET

Date 1/05/11	Drawing No.
Proj. Mgr. JAB	
Design GCD	
Check CHM	
Drawn GCD	
Job. No. 6690	
Last Rev. 9/21/11	

SDMS Doc ID 70004685

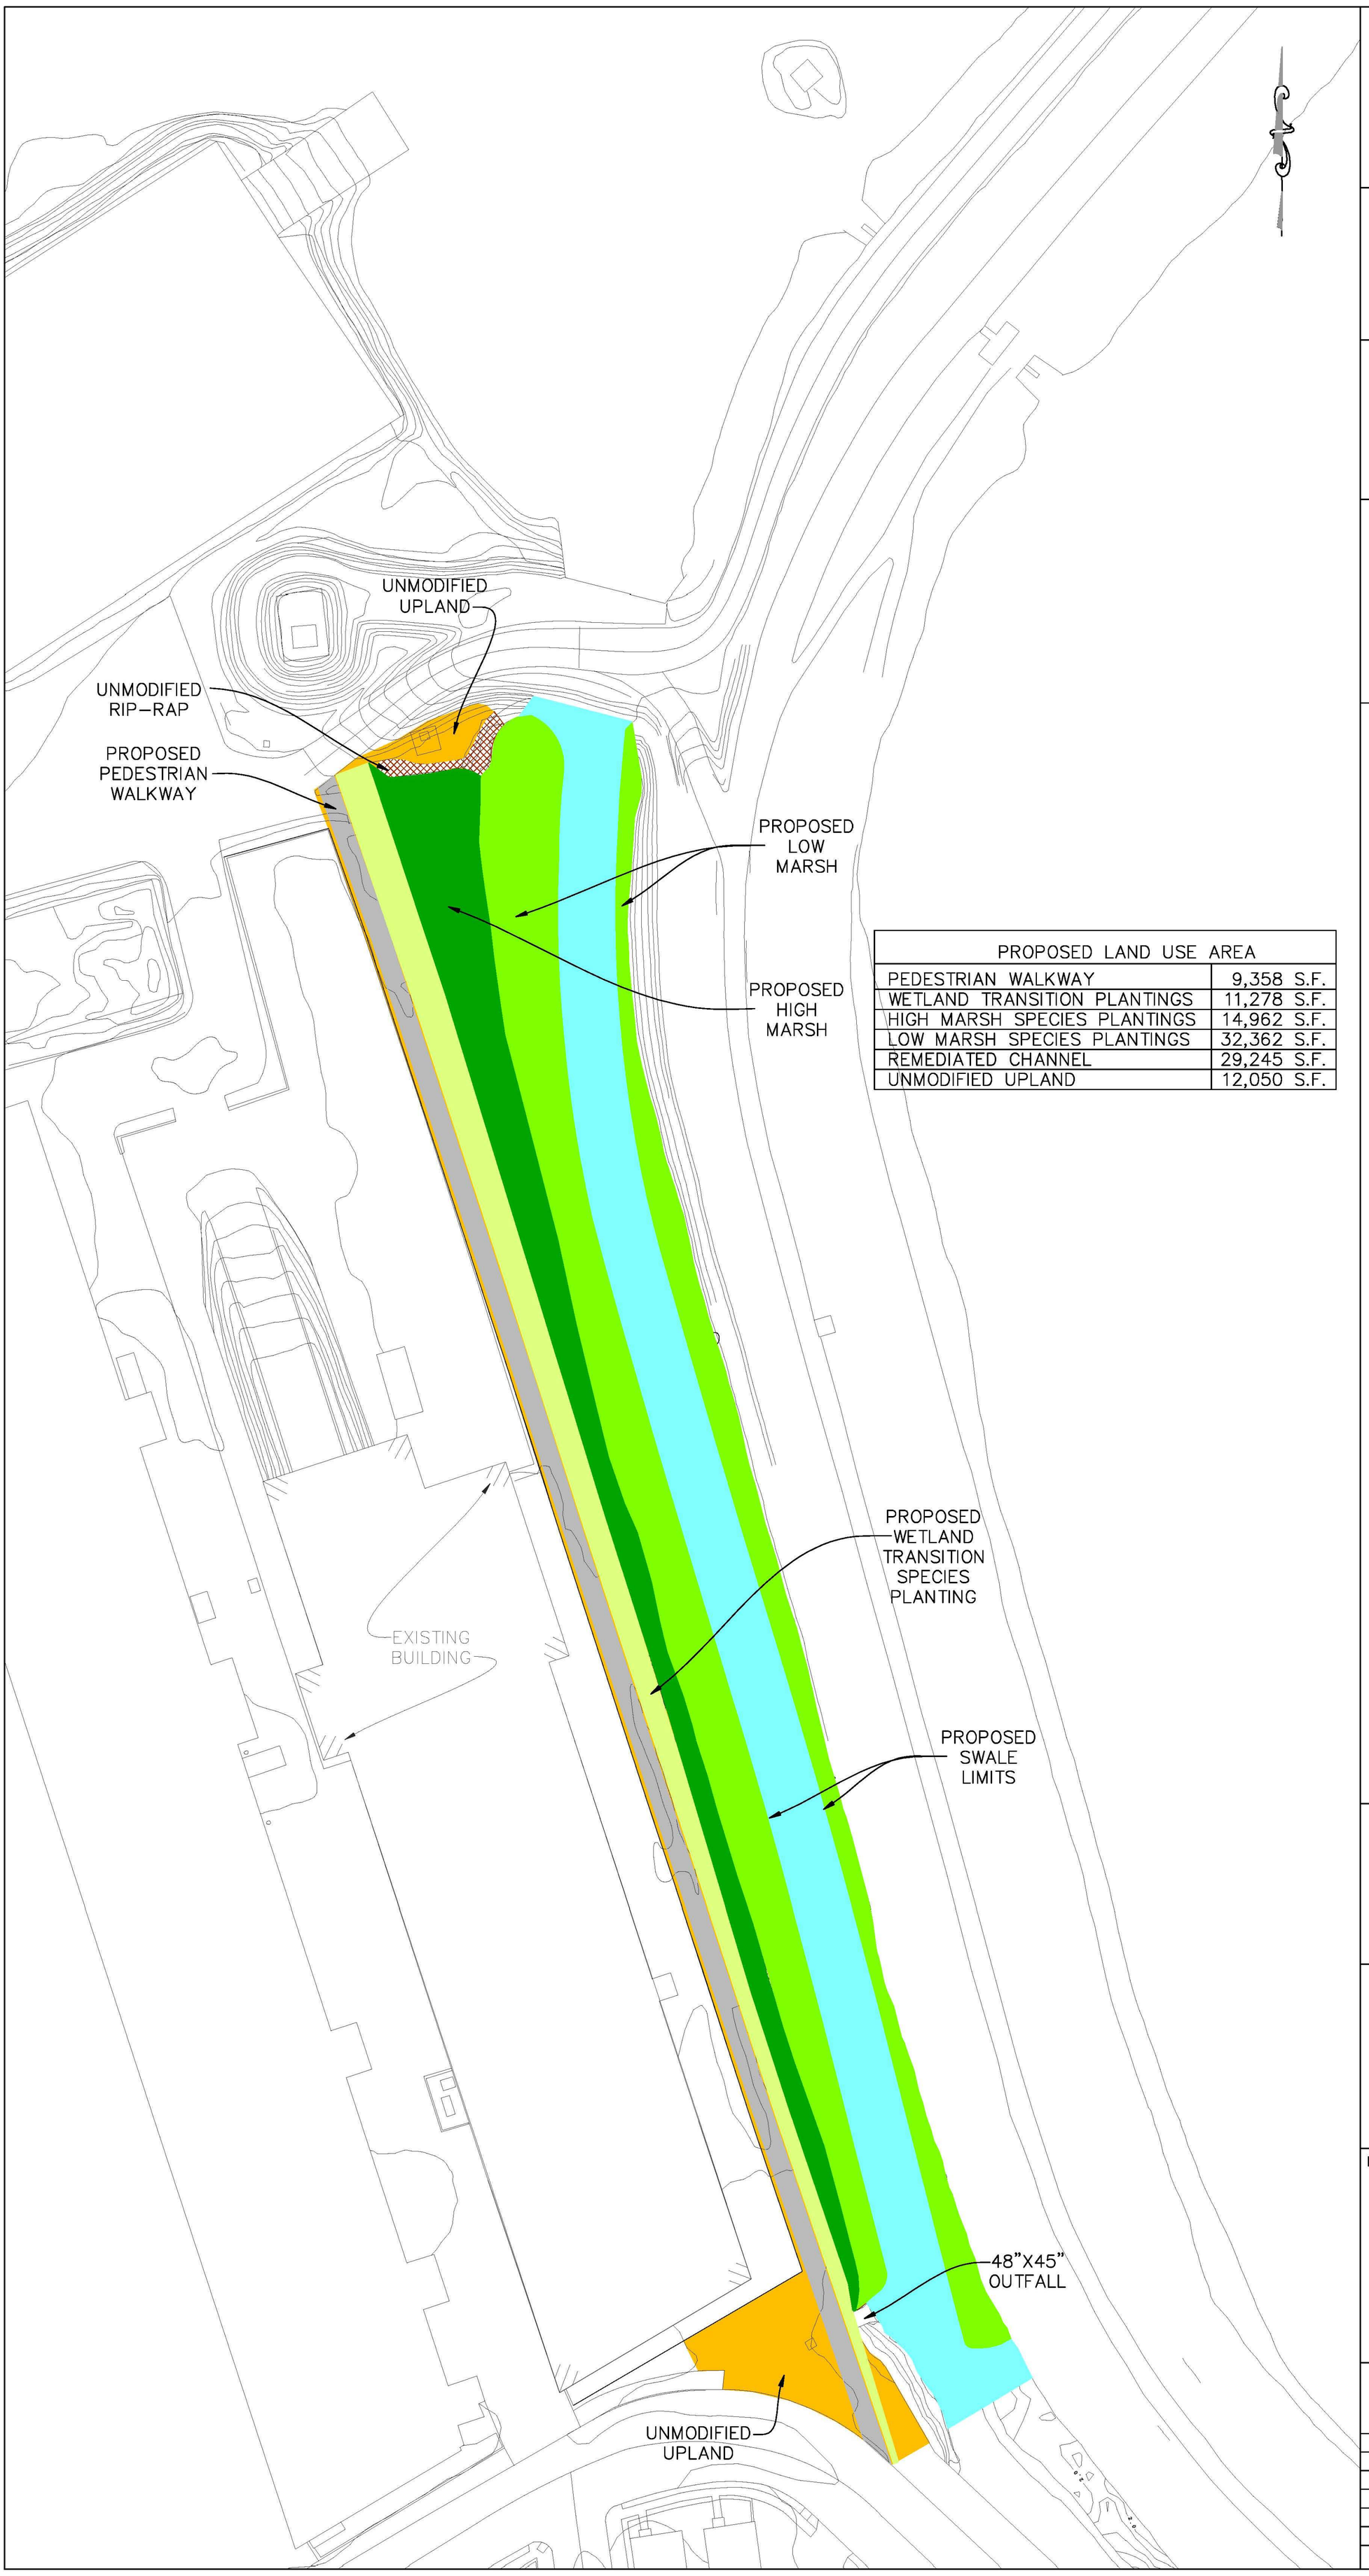

PROPOSED LAND USE AREA	
PEDESTRIAN WALKWAY	9,358 S.F.
WETLAND TRANSITION PLANTINGS	11,278 S.F.
HIGH MARSH SPECIES PLANTINGS	14,962 S.F.
LOW MARSH SPECIES PLANTINGS	32,362 S.F.
REMEDIATED CHANNEL	29,245 S.F.
UNMODIFIED UPLAND	12,050 S.F.

Apex Companies, LLC.

1 WAMSUTTA STREET
SUITE 8
NEW BEDFORD, MA 02740
(508) 996–9828

184 HIGH STREET
SUITE 502
BOSTON MA 02110
(617) 728–0070

REVISIONS

NO.	DATE	DESCRIPTION

THESE DRAWINGS PREPARED BY APEX FOR THIS PROJECT ARE INSTRUMENTS OF APEX'S SERVICE FOR USE SOLELY WITH RESPECT TO THIS PROJECT, AND APEX SHALL BE DEEMED THE AUTHOR OF THE DRAWING AND SHALL RETAIN ALL COMMON LAW, STATUTORY AND OTHER RESERVED RIGHTS WITH RESPECT THERETO, INCLUDING COPYRIGHT. THE DOCUMENTS SHALL NOT BE USED ON OTHER PROJECTS, FOR ADDITIONS TO THIS PROJECT OR FOR COMPLETION OF THIS PROJECT BY OTHERS, EXCEPT BY AGREEMENT IN WRITING AND WITH APPROPRIATE COMPENSATION TO APEX.

PREPARED FOR:

COMMONWEALTH
OF
MASSACHUSETTS

DRAWING TITLE:

NEW BEDFORD MARINE COMMERCE TERMINAL HURRICANE BARRIER SWALE MITIGATION AREA PROPOSED CONDITIONS

Scale: 1"=40'

0 20 40 80 120 FEET

Date	1/05/11
Proj. Mgr.	JAB
Design	GCD
Check	CHM
Drawn	GCD
Job. No.	6690
Last Rev.	9/21/11

Drawing No.

EXISTING

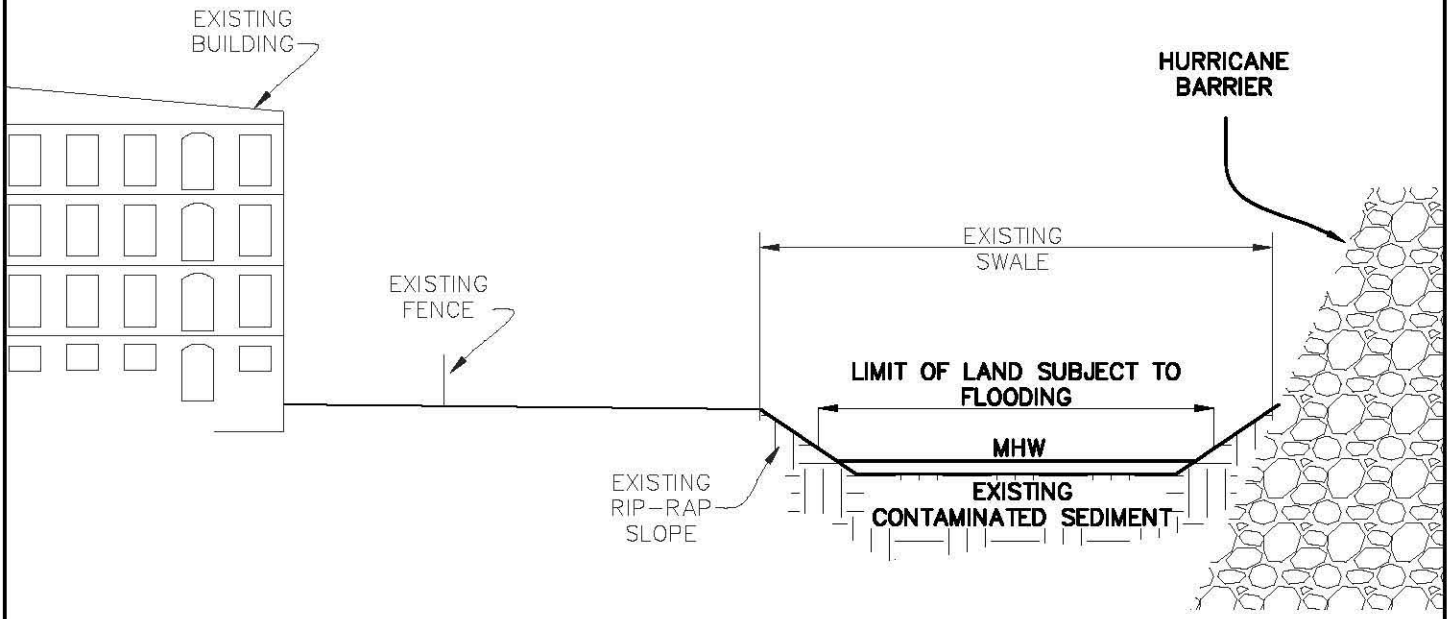

PROPOSED

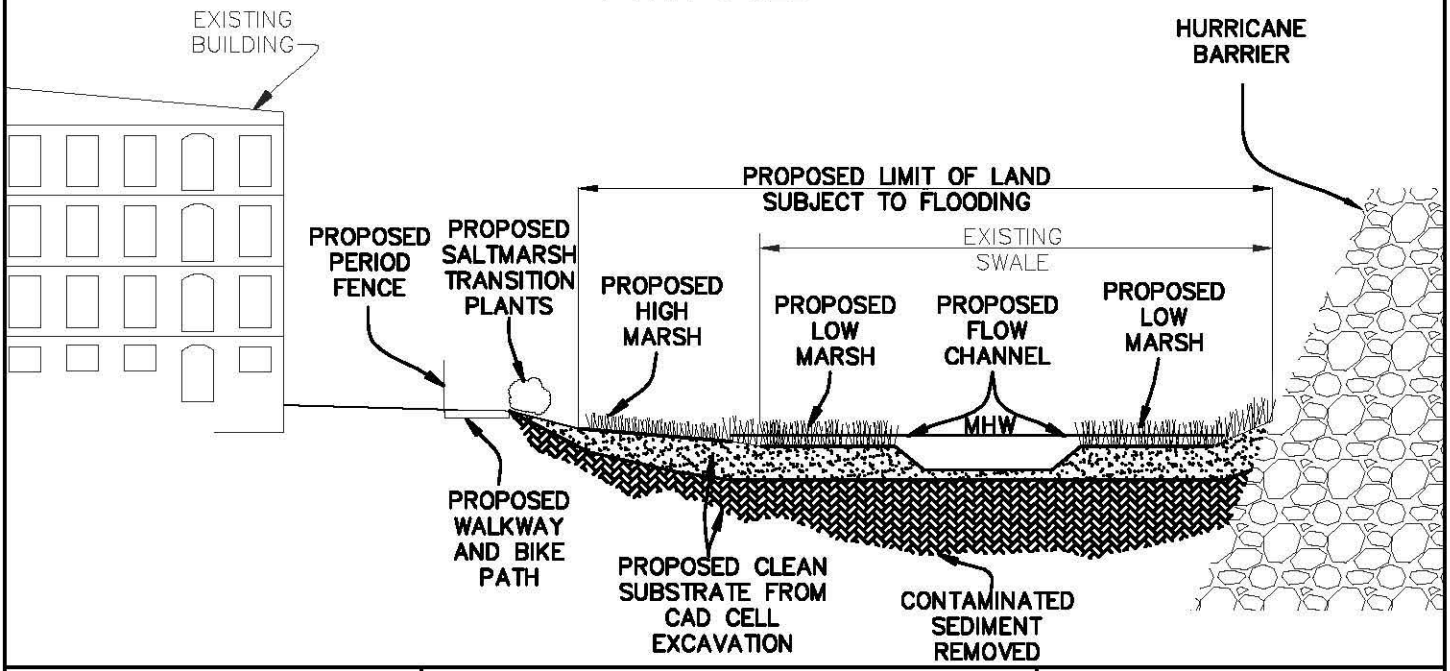

Scale: 1"=30'

0 15 30 60

STORMWATER DRAINAGE SWALE MITIGATION AREA CROSS-SECTION

NEW BEDFORD MARINE COMMERCE TERMINAL

COMMONWEALTH OF MASSACHUSETTS

Apex Companies, LLC

1 WAMSUTTA STREET, SUITE 8
NEW BEDFORD, MA 02740
(617) 728-0070

184 HIGH STREET, SUITE 502
BOSTON MA 02110
(617) 728-0070