RETURN TO SER AR INDEX

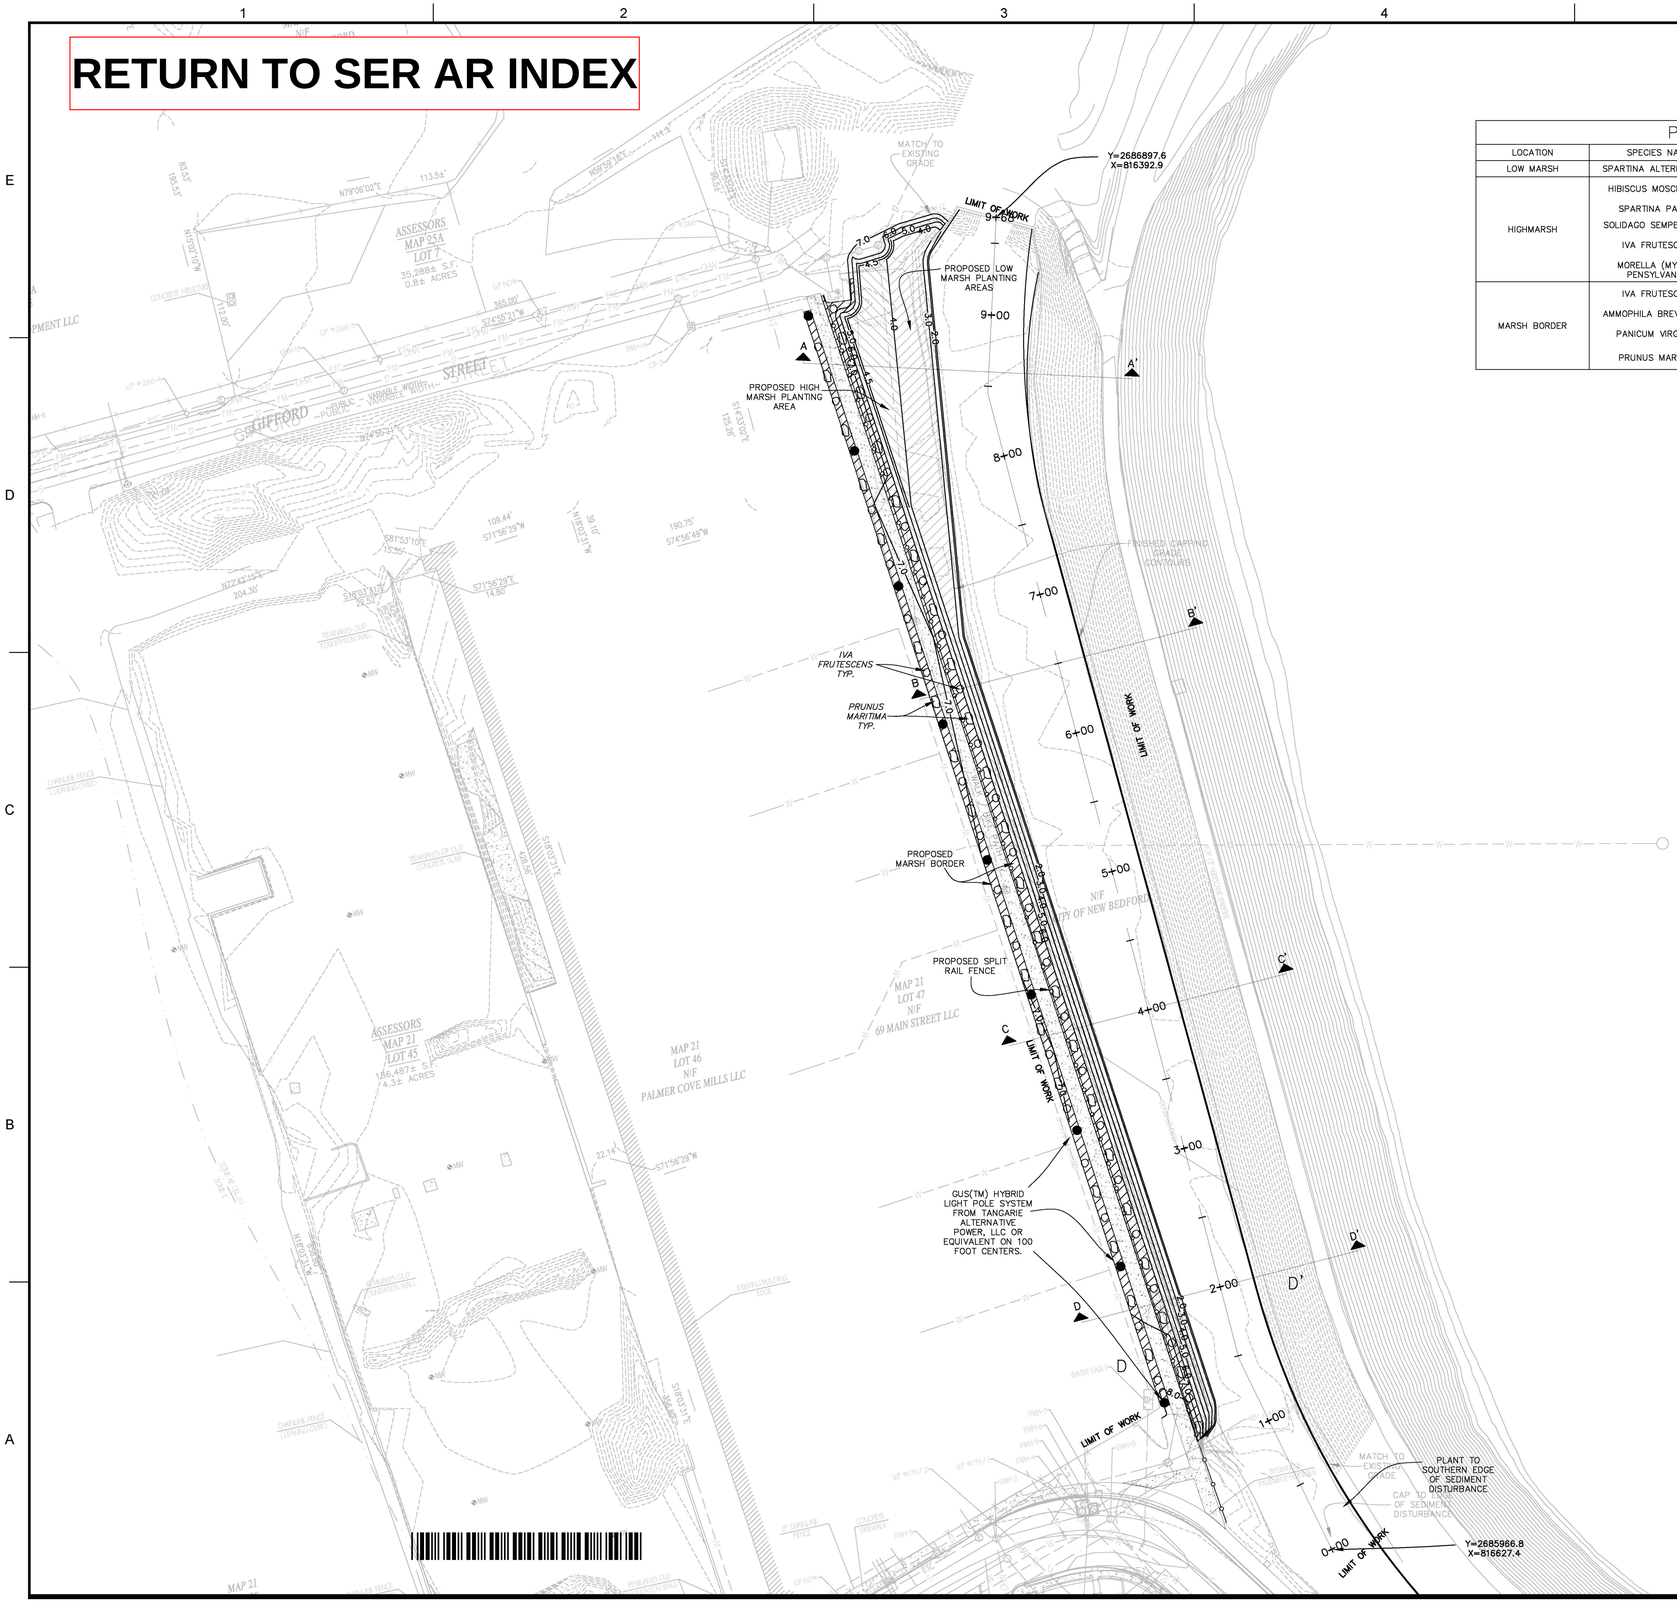

PLANTING SCHEDULE				
LOCATION	SPECIES NAME	COMMON NAME	FREQUENCY	NOTES
LOW MARSH	SPARTINA ALTERNAFLORA	SALTMARSH CORDGRASS	1' OC	PLUGS
HIGHMARSH	HIBISCUS MOSCHUETOS	CRIMSONEYED ROSEMALLOW	2' OC	PLUGS
	SPARTINA PATENS	SALTMARSH HAY	2' OC	PLUGS
	SOLIDAGO SEMPERVIRENS	SEASIDE GOLDENROD	2' OC	PLUGS
	IVA FRUTESCENS	HIGH TIDE BUSH	40' OC	BALLED & BURLAPPED
	MORELLA (MYRICA) PENSYLVANICA	BAYBERRY	40' OC	BALLED & BURLAPPED
MARSH BORDER	IVA FRUTESCENS	HIGH TIDE BUSH	40' OC	BALLED & BURLAPPED
	AMMOPHILA BREVIGULATA	AMERICAN BEACHGRASS	5' OC	PLUGS
	PANICUM VIRGATUM	SWITCHGRASS	–	BROADCAST SEEDED
	PRUNUS MARITIMA	BEACH PLUM	40' OC	BALLED & BURLAPPED

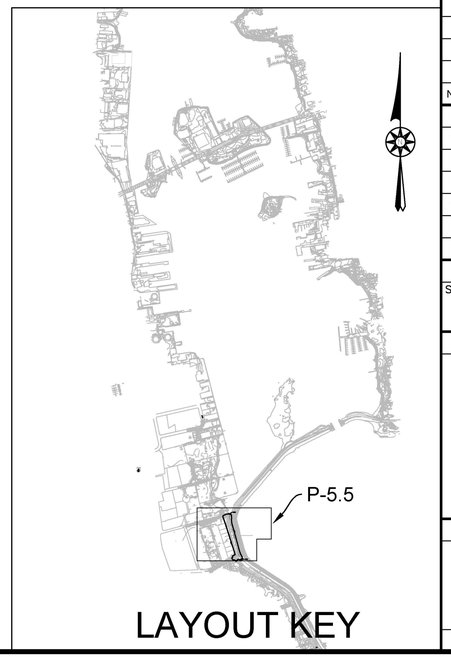

LAYOUT KEY

APEX
ROCKVILLE, MD
SOUTH WINDSOR, CT - BOSTON, MA - NEW BEDFORD, MA - HOLYOKE, MA

184 HIGH STREET, SUITE 502
BOSTON, MA 02210

58H CONNECTICUT AVENUE
SOUTH WINDSOR, CT

This drawings prepared by Apex for this project are instruments of Apex's service for use solely with respect to this project, and Apex shall be deemed the author of the Drawing and shall retain all common law, statutory and other reserved rights with respect thereto, including the copyright. The Documents shall not be used on other projects, for additions to this project or for completion of this project by others, except by agreement in writing and with appropriate compensation to Apex. .

PROJECT
NEW BEDFORD MARINE COMMERCE TERMINAL

OWNER
MASSACHUSETTS CLEAN ENERGY CENTER
55 SUMMER STREET, 9TH FLOOR
BOSTON, MASSACHUSETTS

NO.	DATE	DESCRIPTION	BY

PROJECT NO.	6690
CADD FILE	P-5.3-P-5.5_SWALE_MITIGATION
DESIGNED BY	GCD
DRAWN BY	GCD
CHECKED BY	CHM
DATE	08/04/2011
DRAWING SCALE	1"=50'

GRAPHIC SCALE
SCALE: 1"=50'
0 25 50 75 125 FEET

SHEET TITLE
STORMWATER DRAINAGE SWALE MITIGATION AREA PLANTING PLAN

DRAWING NO.
P-5.5

P:\Jobs\6690 NBH_ Phase IV\PLANS\FINAL_PLANS\100% Submittal\P-5.3-P-5.5_SWALE_MITIGATION.dwg

SDMS Doc ID 70005567