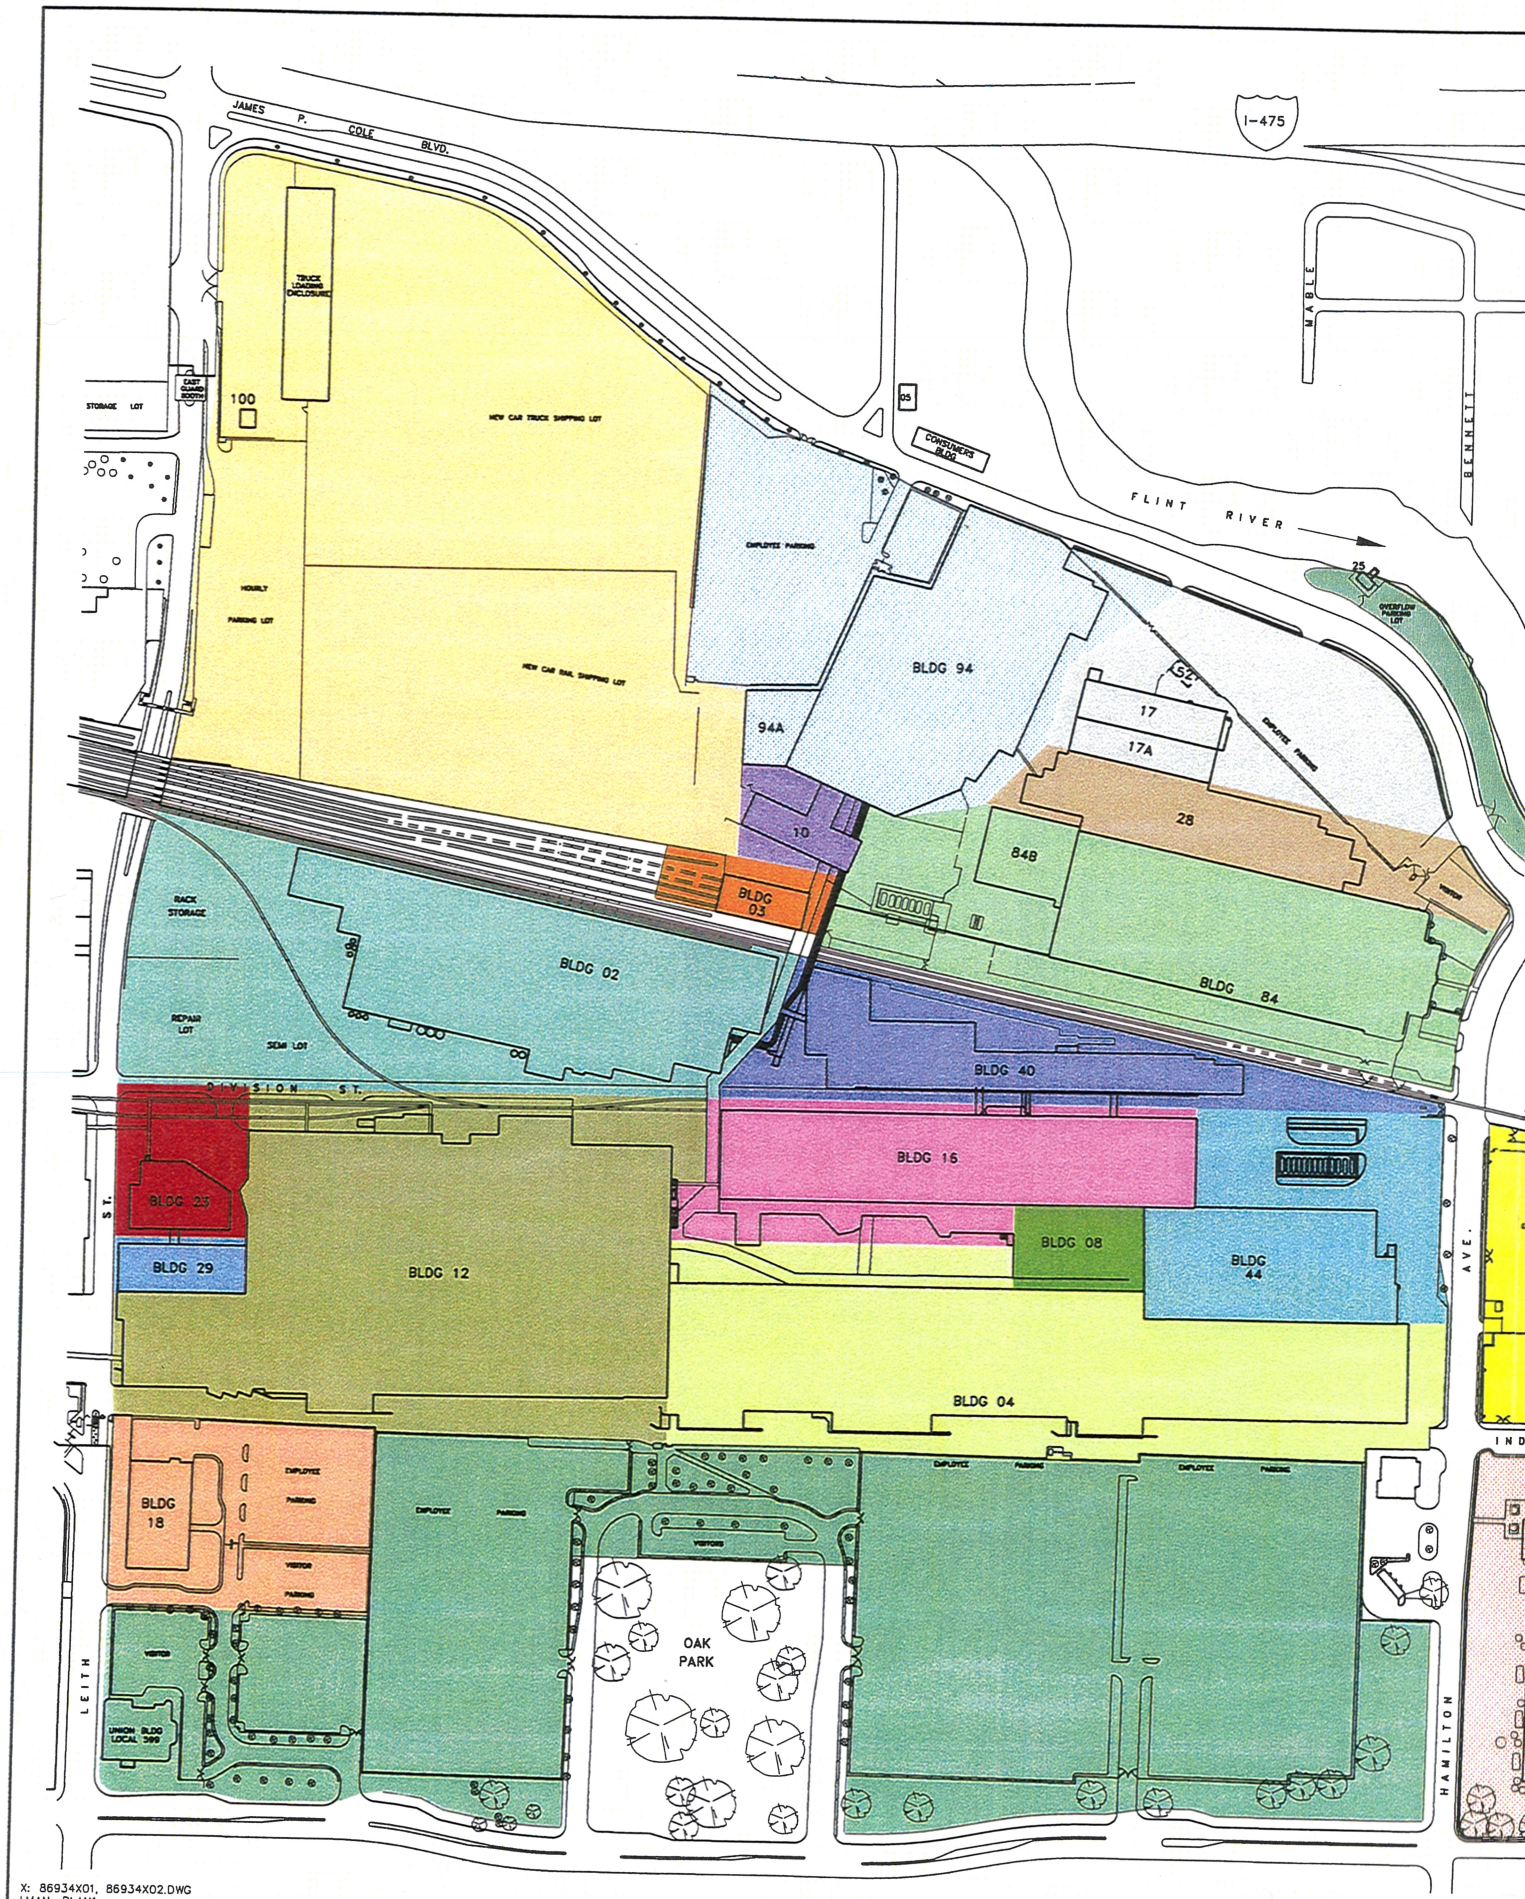

X: 86934X01, 86934X02.DWG
LMAN: PLAN1
P: STD/D2BL
5/24/00 SYR-54-GMS NES JER
86934010/8004/86980B04.DWG

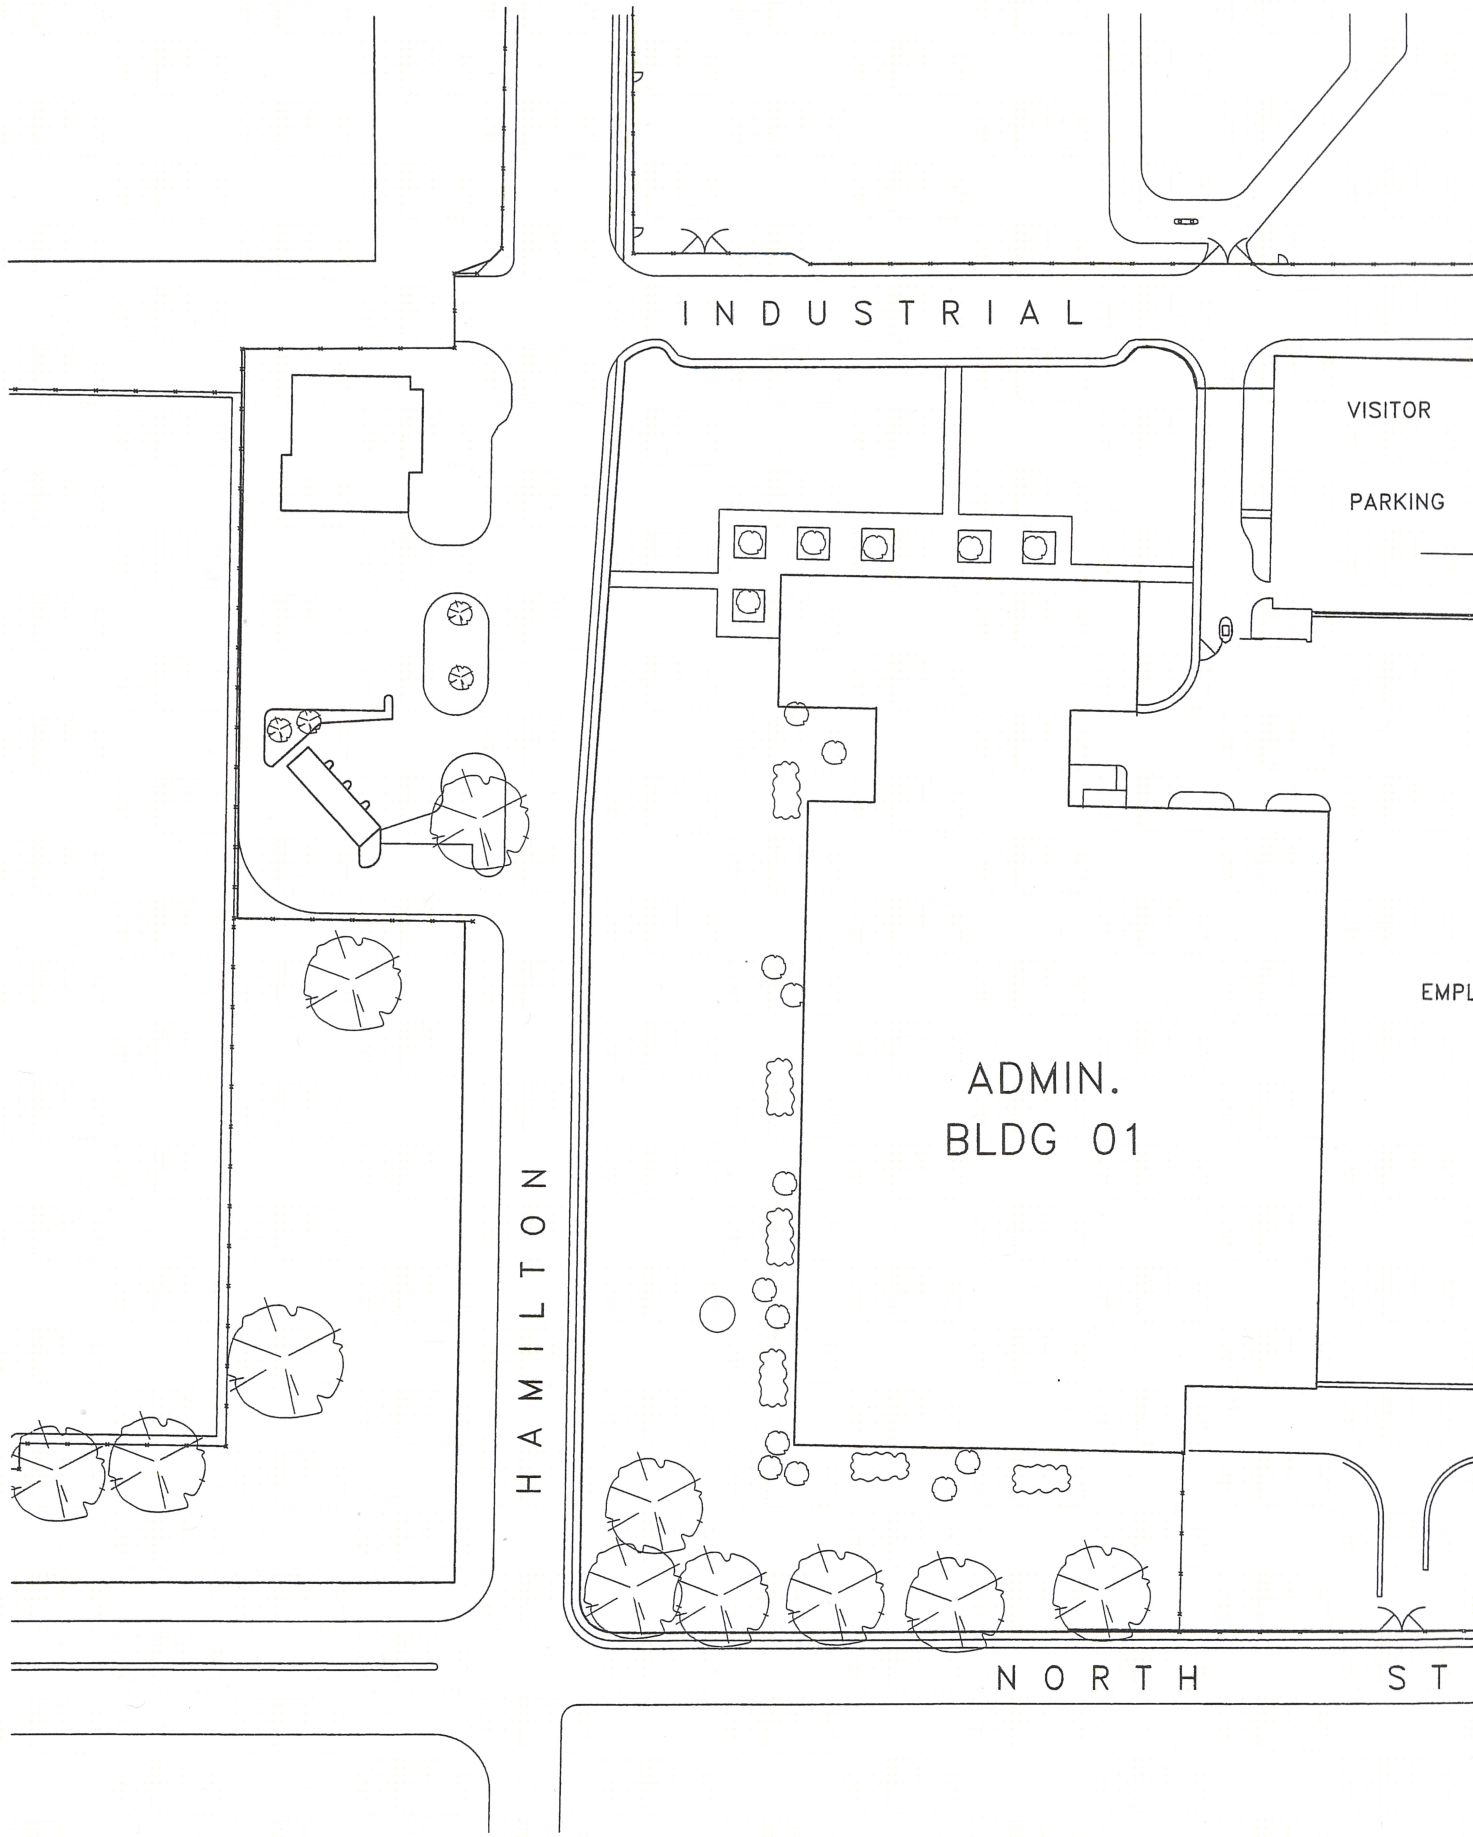

X: 86980X00,86934X01,86934X02.DWG
LMAN: PLAN1
P: STD/DL_D2BL
5/25/00 SYR-54-GMS JER KMD
86934010/80004/86980G20.DWG

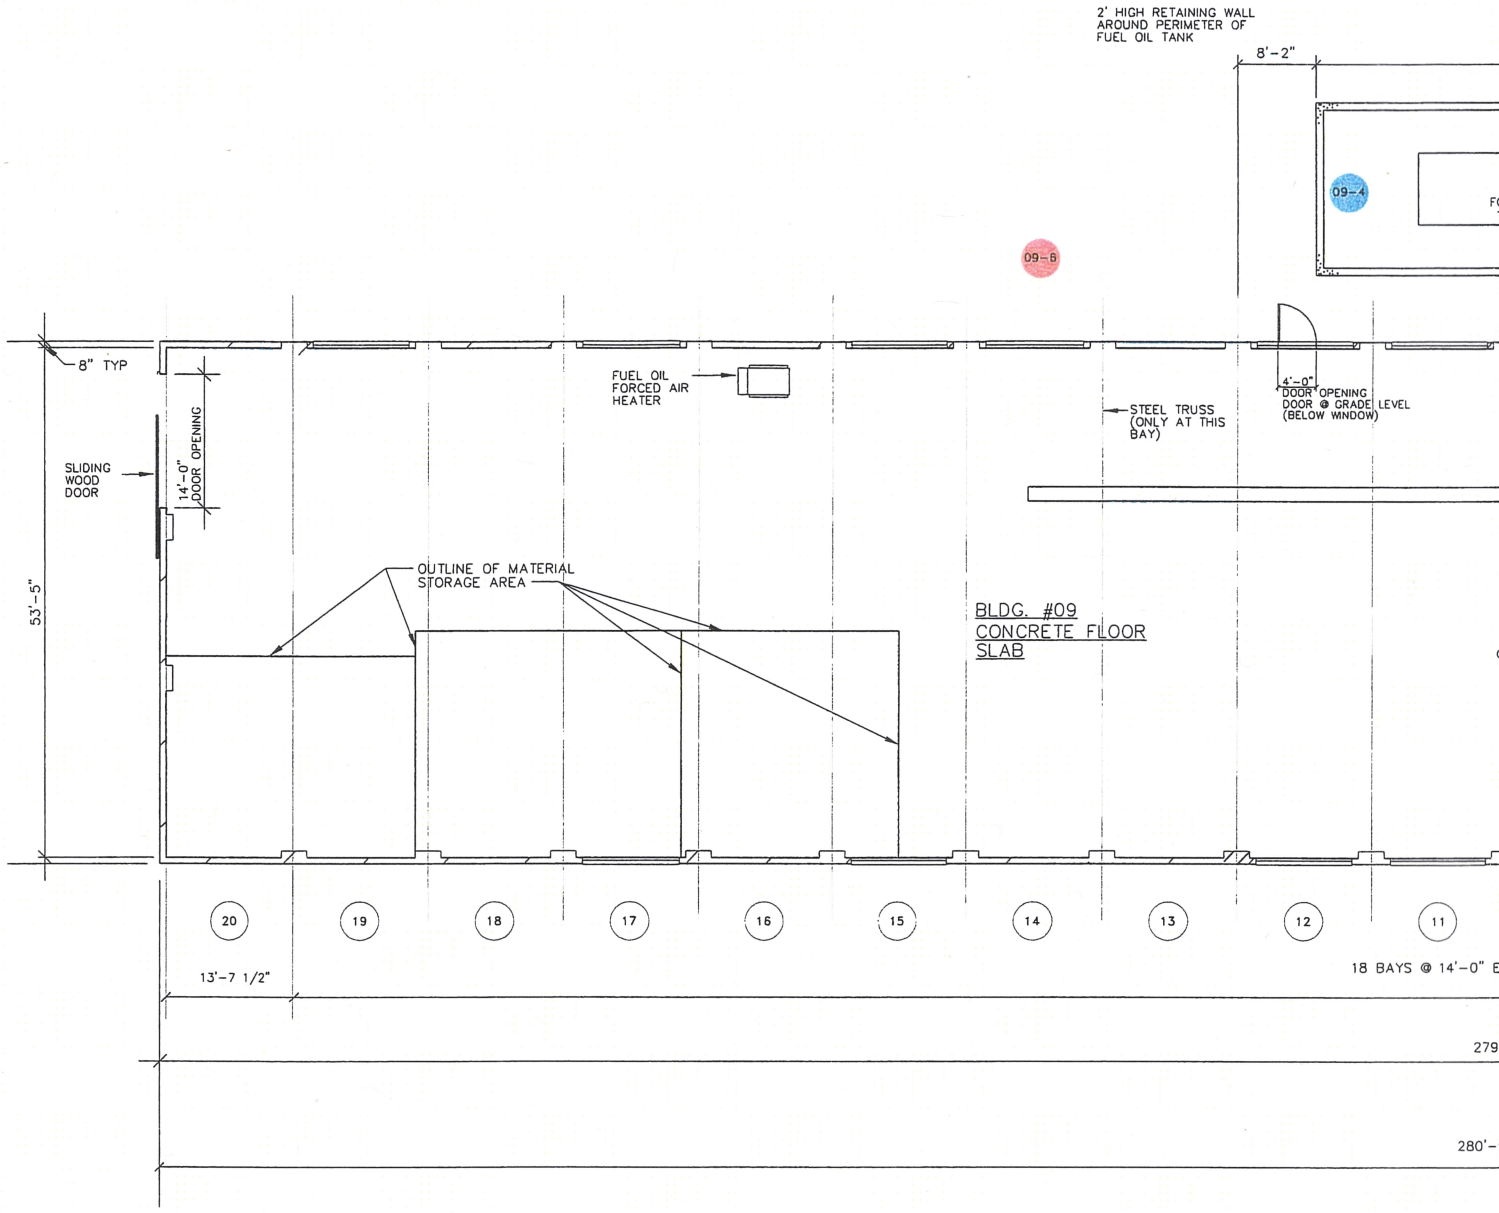

FIRST FL

0
GRAP

09-5 TANK FARM AREA LOCATED APPROXIMATELY 400' NORTHWEST, AT THE CORNER OF HAMILTON AVENUE AND INDUSTRIAL AVENUE.

LEGEND:

- TRENCH
- SUMP
- PIT
- TANK
- ADDITIONAL
- 09-10 AOI NUMBER

X 86980X00.DWG
L: ON=*, OFF=*REF*
P: STD-PCP/DL
5/24/00 SYR-54-CBM NES JER
86934010/80004/86980G05.DWG

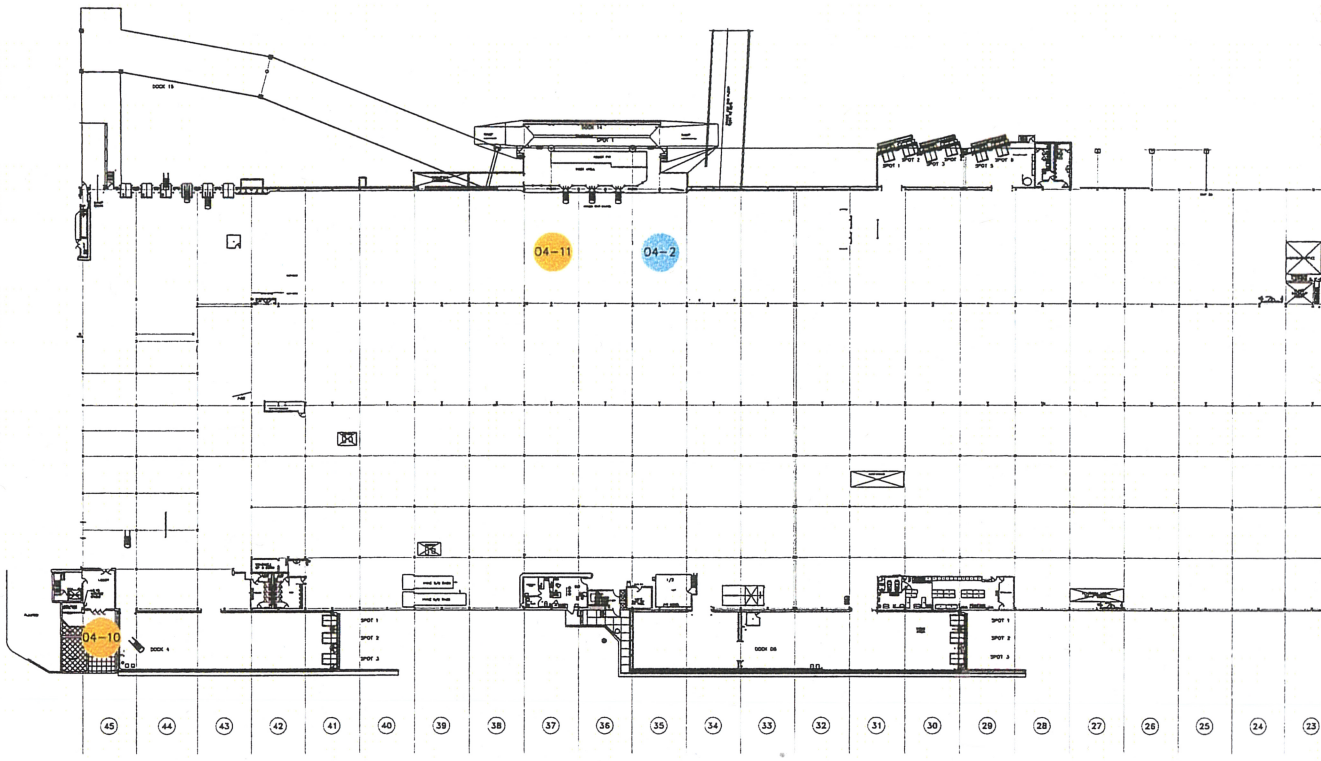

FIRST FLOOR

0 60' 12

GRAPHIC SCALE

X 86980X00.DWG
L: ON=*, OFF=*REF*
P: DL-SPEC.PCP
5/24/00 SYR-54-CBM NES JER
86934010/80004/86980G03.DWG

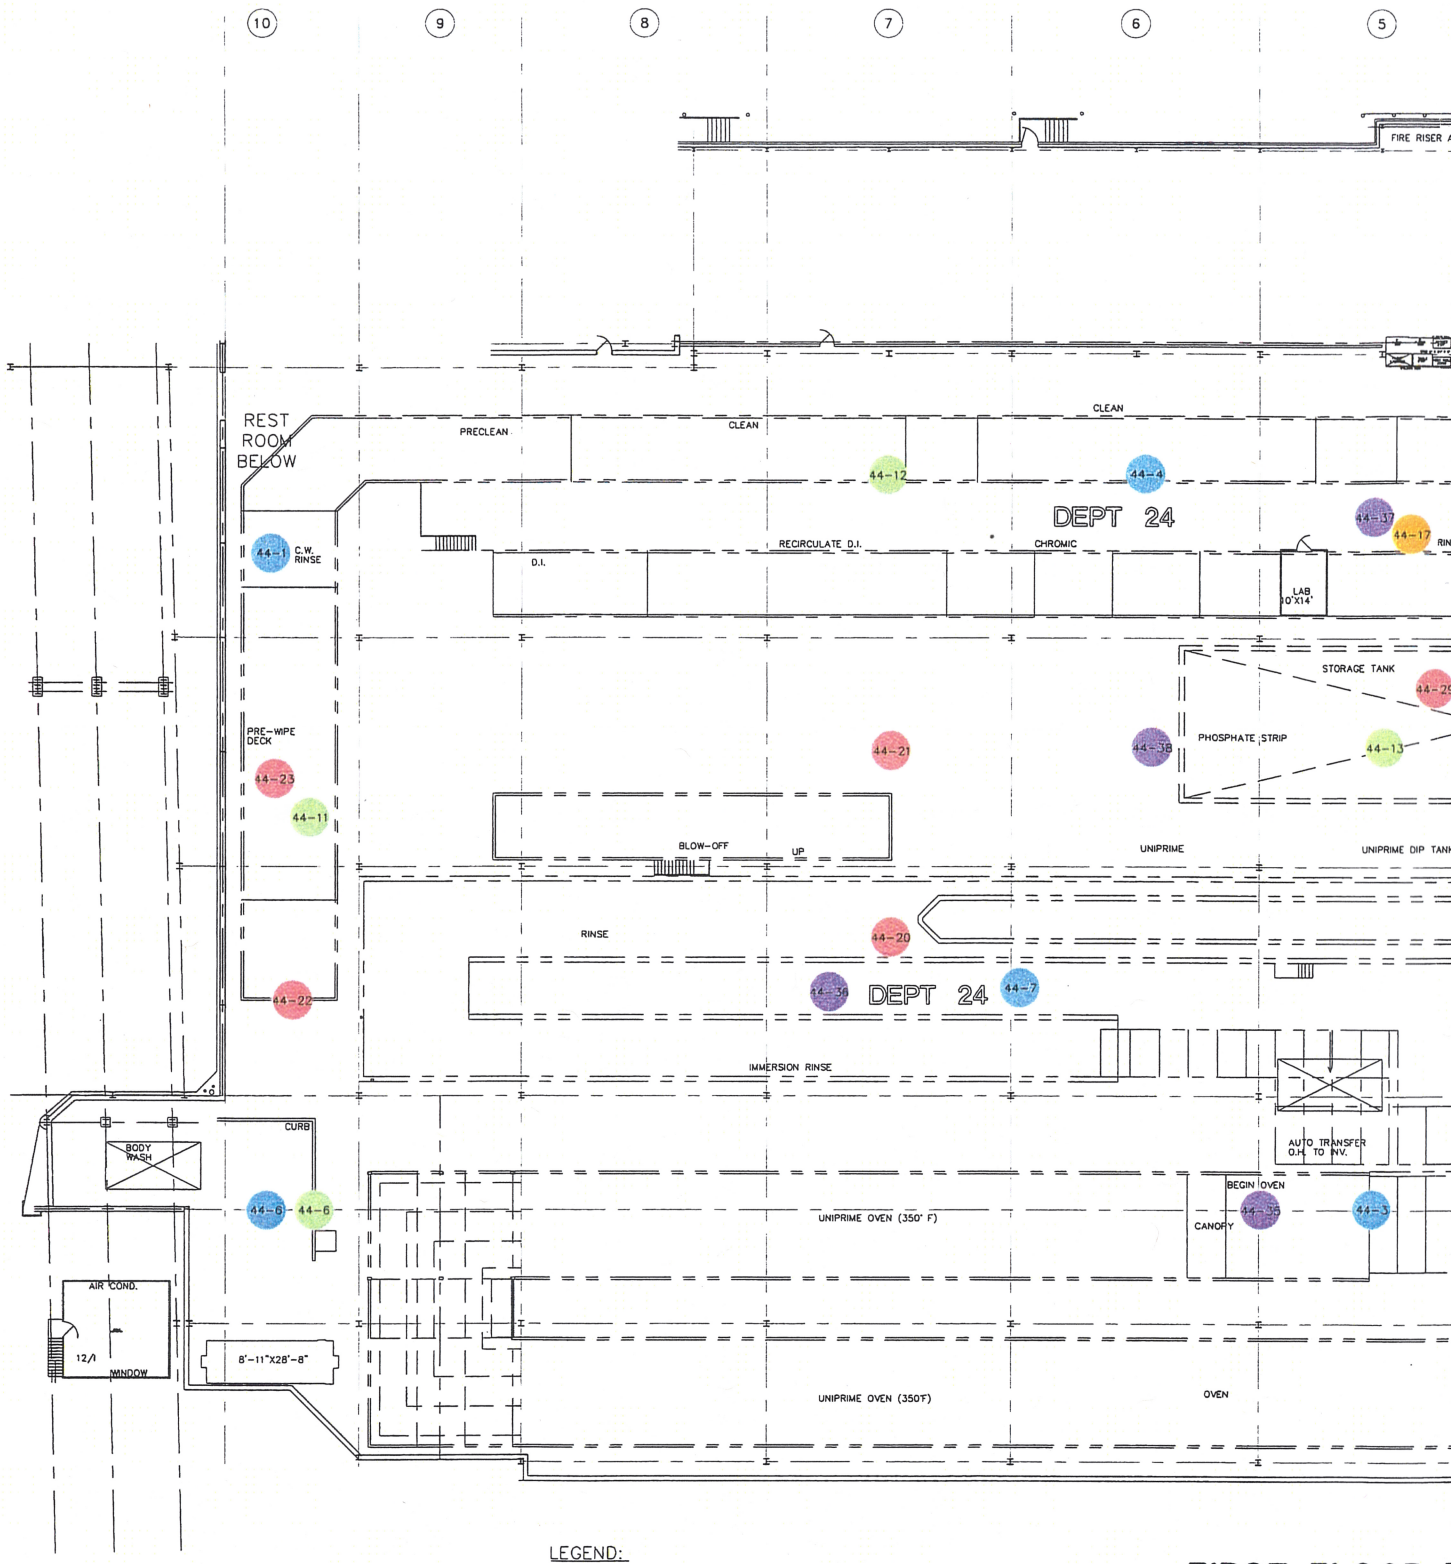

LEGEND:

- TRENCH
- SUMP
- PIT
- TANK
- ADDITIONAL

44-32 AOI NUMBER

* INDICATES AOI IS ACTUALLY IN BASEMENT AT THIS GENERAL LOCATION

oil Leaks - 44-6 + 7

FIRST FLOOR

0 20'
GRAPHIC SCALE

X 86980X00.DWG
L: ON=*, OFF=*REF*
P: STD-PCP/DL
5/25/00 SYR-54-CBM JER KMD
86934010/80004/86980G15.DWG

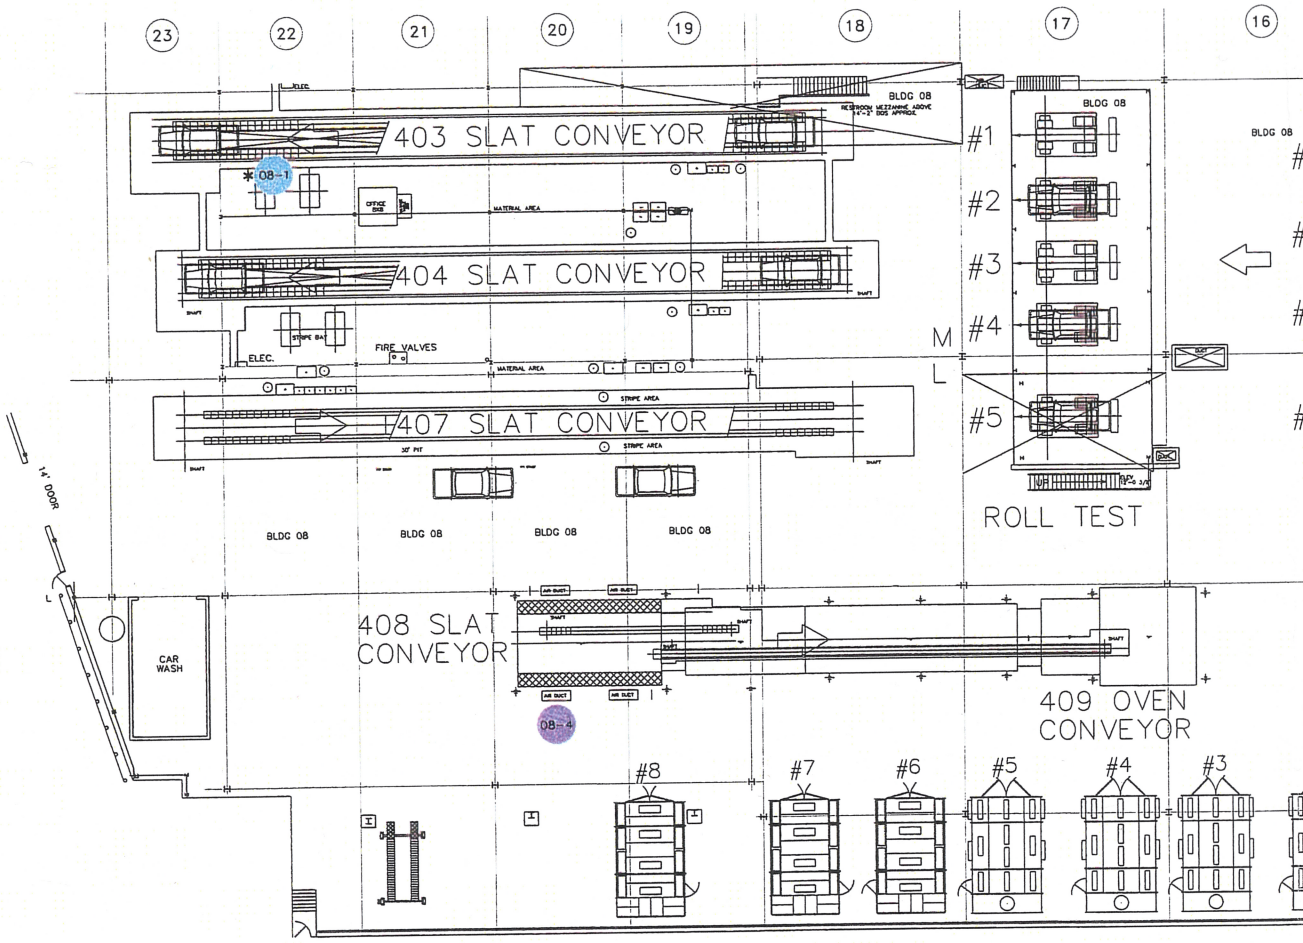

FIRST FLOOR PLAN

0 20' 40'
GRAPHIC SCALE

X 86980X00.DWG
L: ON=*, OFF=*REF*
P: STD-PCP/DL
5/25/00 SYR-54-CBM KDM GMS
86934010/80004/86980G04.DWG

FIRST FLOOR PLAN

0 50' 100'
GRAPHIC SCALE

X 86980X00.DWG
L: ON=*, OFF=*REF*
P: STD-PCP/DL
5/25/00 SYR-54-CBM JER GMS
86934010/80004/86980G08.DWG

FIRST FLOOR PLAN

0 40' 80'

GRAPHIC SCALE

X 86980X00.DWG
L: ON=*, OFF=*REF*
P: STD-PCP/DL
5/24/00 SYR-54-CBM NES JER
86934010/80004/86980G14.DWG

NOTE:

12-62 AN ABANDONED UTILITY TUNNEL THAT RUNS NORTH FROM THE EAST SIDE OF BUILDING 12 IS CONSIDERED AN AOI

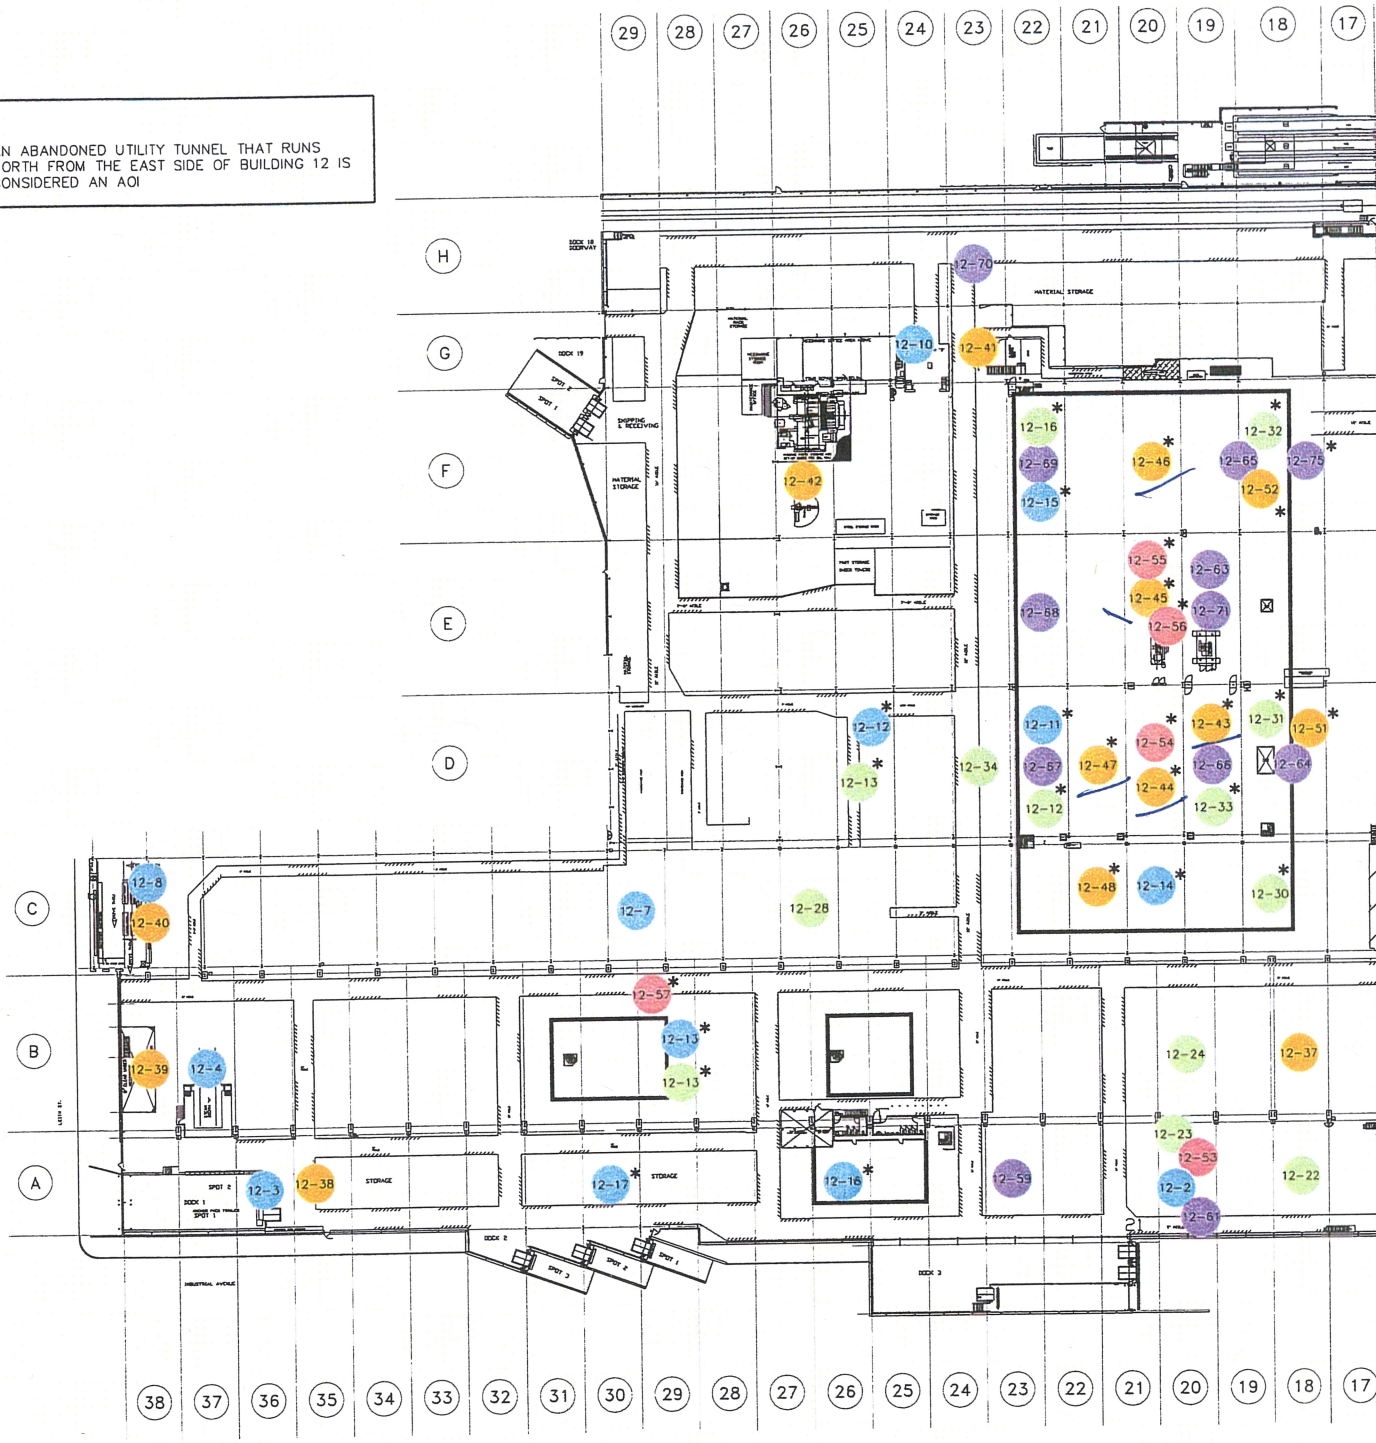

FIRST FL

0

X 86980X00.DWG
L: ON=*, OFF=*REF*
P: STD-PCP/DL
5/25/00 SYR-54-CBM KMD GMS
86934010/80004/86980G07.DWG

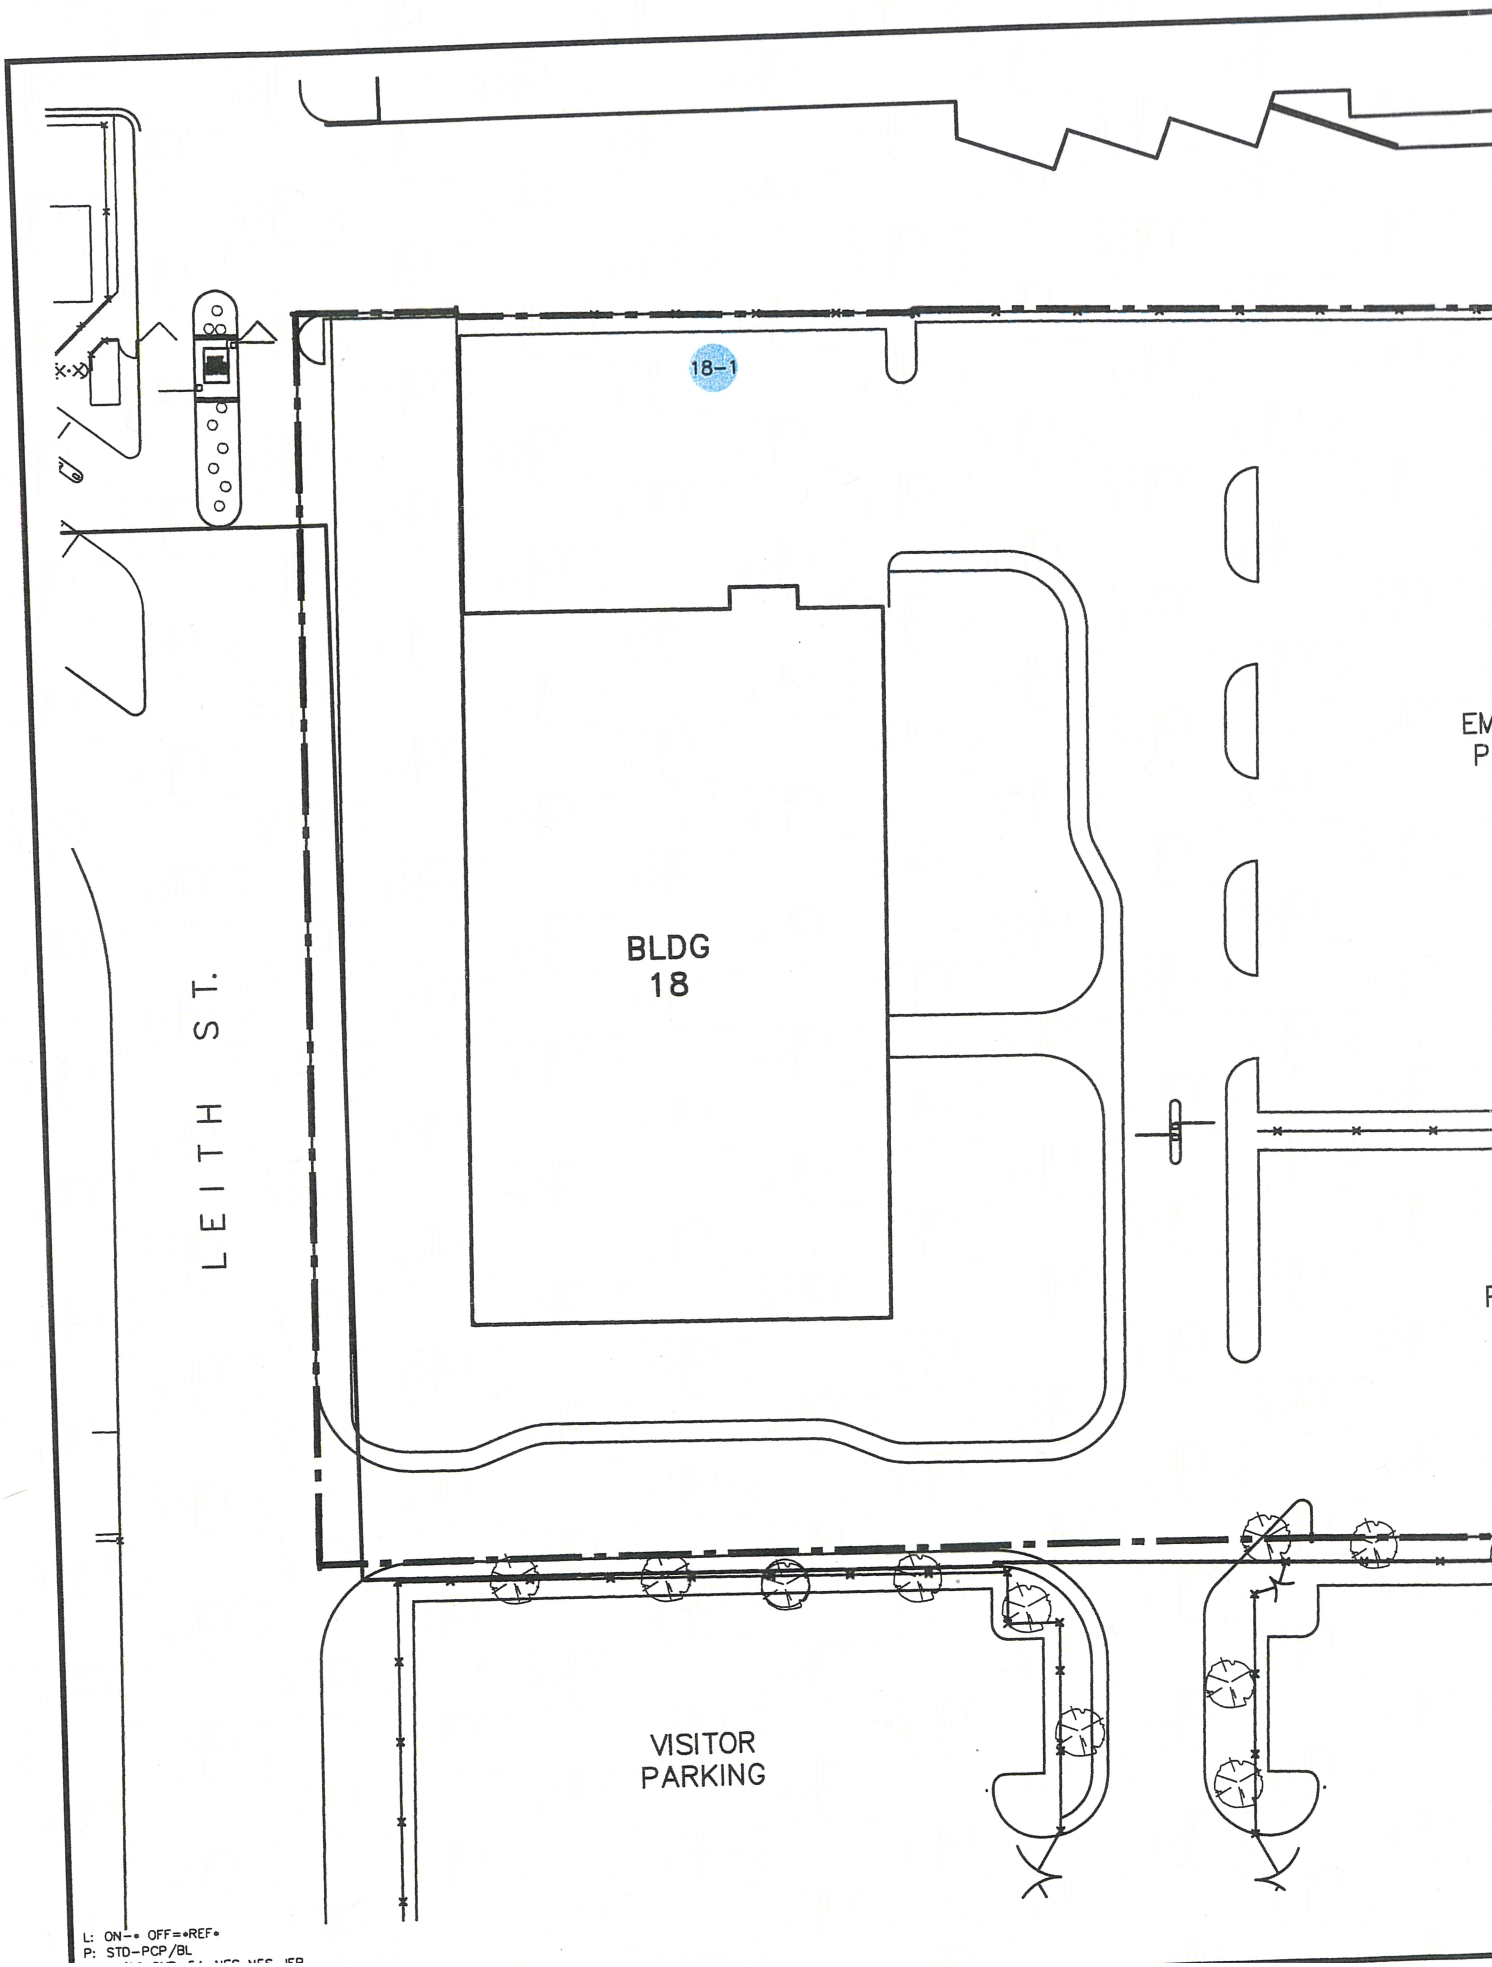
18-1
BLDG
18
LEITH ST.
VISITOR
PARKING
EM
P
L: ON-• OFF=•REF•
P: STD-PCP/BL

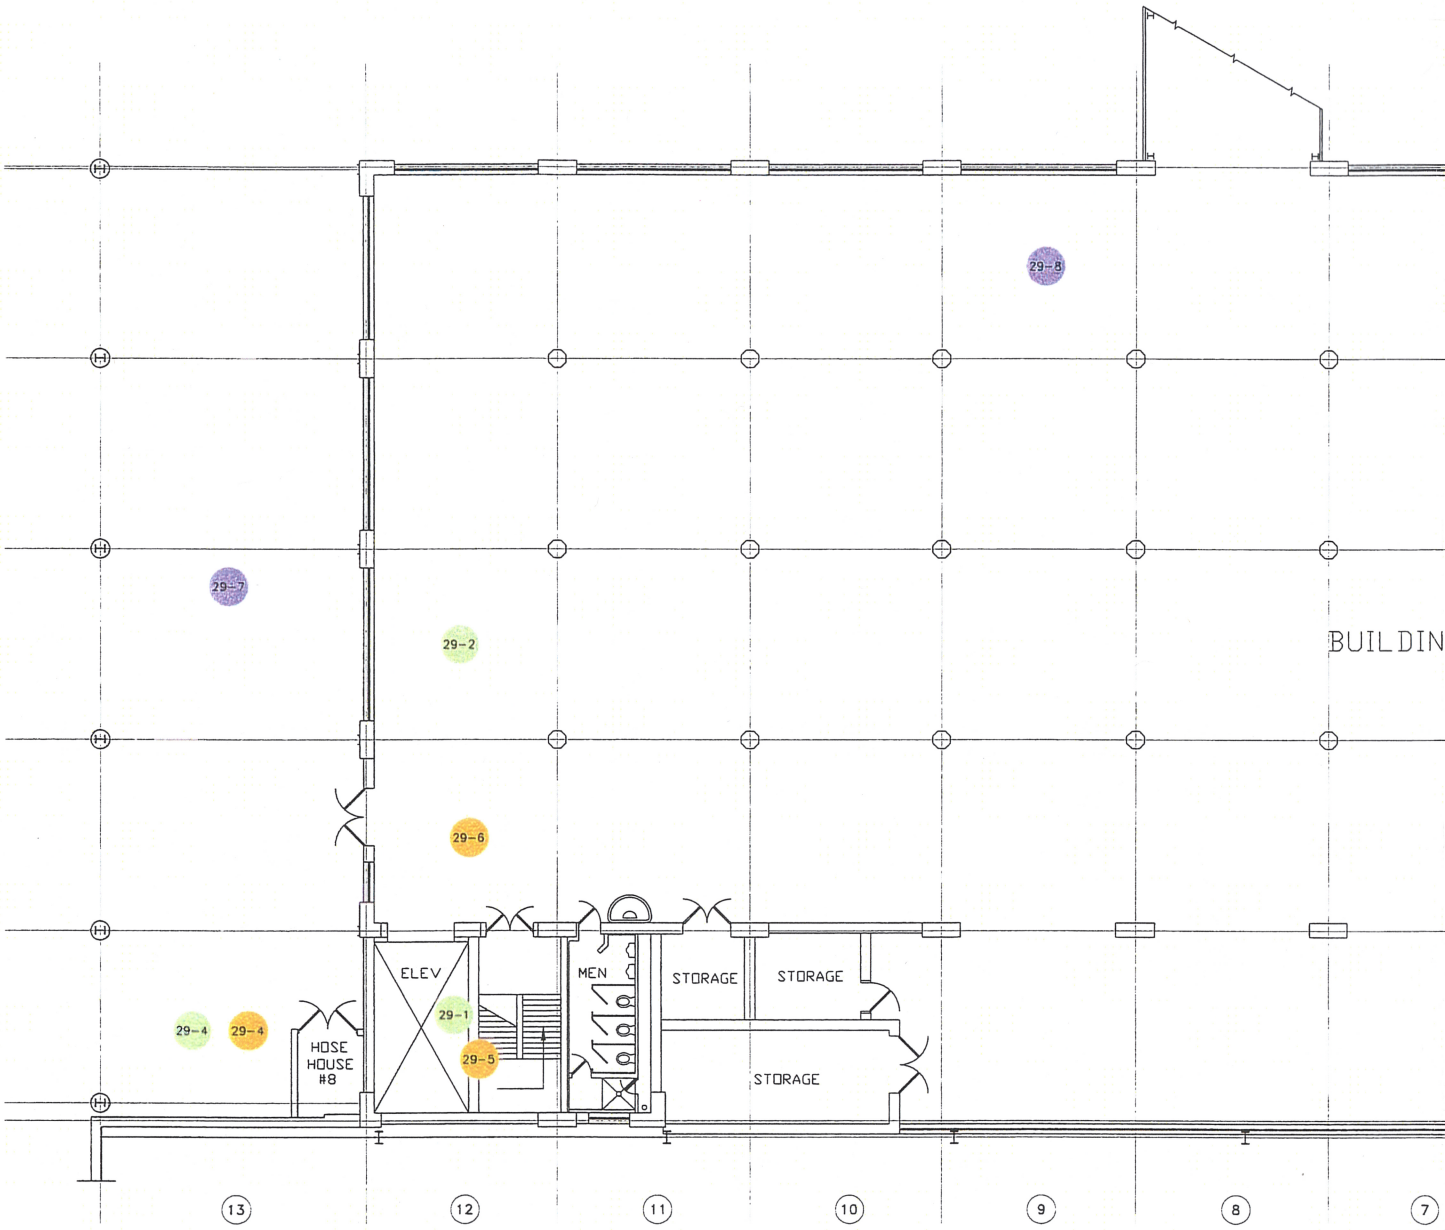

FIRST F

0

X 86980X00.DWG
L: ON=*, OFF=*REF*
P: STD-PCP/DL
5/24/00 SYR-54-CBM NES JER
86934010/80004/86980G13.DWG

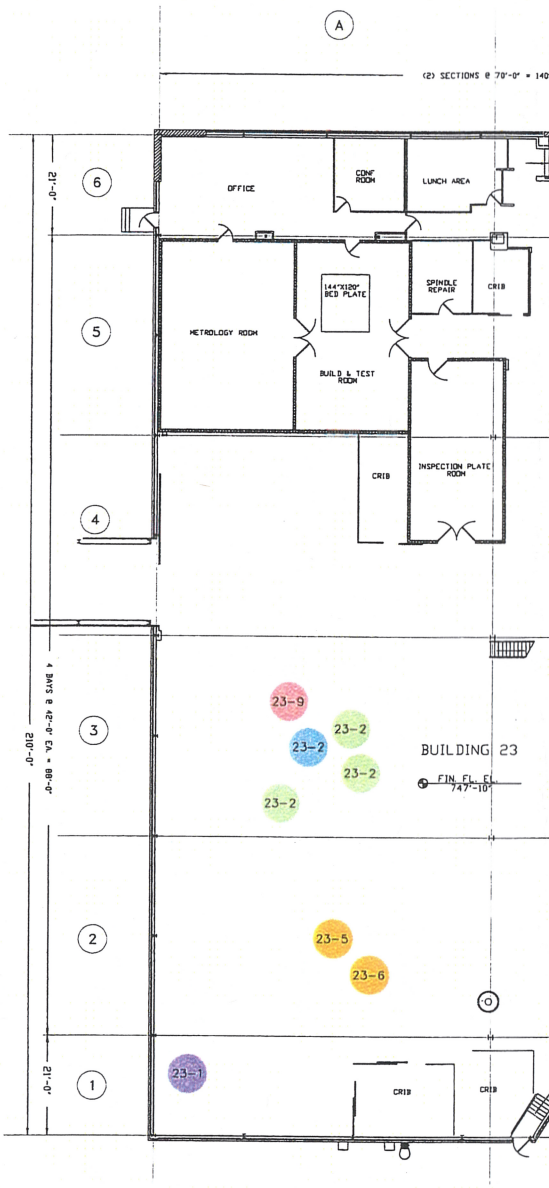

FIRST FLOO

0 20'

GRAPHIC SCALE

X 86980X00.DWG
L: ON=*, OFF=*REF*
P: STD-PCP/DL
5/24/00 SYR-54-CBM NES JER
86934010/80004/86980G11.DWG

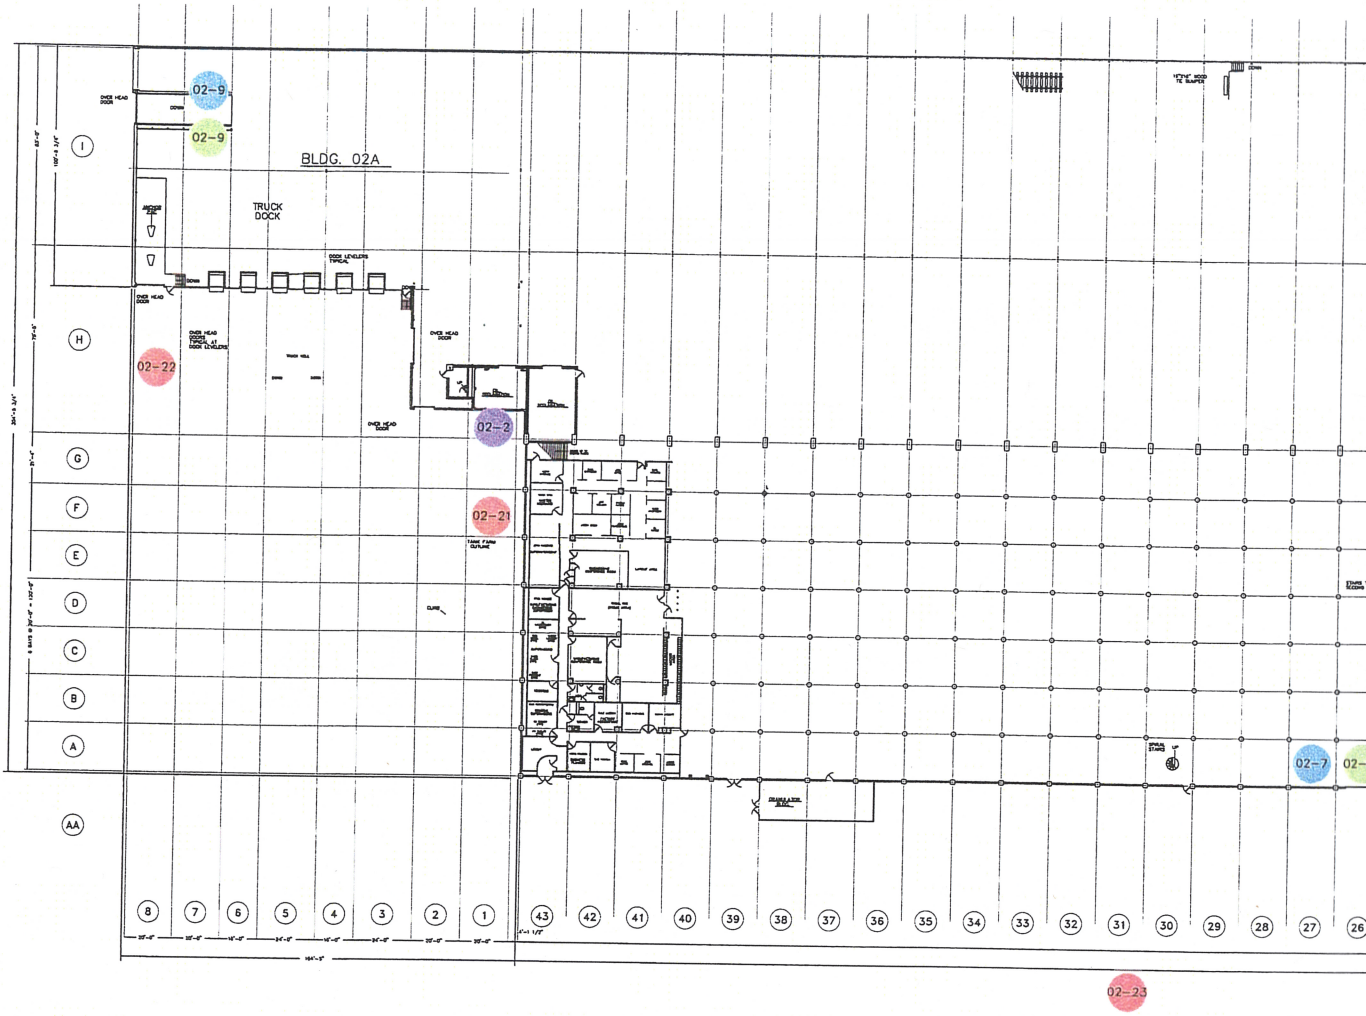

FIRST

LEGEND:

TRENCH

SUMP

PIT

TANK

ADDITION

02-15 AOI NUM

X: 86980X00.DWG
L: ON=*, OFF=*REF*
P: STD-PCP/DL
5/25/00 SYR-54-CBM JER GMS
86934010/80004/86980G01.DWG

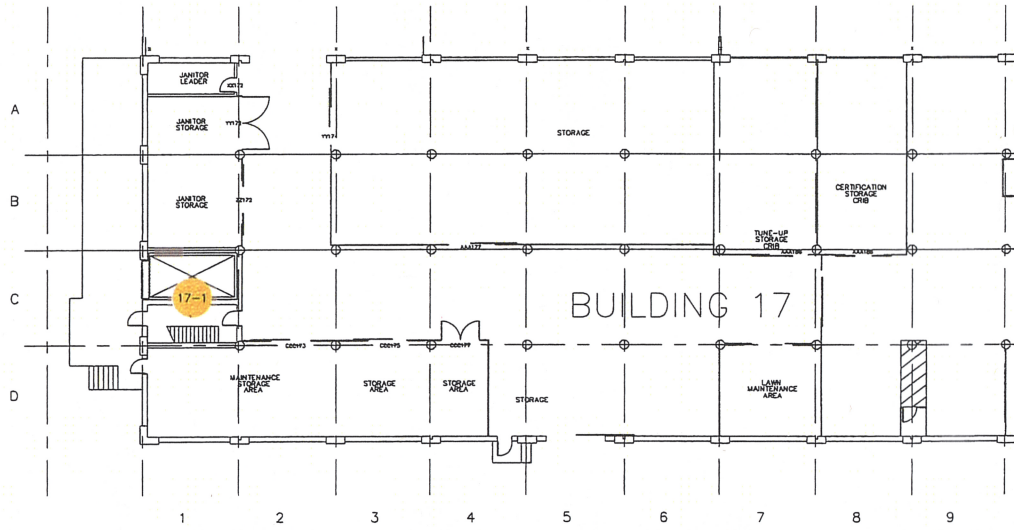

FIRST FLOOR PLAN

0 20' 40'

GRAPHIC SCALE

X: 86980X00, 86980X01.DWG
L: ON=*, OFF=REF
P: STD-PCP/DL
5/24/00 SYR-54 CBM NES JER
86934010/80004/86980G09.DWG

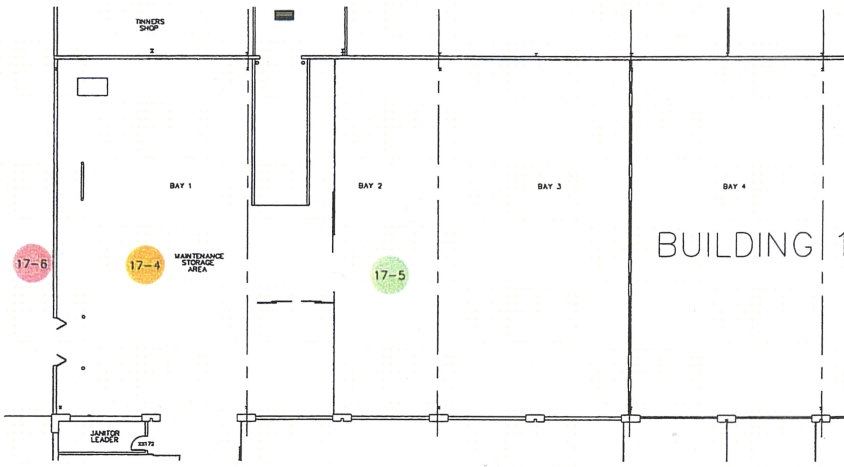

FIRST FLOOR

0 10'

GRAPHIC SCALE

X: 86980X00, 86980X01.DWG
L: ON=*, OFF=REF
P: STD-PCP/DL
5/24/00 SYR-54 CBM NES JER
86934010/80004/86980G10.DWG

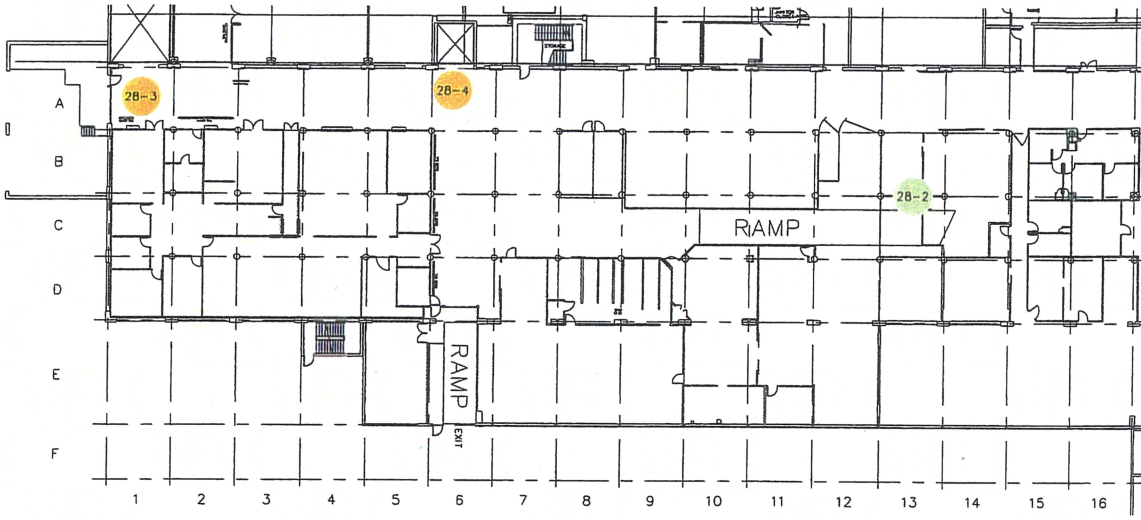

FIRST FLOOR PLA

0 30' 60'
GRAPHIC SCALE

X: 86980X00, 86980X01.DWG
L: ON=*, OFF=REF
P: STD-PCP/DL
5/24/00 SYR-54 CBM NES JER
86934010/80004/86980G12.DWG

FIRST FLOOR

0 40'
GRAPHIC SCALE

X: 86980X00, 86980X01.DWG
L: ON=*, OFF=REF
P: STD-PCP/DL
5/25/00 SYR-54 CBM KMD GMS
86934010/80004/86980G16.DWG

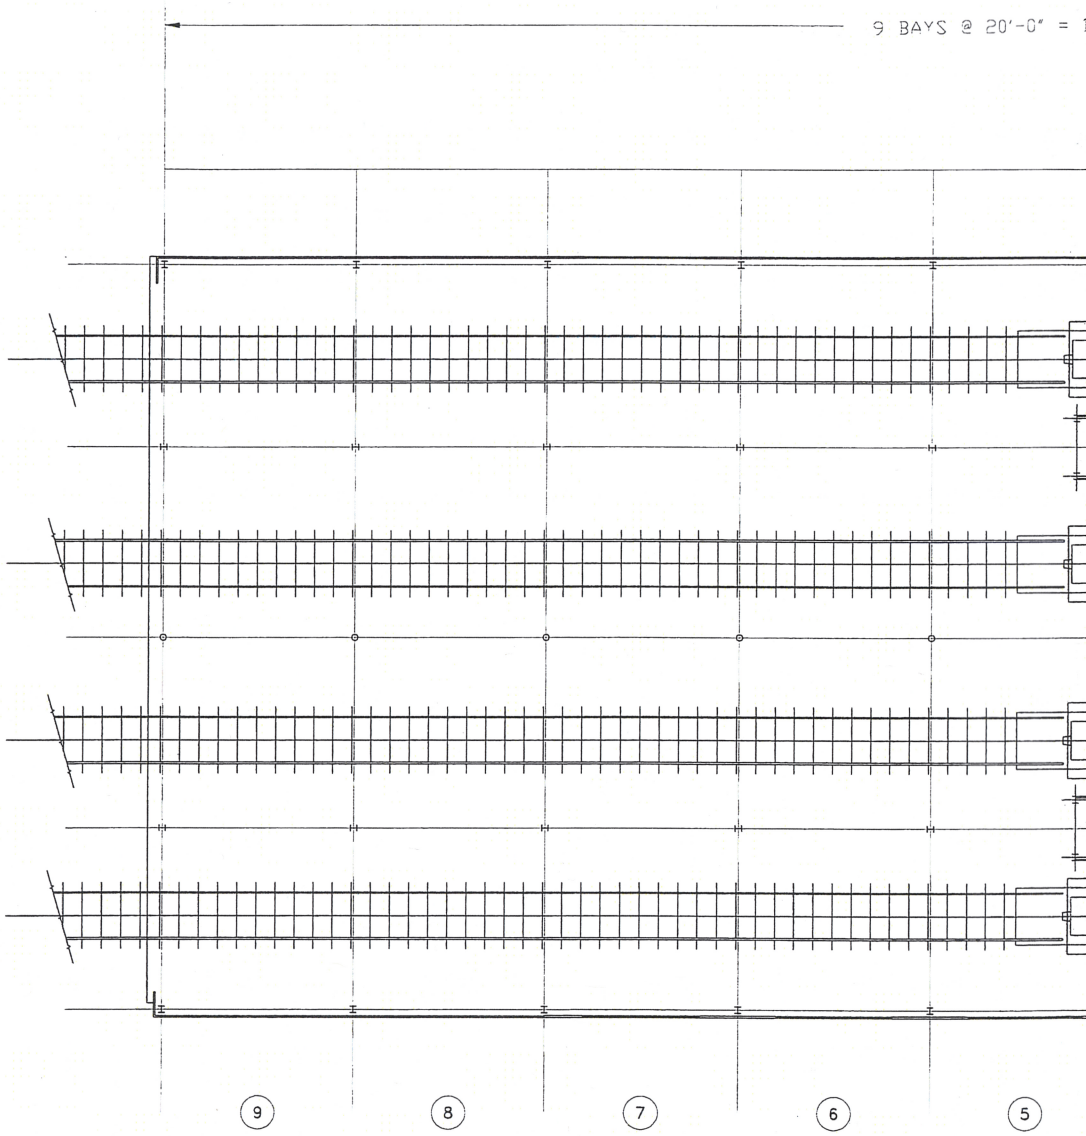

FIRST FI

0
GRA

X 86980X00.DWG
L: ON=*, OFF=*REF*
P: STD-PCP/DL
5/24/00 SYR-54-CBM NES JER
86934010/80004/86980G02.DWG

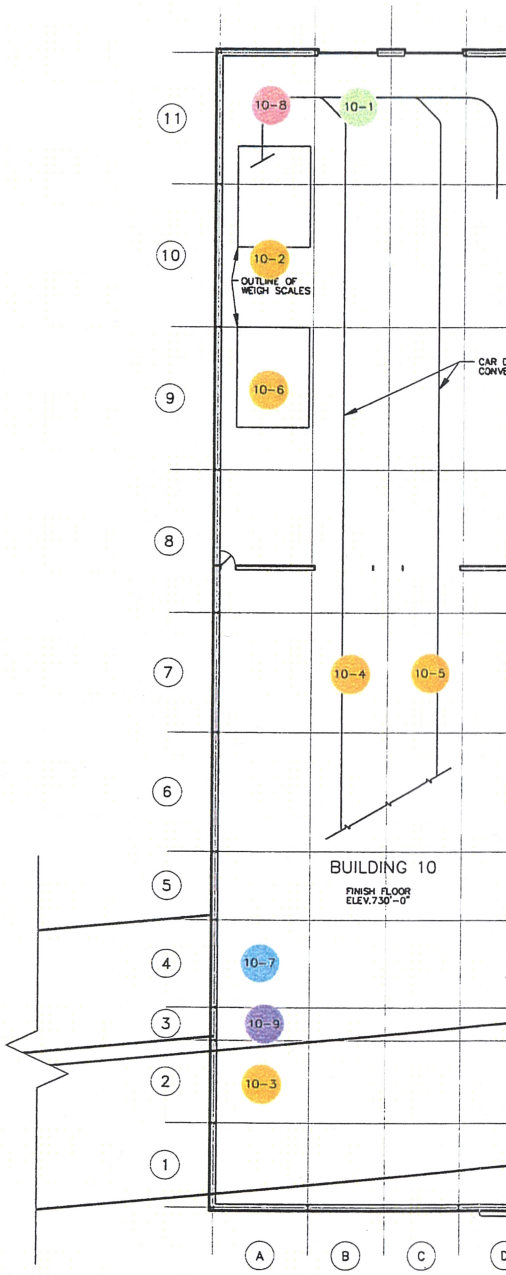

FIRST FLOOR PLA

0 20' 40'
GRAPHIC SCALE

X 86980X00.DWG
L: ON=*. OFF=*REF*
P: STD-PCP/DL
5/24/00 SYR-54-CBM NES JER
86934010/80004/86980G06.DWG

FIRST FLOOR PLAN

0 40' 80'
GRAPHIC SCALE

X 86980X00.DWG
L: ON=*, OFF=*REF*
P: STD-PCP/DL
5/25/00 SYR-54-CBM KMD GMS
86934010/80004/86980G17.DWG

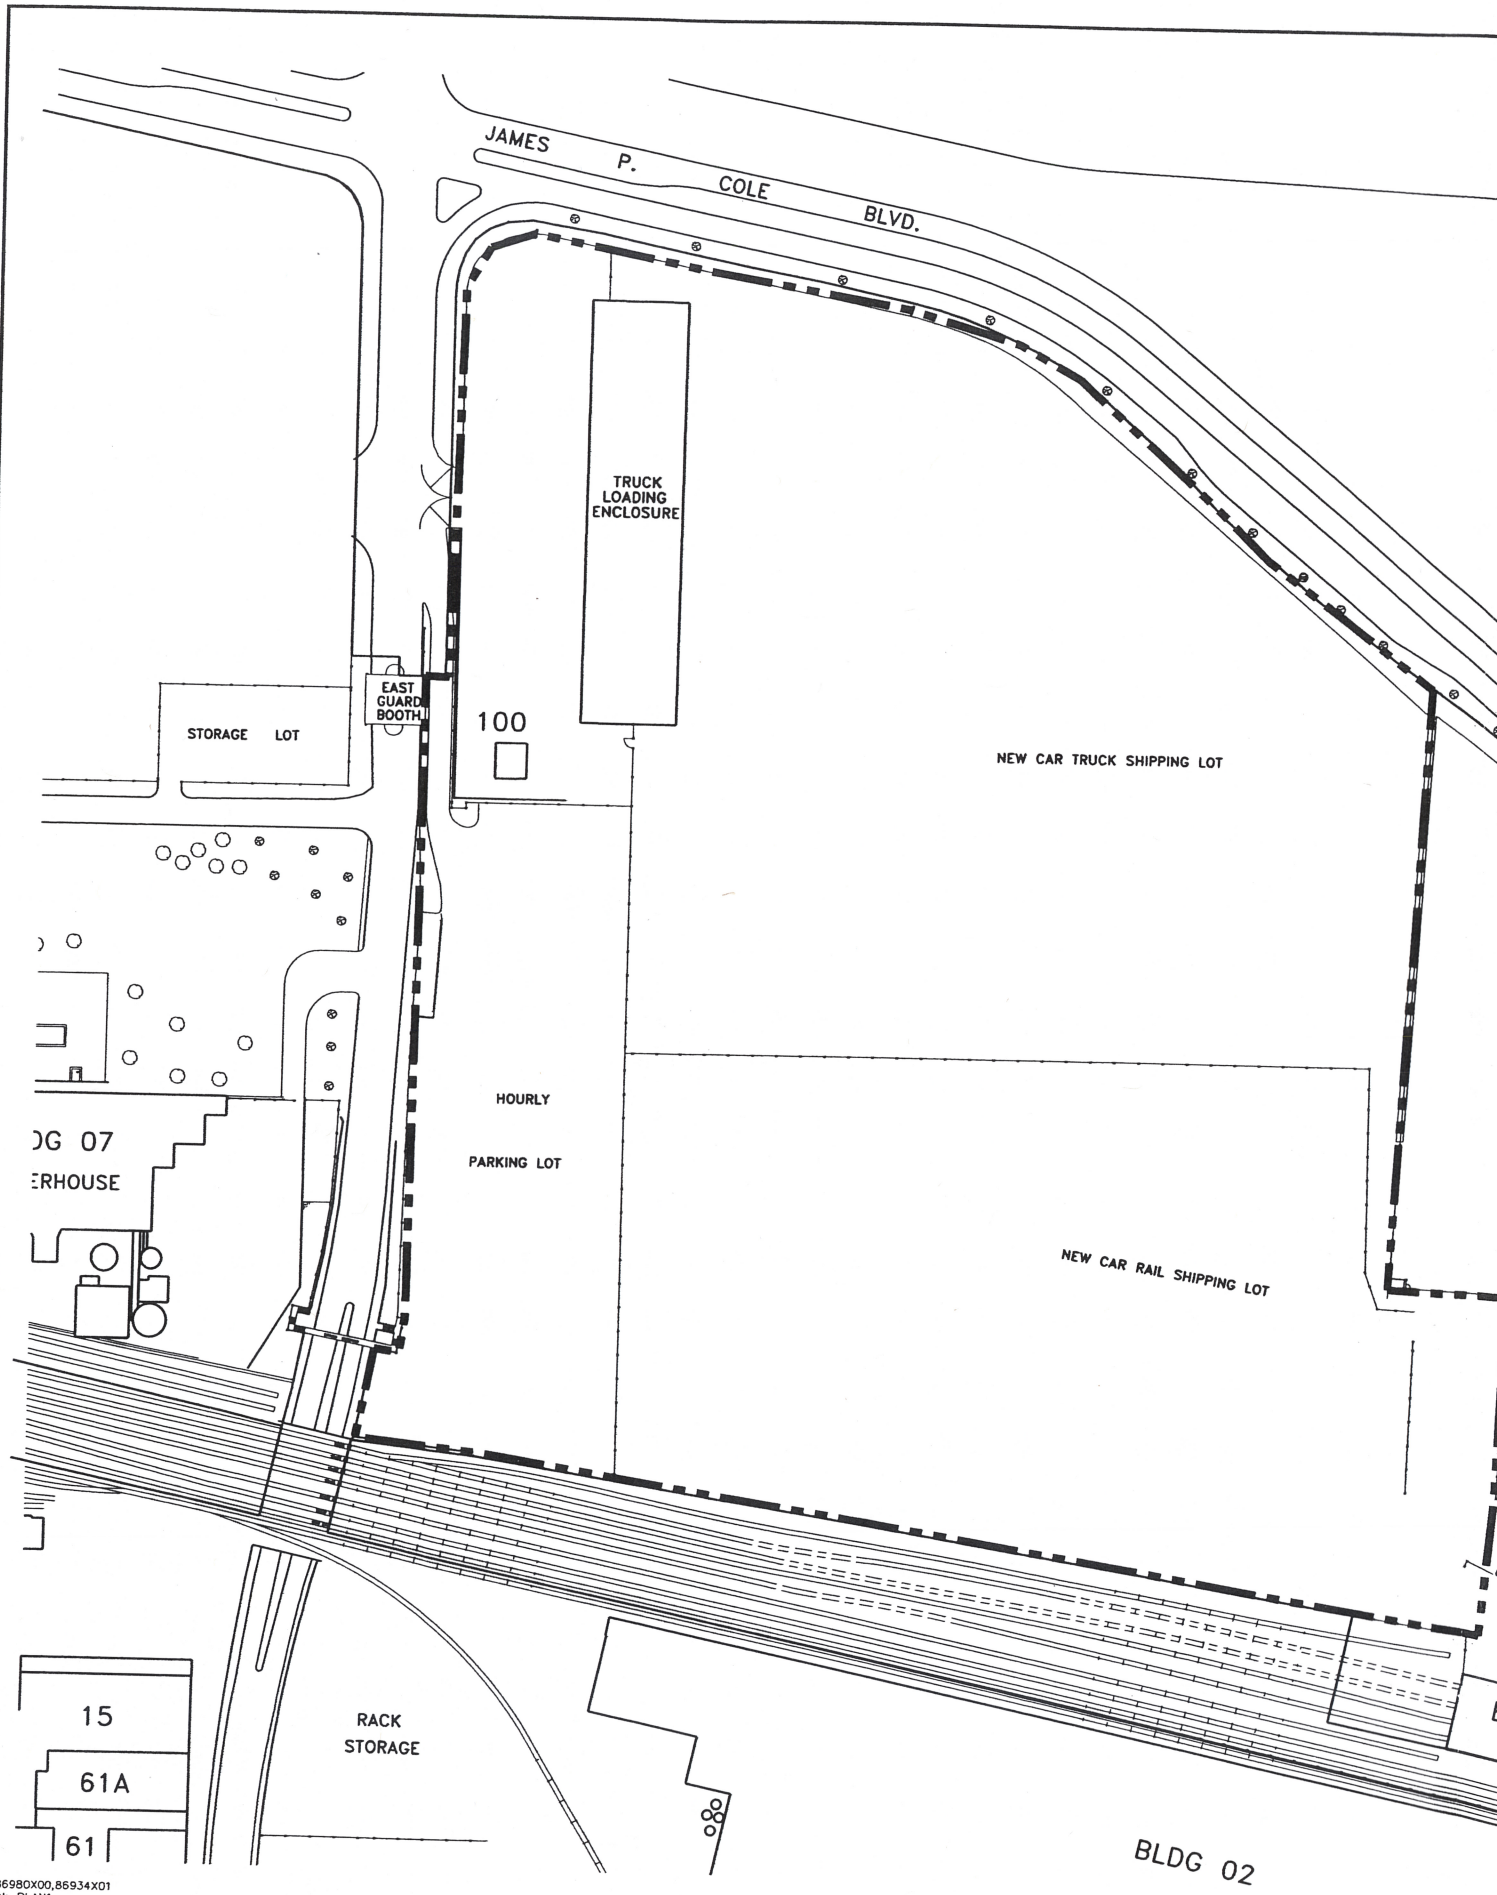

X: 86980X00,86934X01
LMAN: PLAN1
P: SM1D,D2BL
5/22/00 SYR-54-GMS DCC NES
86934010/80004/86980G18.DWG

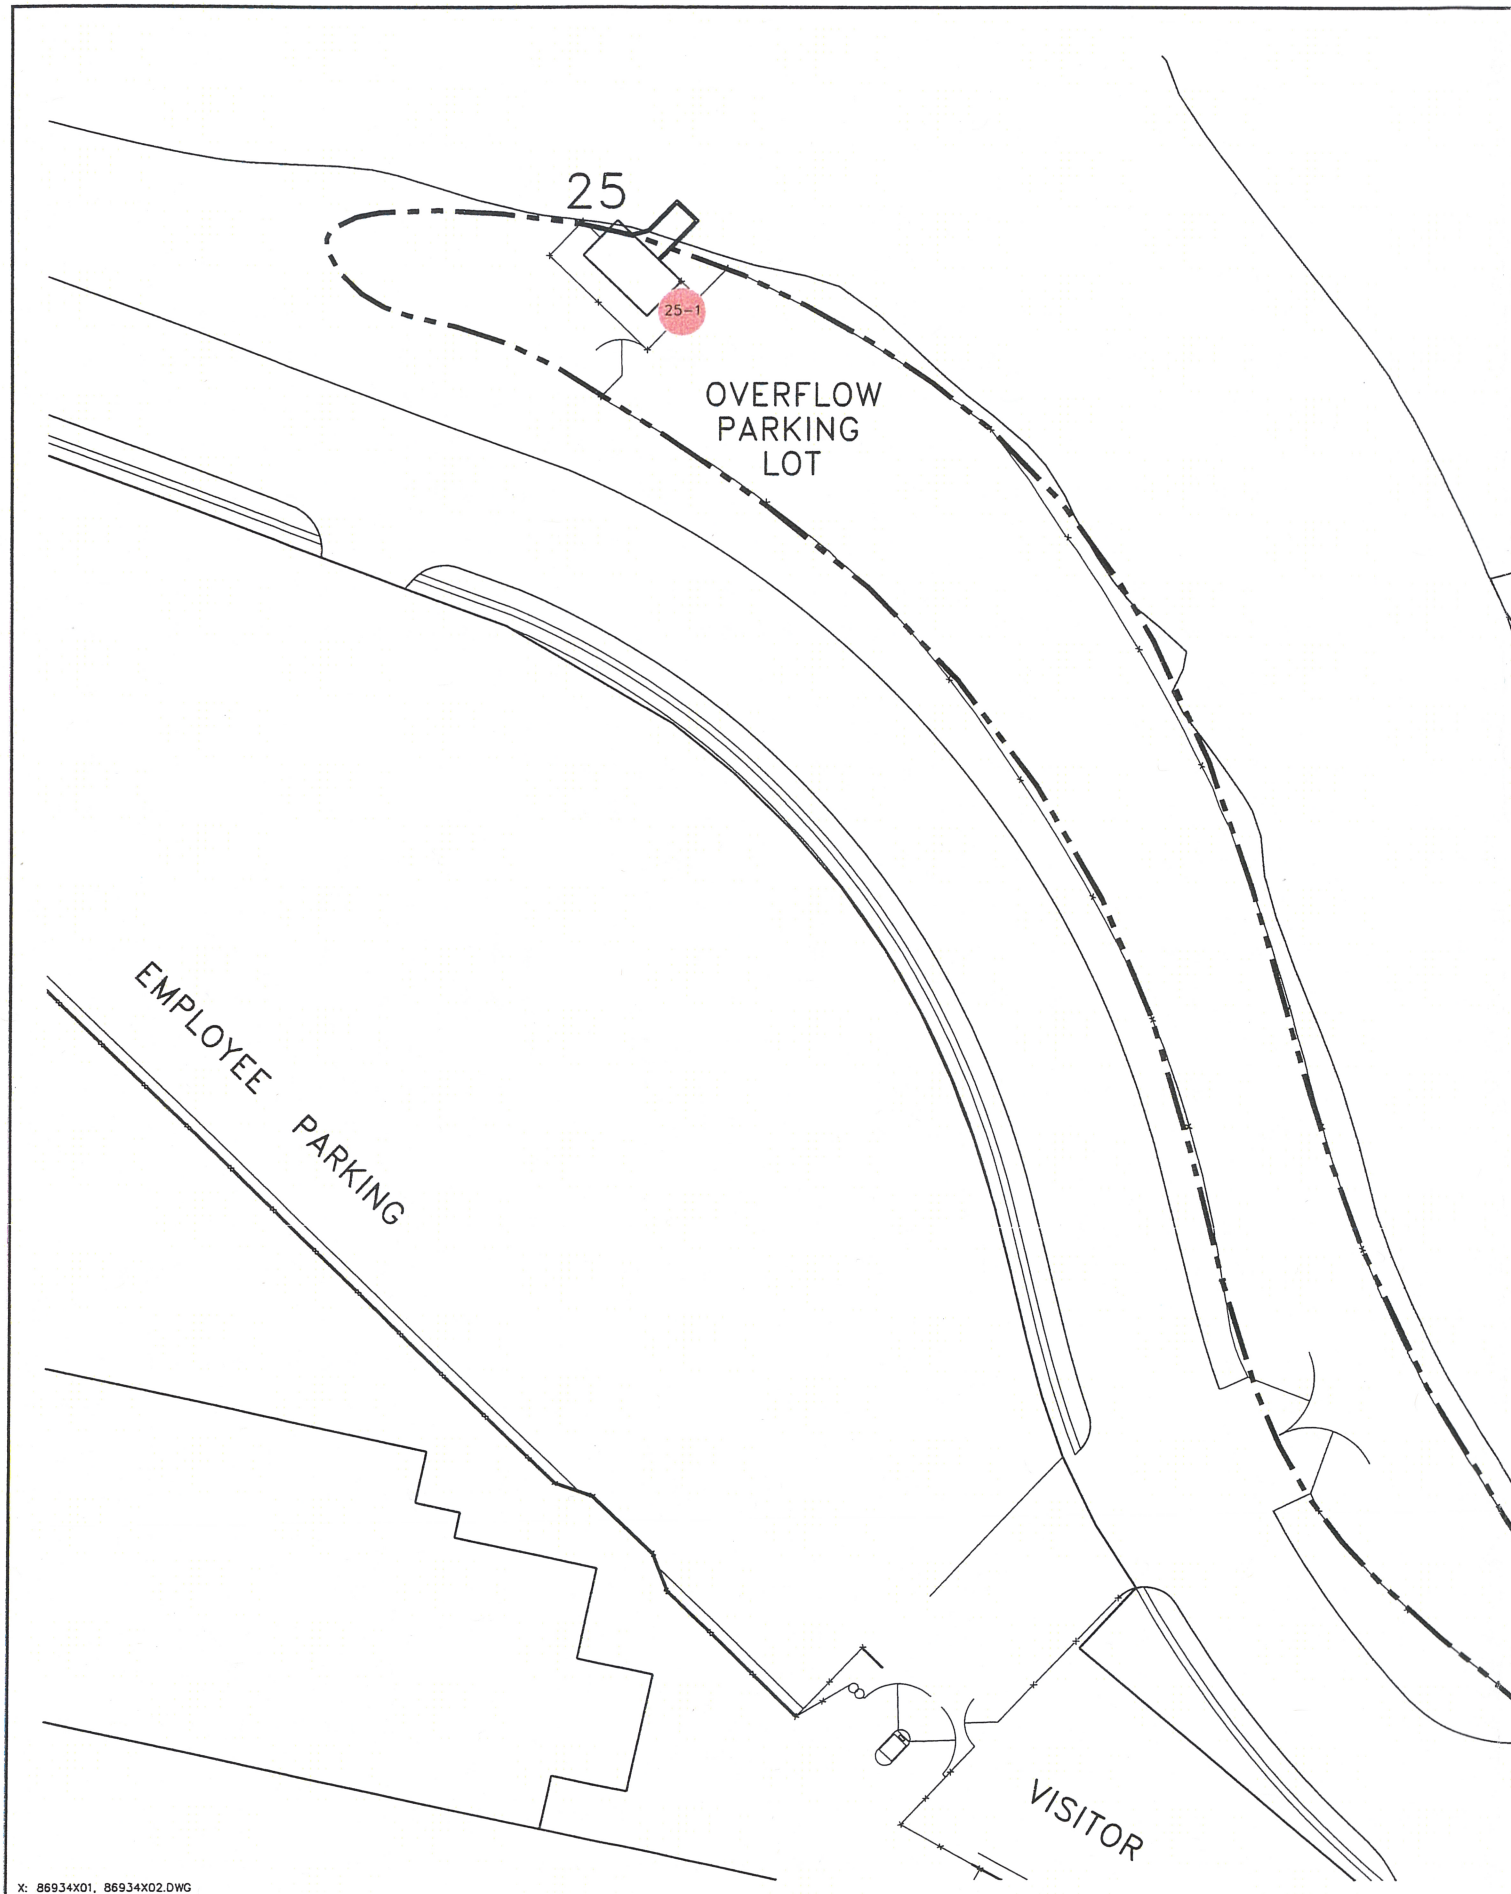

X: 86934X01, 86934X02.DWG
LMAN: PLAN1
P: STD/D2BL
5/22/00 SYR-54-GMS DCC NES
86934010/8004/86980G22.DWG

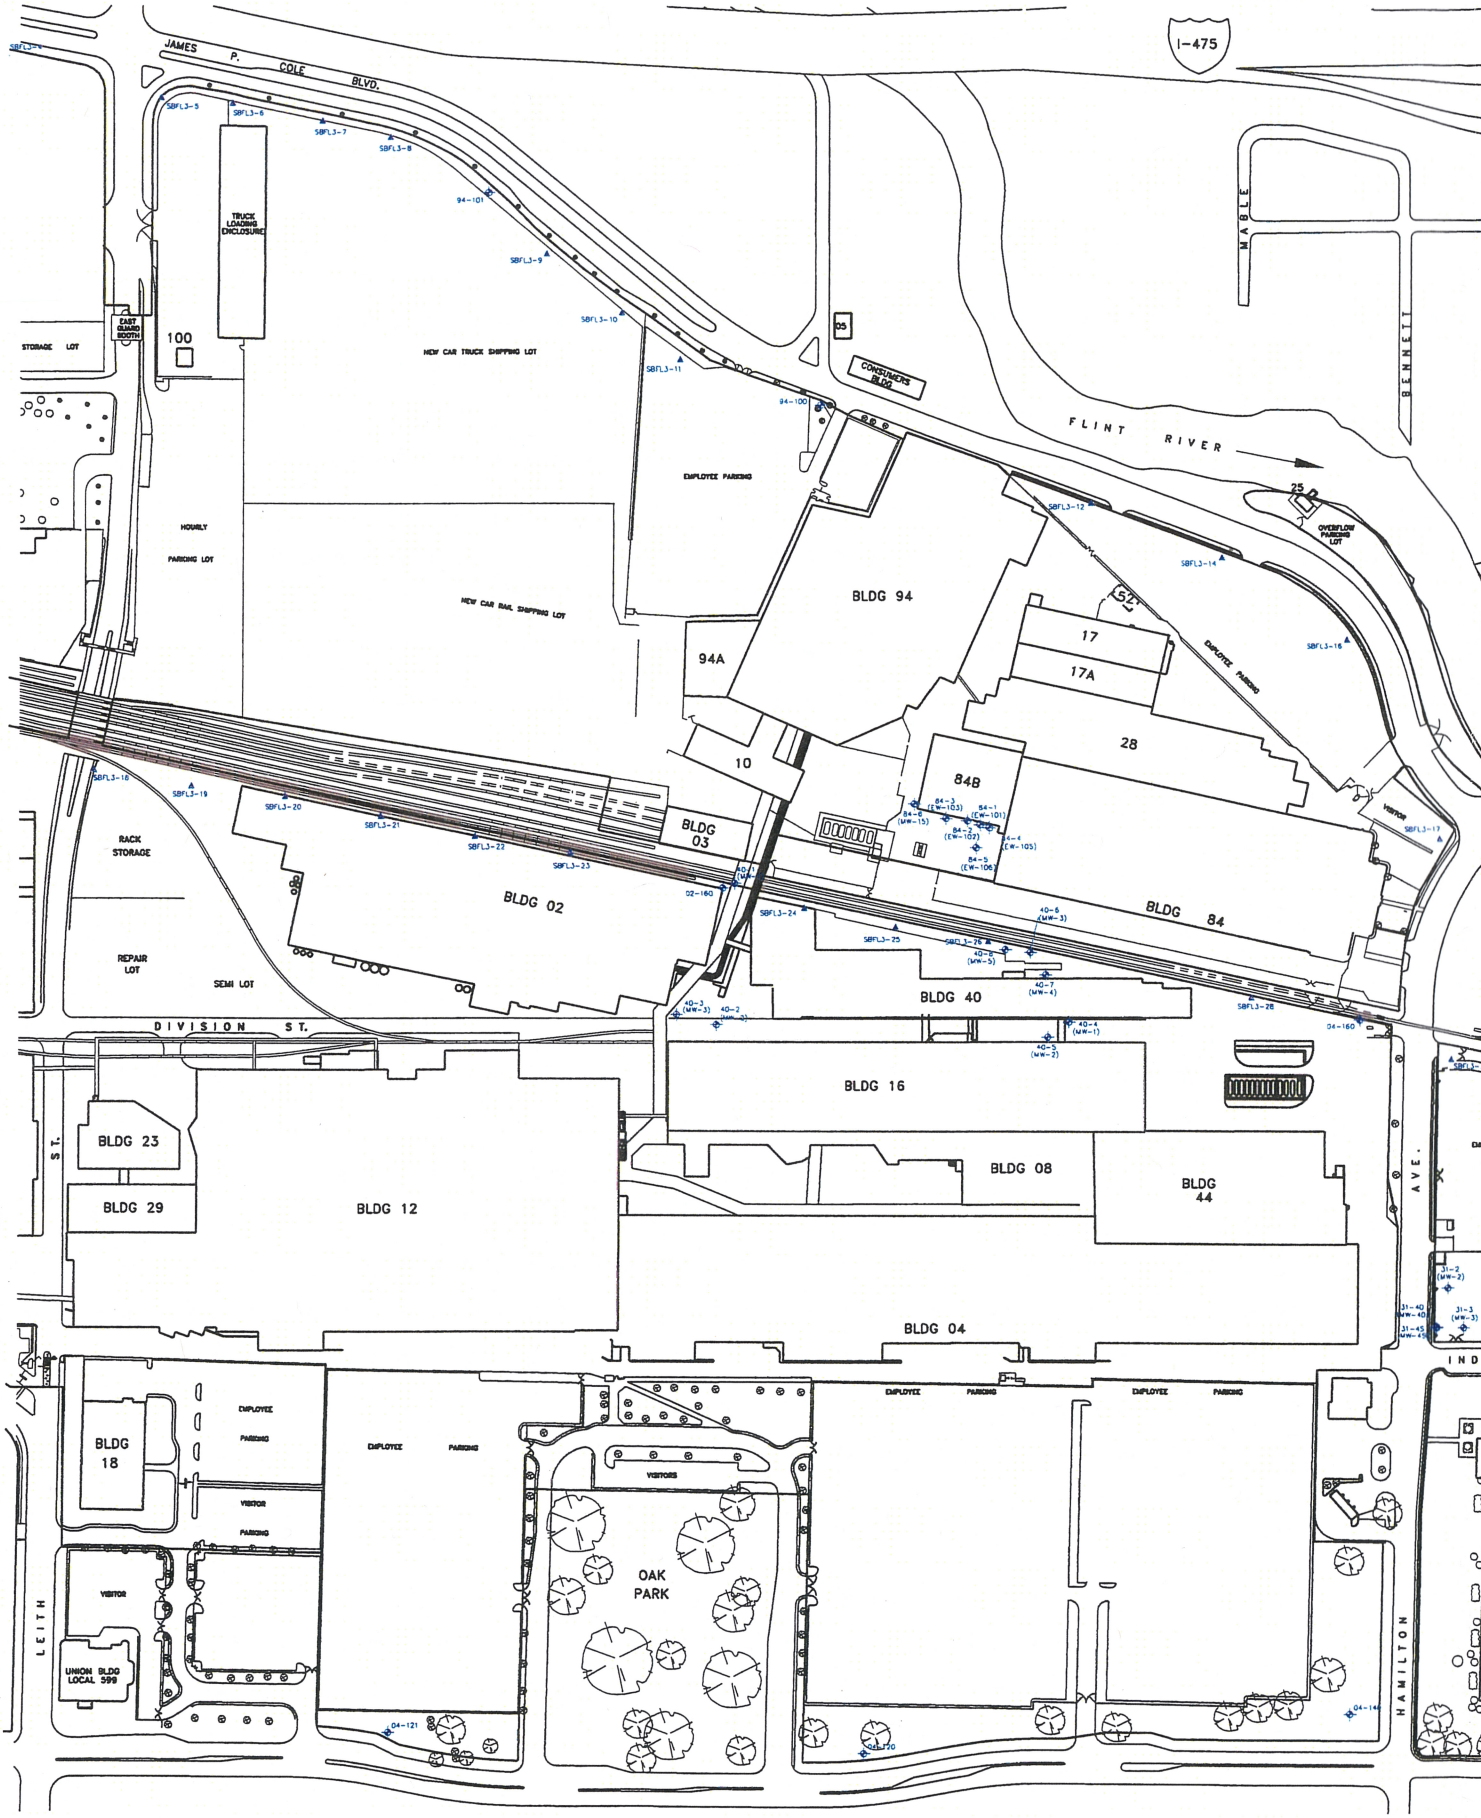

X: 86934X01, 86934X02.DWG
LMAN: PLAN1
P: STD/D2BL
5/22/00 SYR-54-GMS DCC NES
86934010/8004/86980G21.DWG