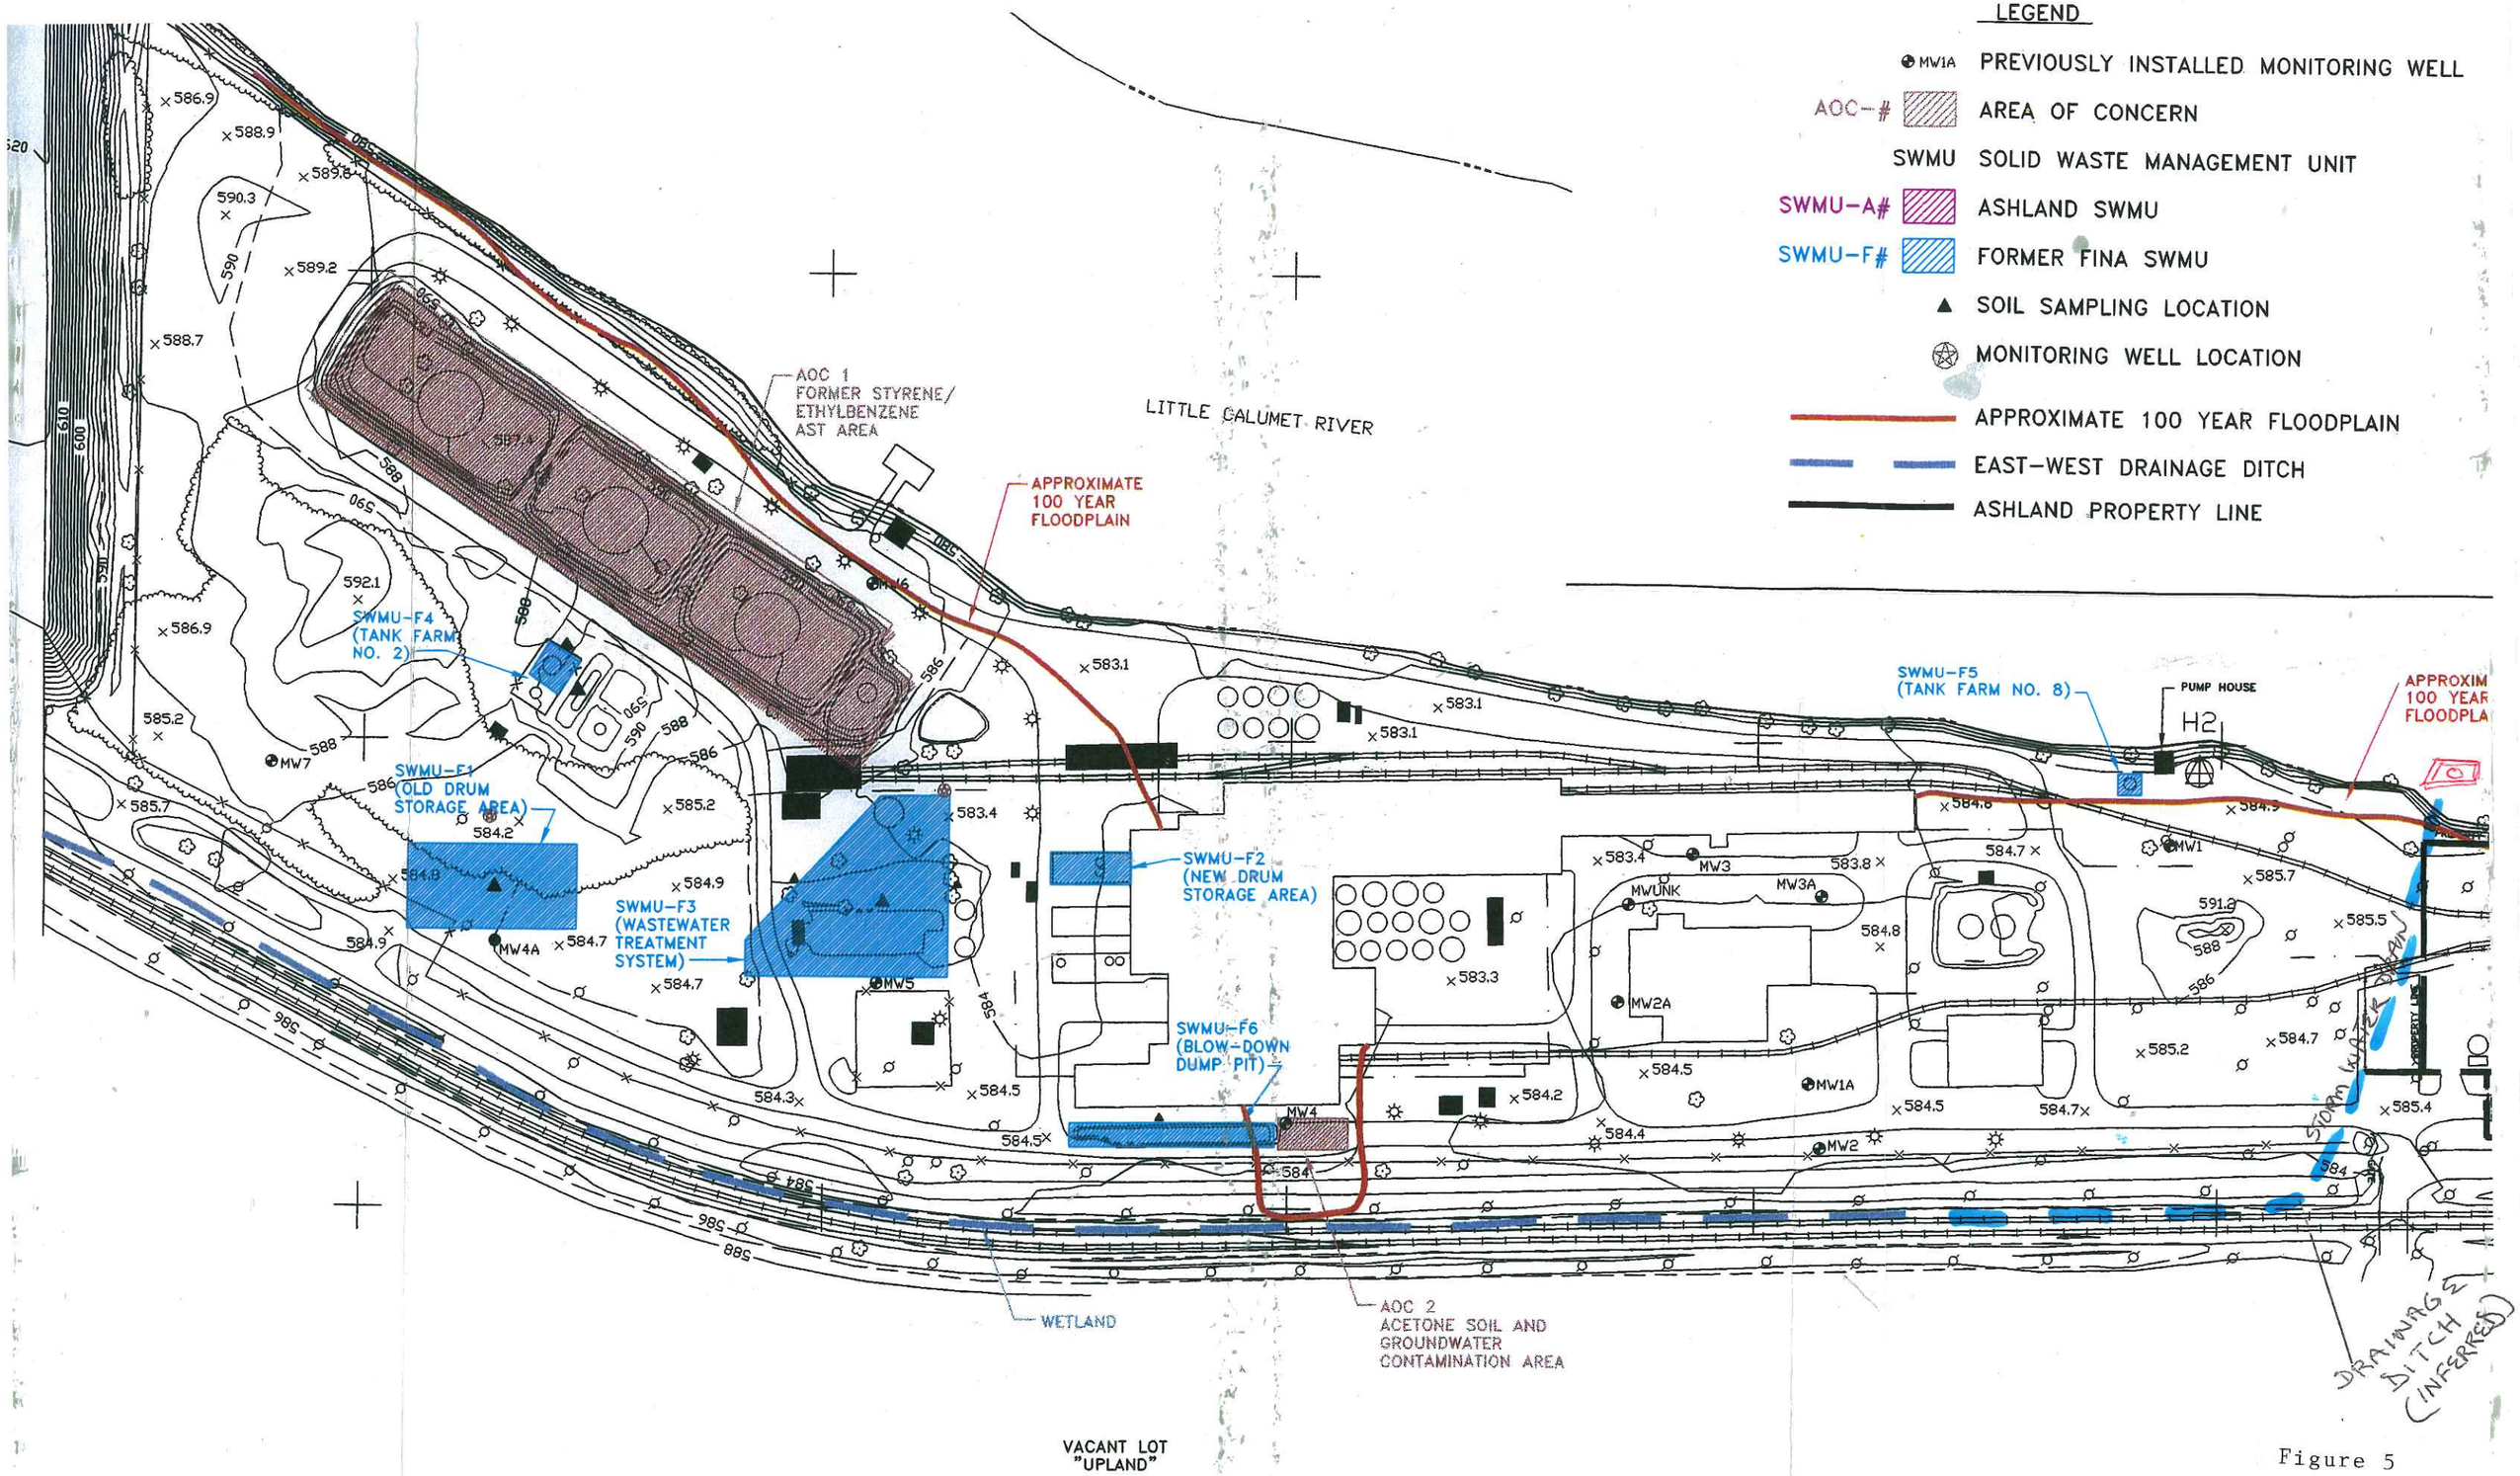
LEGEND
MW1A PREVIOUSLY INSTALLED MONITORING WELL
AOC-# AREA OF CONCERN
SWMU SOLID WASTE MANAGEMENT UNIT
SWMU-A# ASHLAND SWMU
SWMU-F# FORMER FINA SWMU
SOIL SAMPLING LOCATION
MONITORING WELL LOCATION
APPROXIMATE 100 YEAR FLOODPLAIN
EAST-WEST DRAINAGE DITCH
ASHLAND PROPERTY LINE
AOC 1
FORMER STYRENE/
ETHYLBENZENE
AST AREA
LITTLE CALUMET RIVER
APPROXIMATE
100 YEAR
FLOODPLAIN
SWMU-F4
(TANK FARM
NO. 2)
SWMU-F1
(OLD DRUM
STORAGE AREA)
SWMU-F3
(WASTEWATER
TREATMENT
SYSTEM)
SWMU-F2
(NEW DRUM
STORAGE AREA)
SWMU-F6
(BLOW-DOWN
DUMP PIT)
SWMU-F5
(TANK FARM NO. 8)
PUMP HOUSE
H2
MW1
MW1A
MW2
MW2A
MW3
MW3A
MWUNK
MW4
MW4A
MW5
MW7
WETLAND
AOC 2
ACETONE SOIL AND
GROUNDWATER
CONTAMINATION AREA
VACANT LOT
"UPLAND"
STORM WATER DRAIN
DRAINAGE
DITCH
(INFERRED)

Figure 5