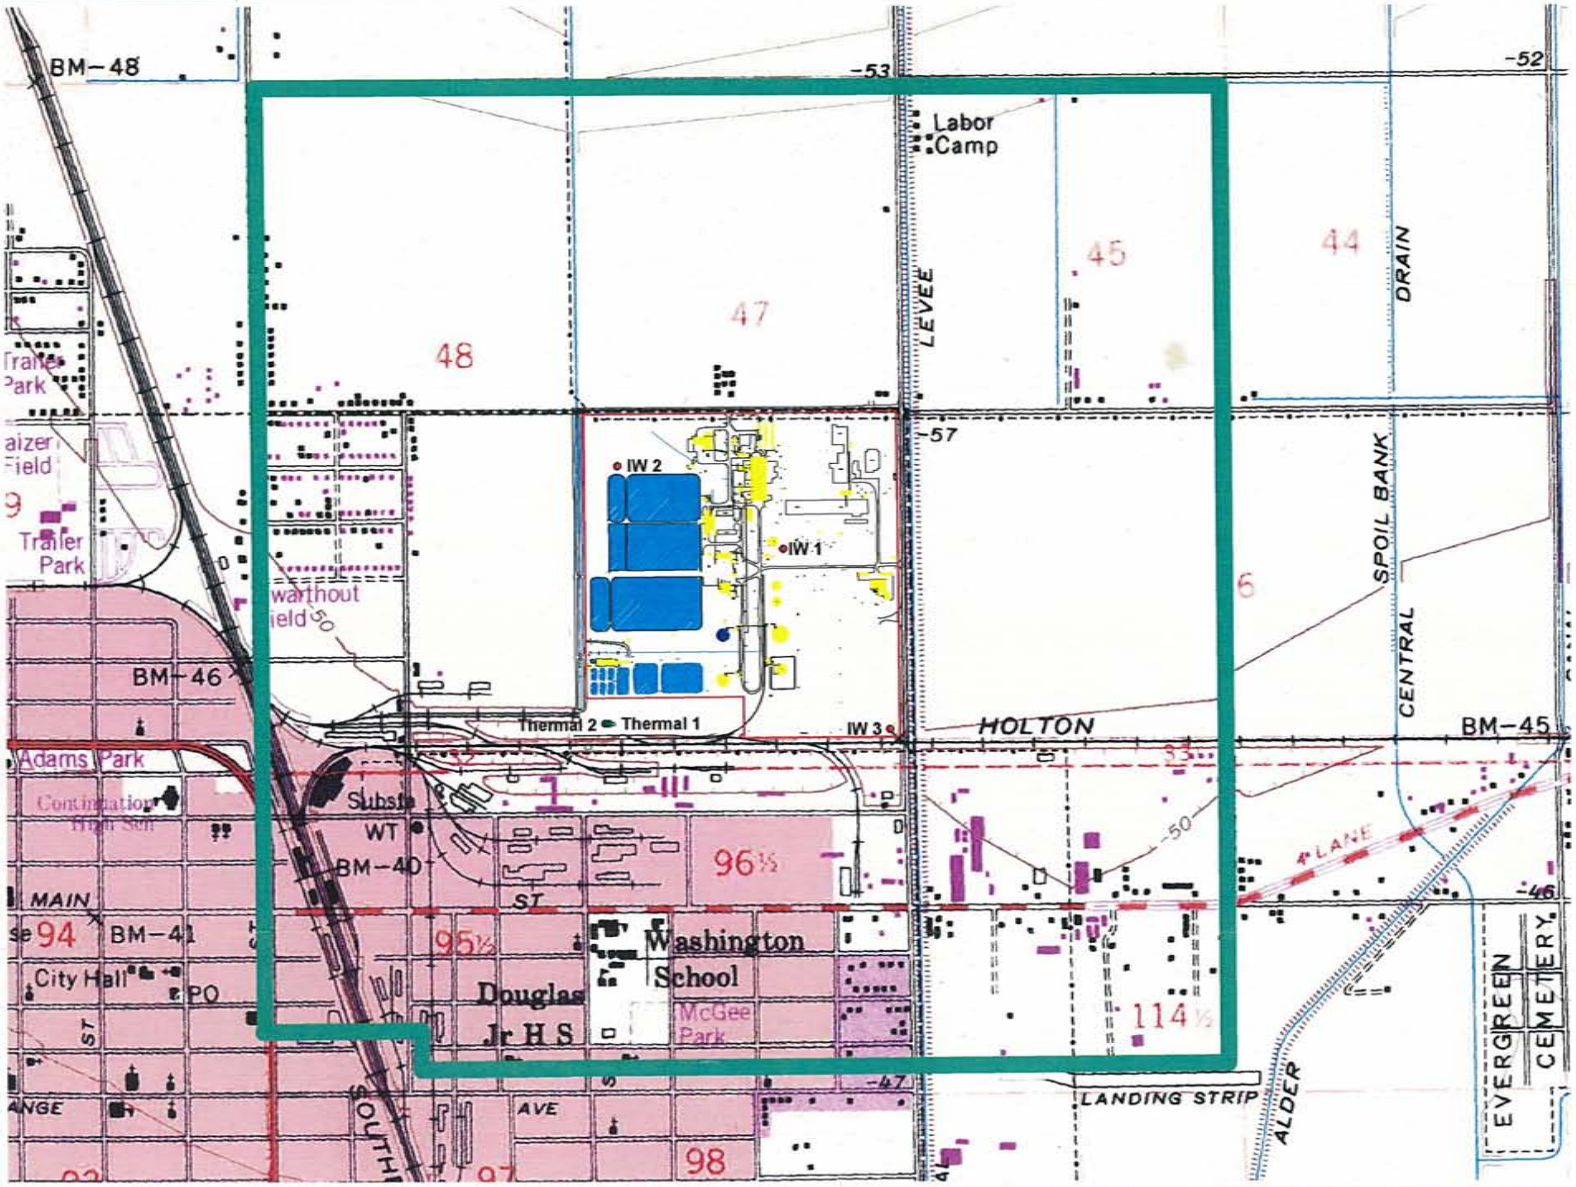

LEGEND

- PROPERTY LINE
- EXISTING FENCE
- CONTROL POINT
- PROPERTY CORNER
- ABANDONED GEOTHERMAL WELL
- PROPOSED INJECTION WELL
- WASTEWATER HOLDING TANK
- AREA OF REVIEW

NOTES

1. EXISTING PLANT LAYOUT AND CONTROL POINT INFORMATION PROVIDED BY TRI STATE SURVEYING, LTD. (775) 358-9491. PROJEC NO. 05383.01, 8-25-05.

0 250 500 1000 2000 FEET
1"= 500'

REV	REVISIONS	DATE	DRN	DSGN	CKD	APPD	REFERENCE DRAWINGS
B	REVISED WELL LOCATIONS	06/30/09	WAL			BD	
A	ISSUED FOR PERMIT APPLICATION	10/01/06	URS			BD	

DSGN
DRN WAL 06/30/09
CKD
SCALE: AS SHOWN
FOR 22x34 DWG ONLY

IMPERIAL IRRIGATION DISTRICT
EL CENTRO GENERATING STATION
BASE MAP WITH AREA OF REVIEW

JOB NUMBER P-6563
DRAWING NUMB Figure B1

Figure B1.dwg
walone S:\ECGS Projects\2006 Projects\P-6563 ECGS Deep Well Injection\04 Engineering SOW or Specification\RFP 722 For Injection Wellsdeep well.dwg Figure B1 Sep 22, 20