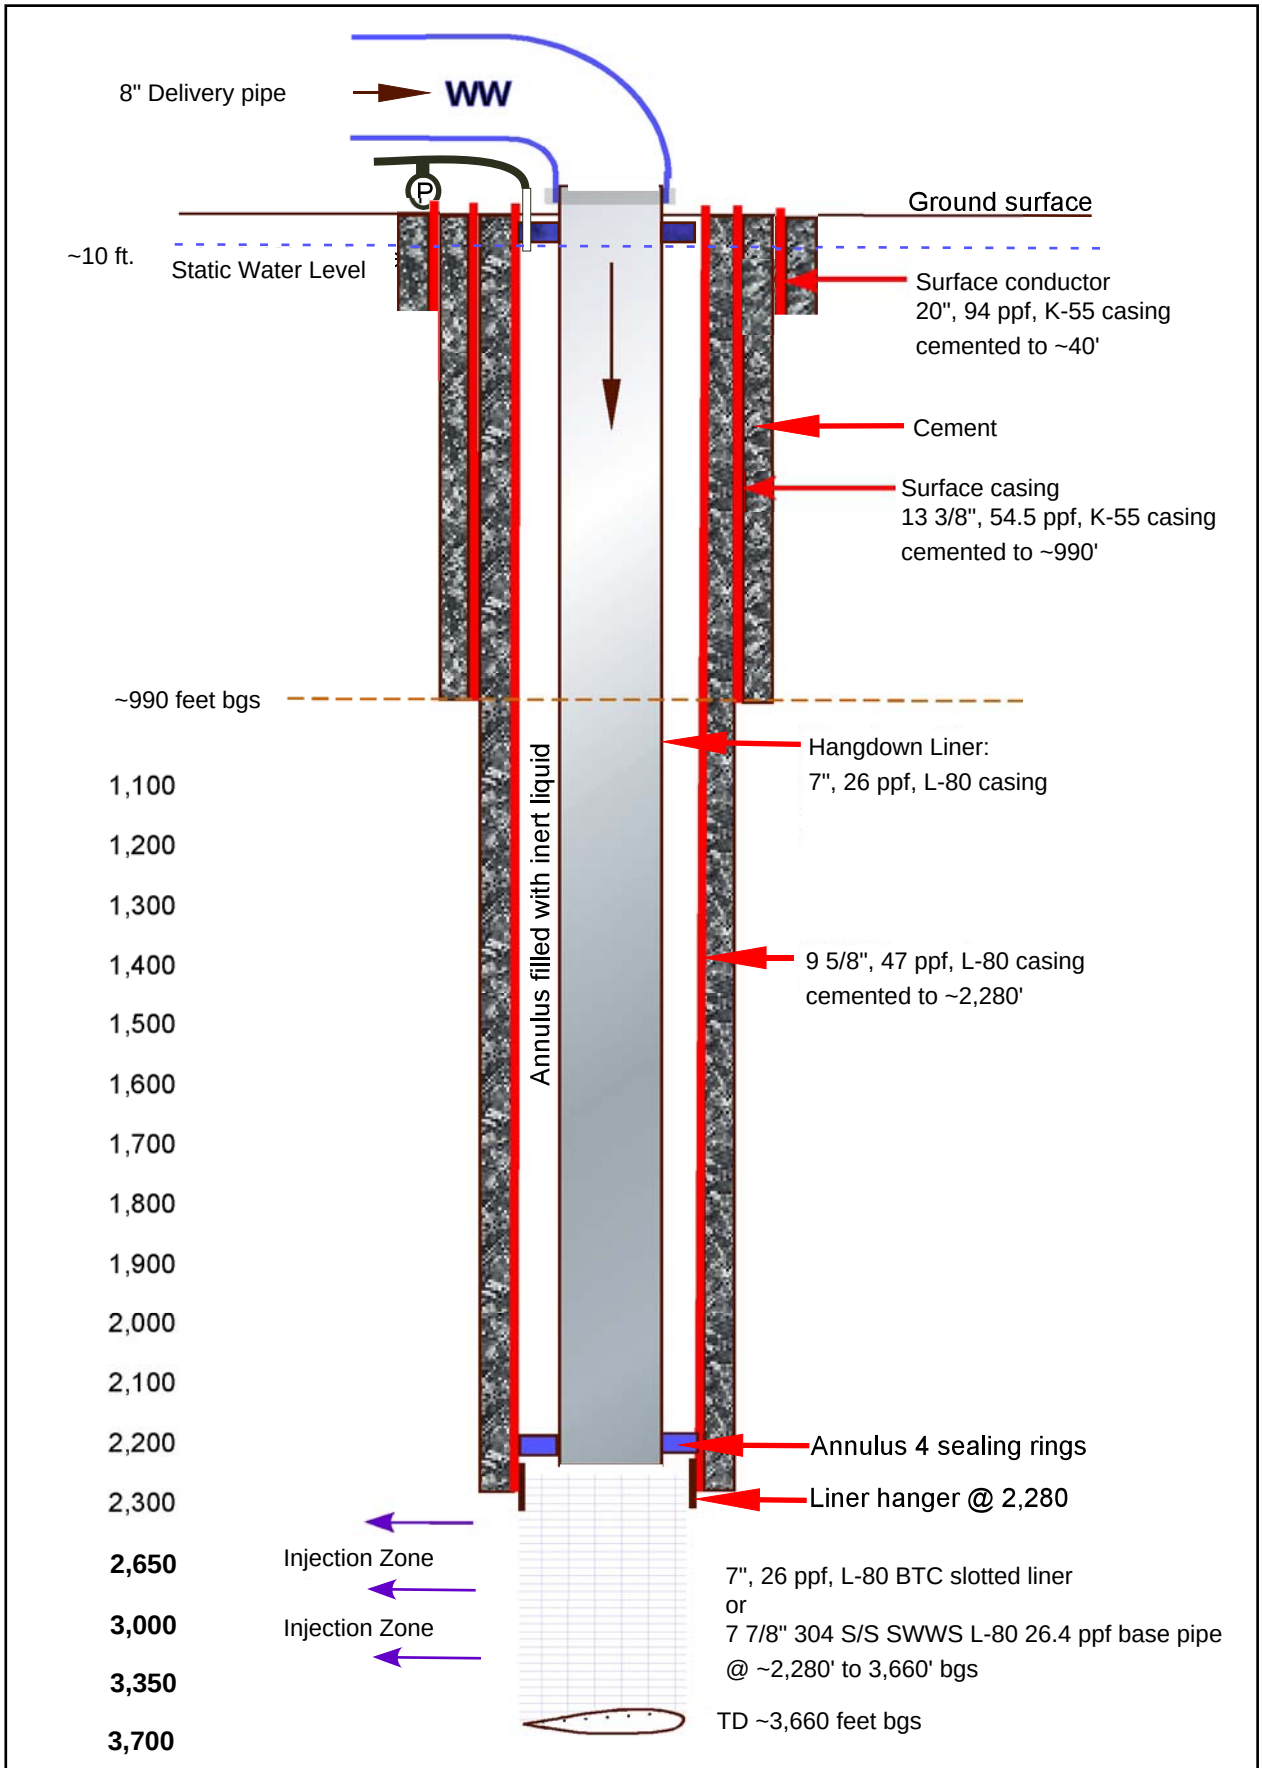

Revision: 1
Date: 08/14/2009

Proposed Injection Well Schematic

El Centro Generating Station
Imperial Irrigation District

Figure M2