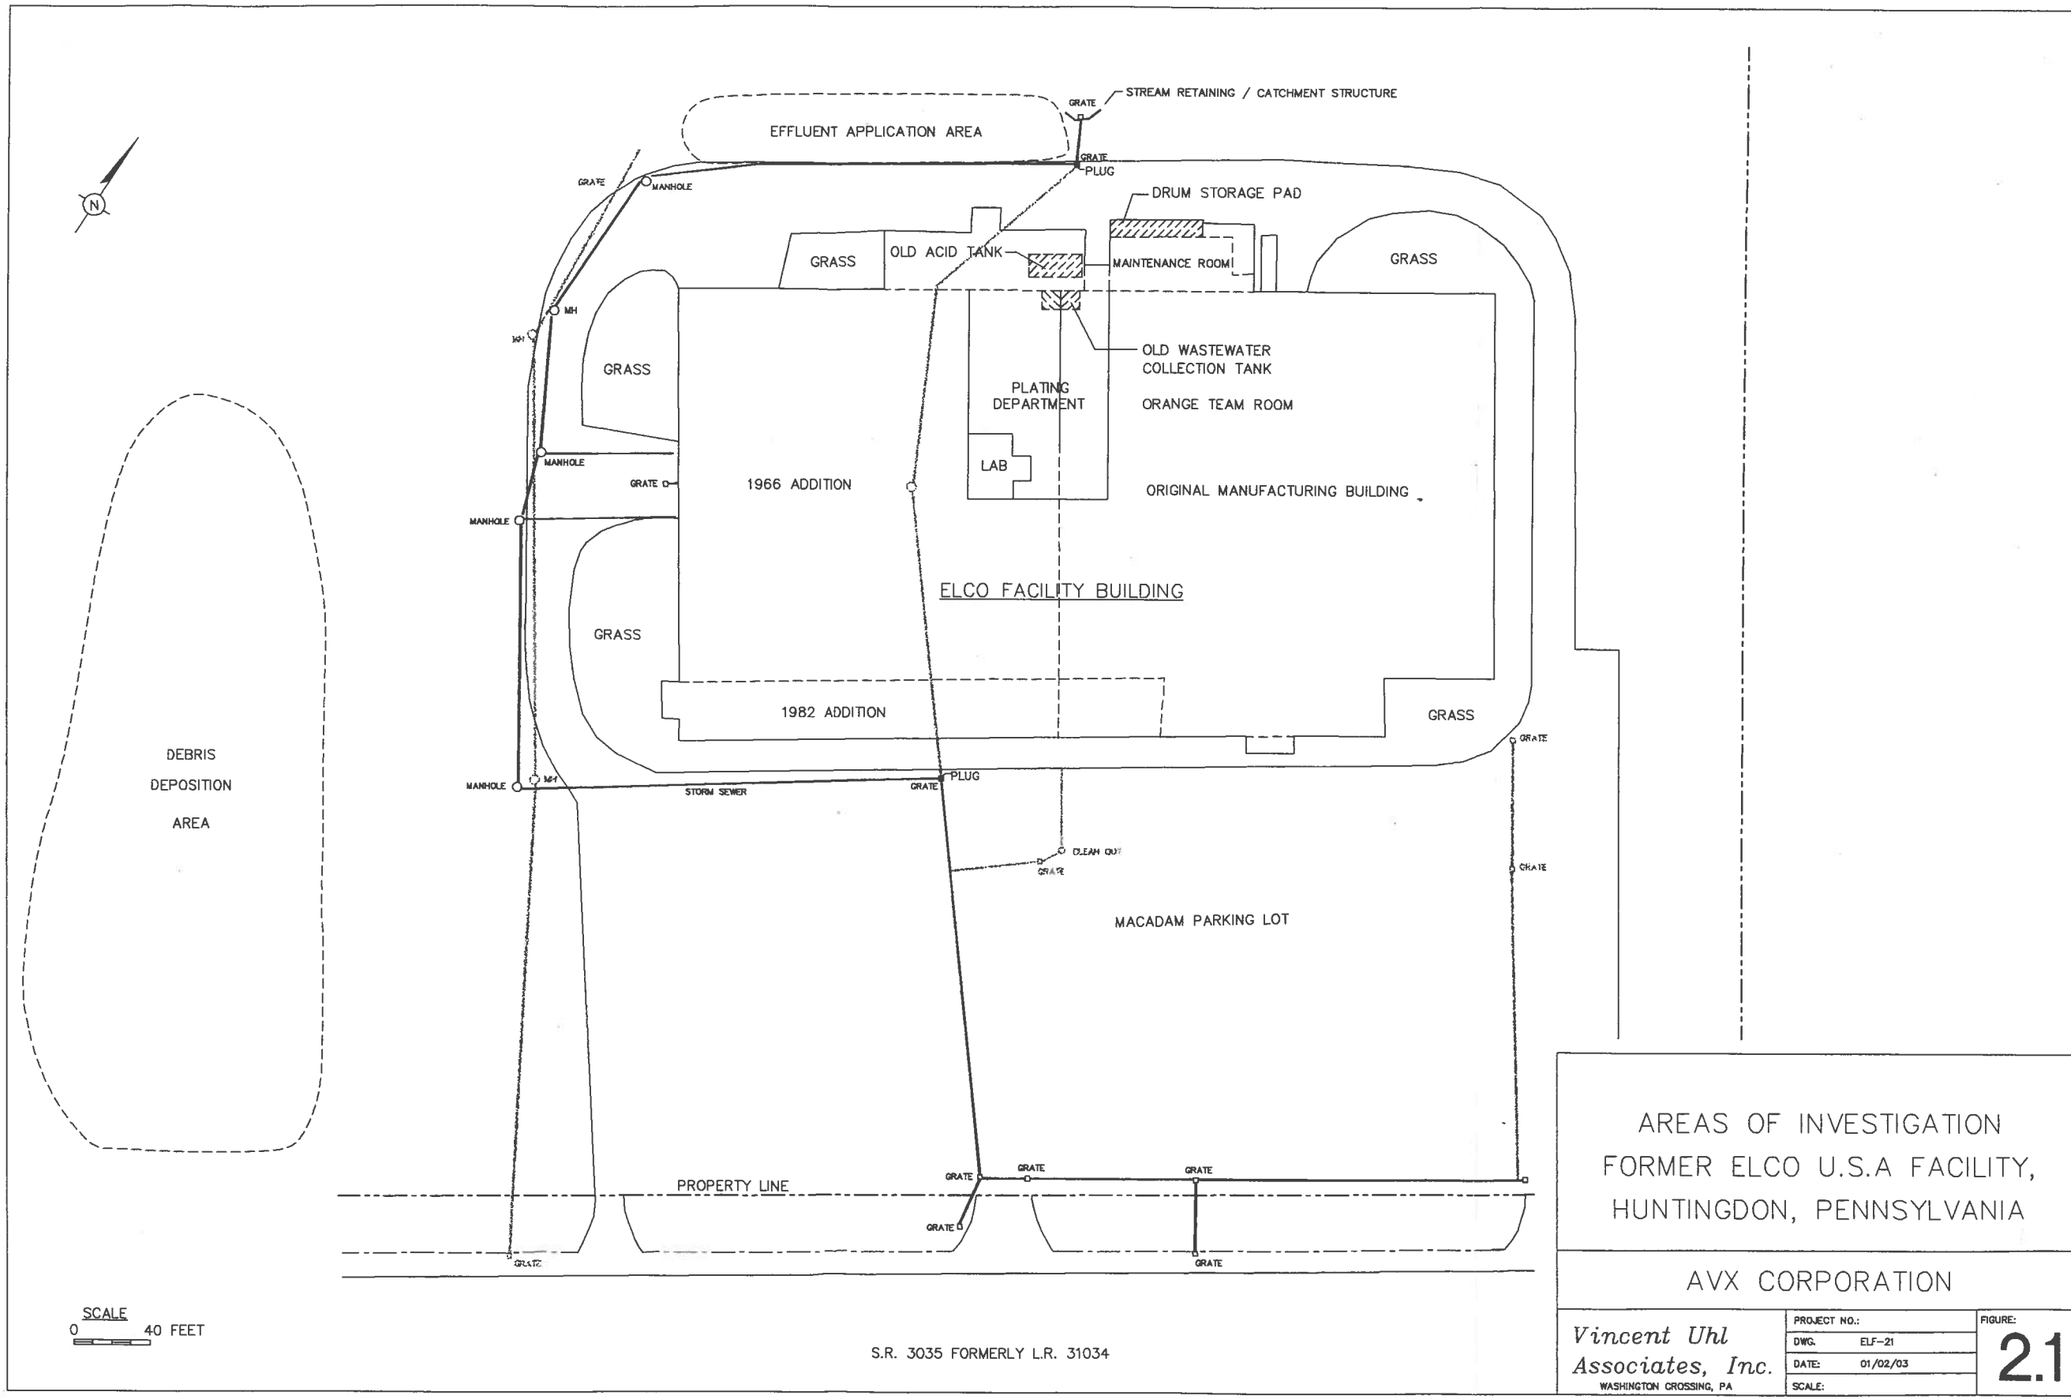


AREAS OF INVESTIGATION
FORMER ELCO U.S.A FACILITY,
HUNTINGDON, PENNSYLVANIA

AVX CORPORATION

| | | | |
|---|---|---|---|
| *Vincent Uhl Associates, Inc.* WASHINGTON CROSSING, PA | PROJECT NO.: | | FIGURE: 2.1 |
| | DWG. | ELF-21 | |
| | DATE: | 01/02/03 | |
| | SCALE: | | |