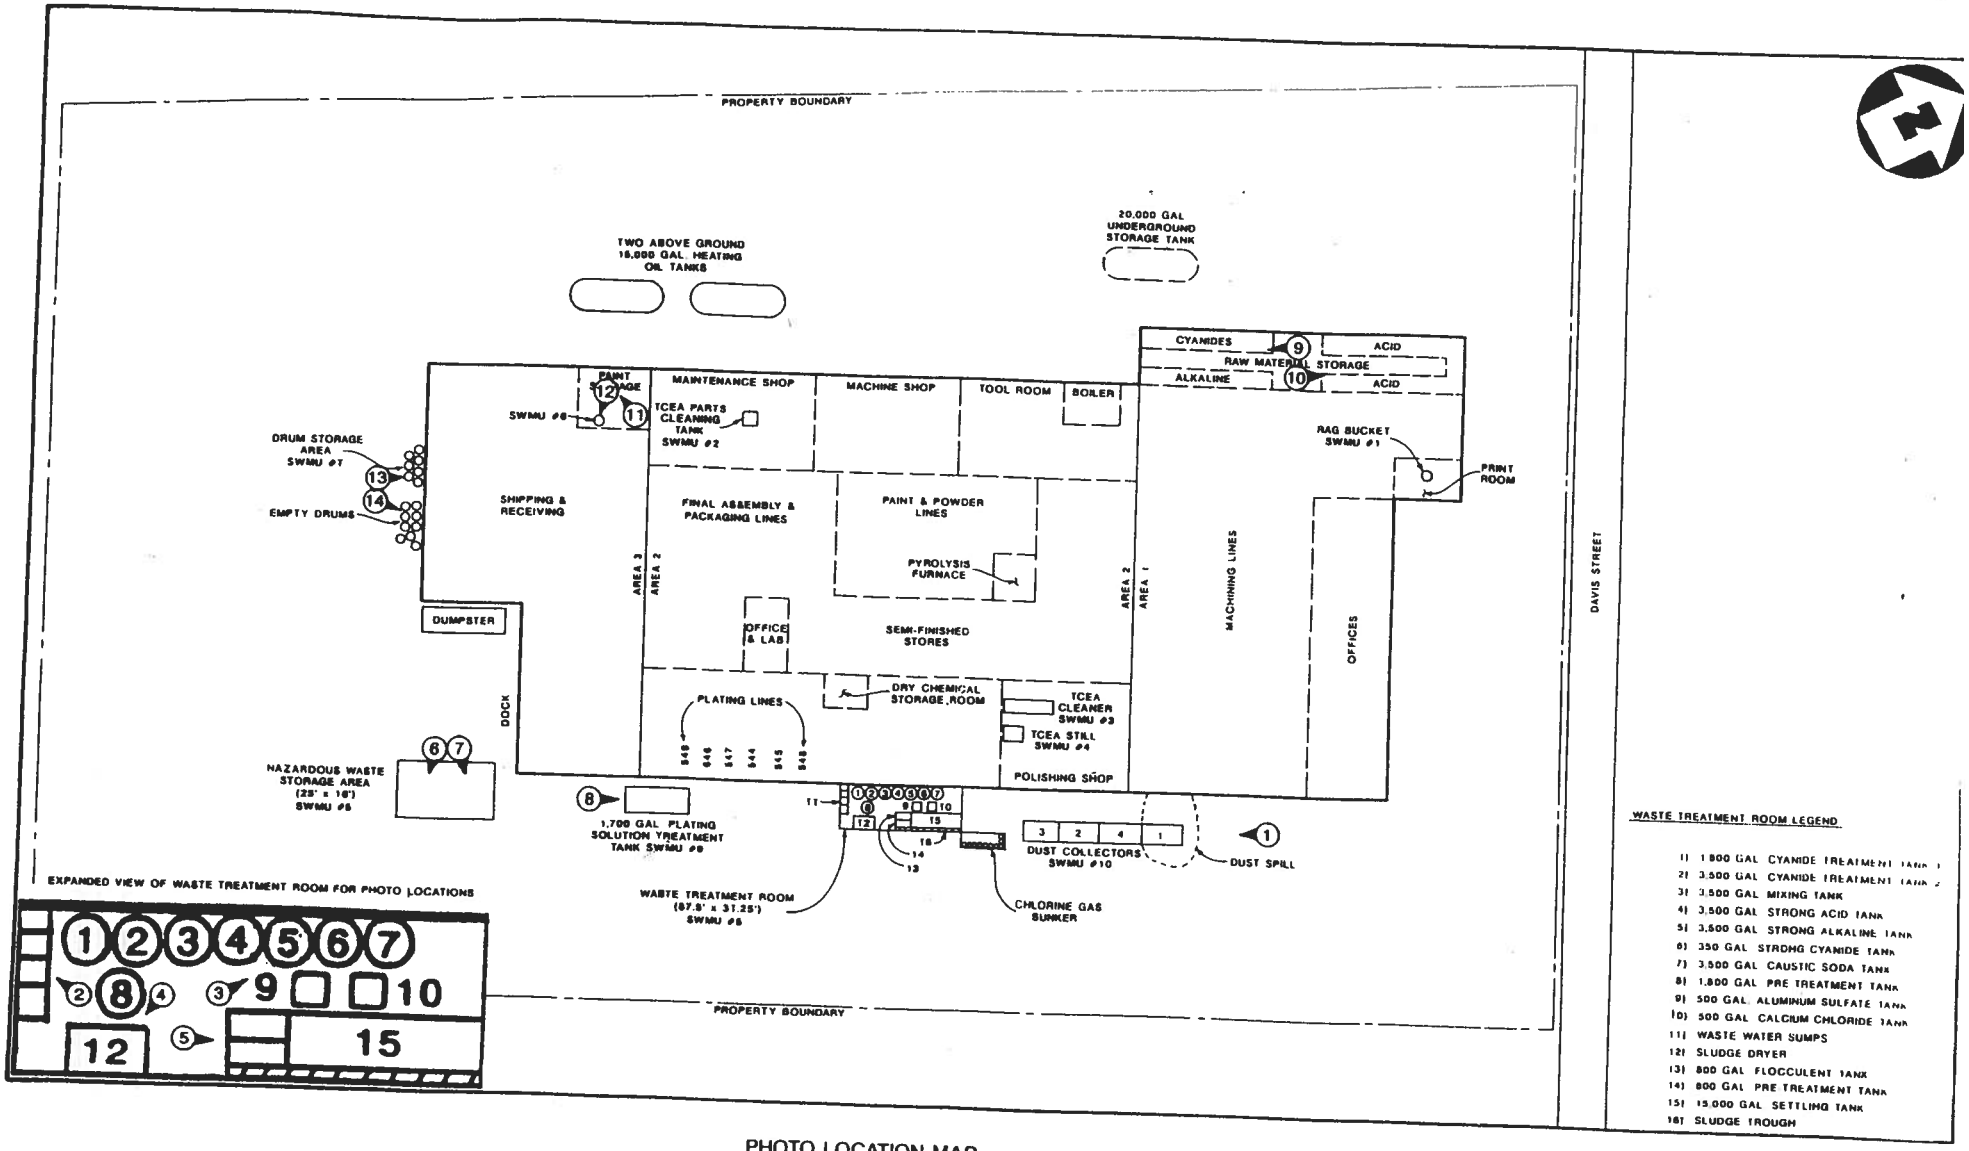

WASTE TREATMENT ROOM LEGEND

1) 1,800 GAL CYANIDE TREATMENT TANK 1
2) 3,500 GAL CYANIDE TREATMENT TANK 2
3) 3,500 GAL MIXING TANK
4) 3,500 GAL STRONG ACID TANK
5) 3,500 GAL STRONG ALKALINE TANK
6) 350 GAL STRONG CYANIDE TANK
7) 3,500 GAL CAUSTIC SODA TANK
8) 1,800 GAL PRE TREATMENT TANK
9) 500 GAL ALUMINUM SULFATE TANK
10) 500 GAL CALCIUM CHLORIDE TANK
11) WASTE WATER SUMPS
12) SLUDGE DRYER
13) 800 GAL FLOCCULENT TANK
14) 800 GAL PRE TREATMENT TANK
15) 15,000 GAL SETTLING TANK
16) SLUDGE TROUGH

PHOTO LOCATION MAP

McKINNEY MANUFACTURING, SCRANTON, PA

(NO SCALE)

FIGURE 5.1

NUS CORPORATION