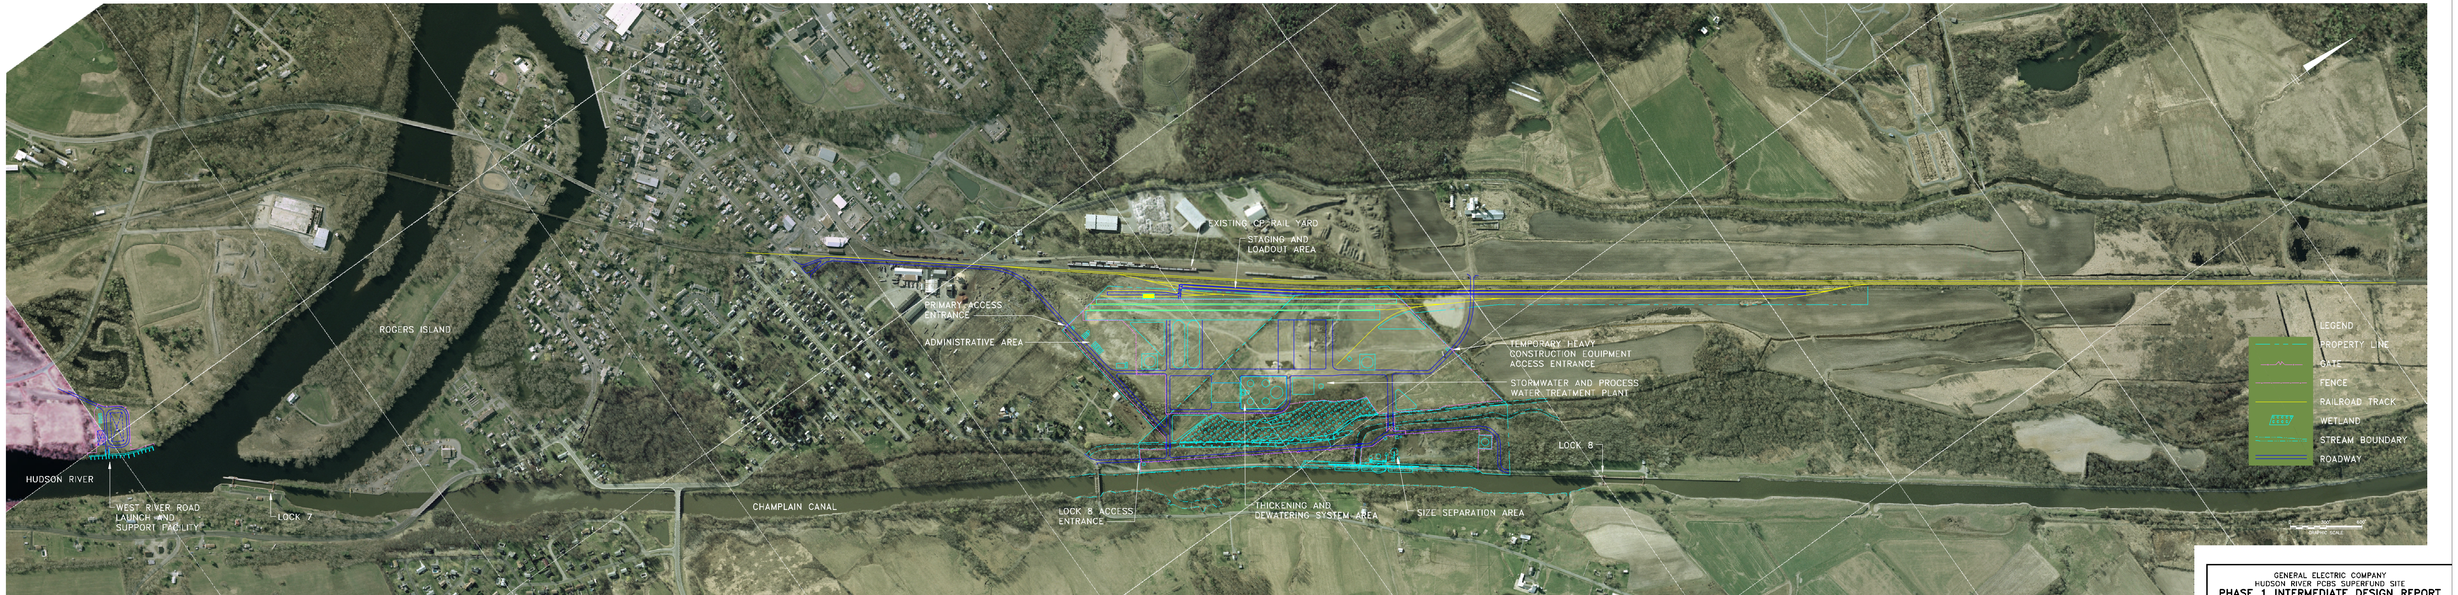

GENERAL ELECTRIC COMPANY
HUDSON RIVER PCBS SUPERFUND SITE
PHASE 1 INTERMEDIATE DESIGN REPORT

SITE PLAN OVERVIEW

BBL
BLASLAND, BOUCK & LEE, INC.
engineers, scientists, economists

FIGURE
3-27

X: HUDSONRIVERDD: XGN-APOS, XGN-PLD1
L: DIFF-WEST
P: PAGESET,PLT-EL
8/18/05 5:19-AM-GHS TJR EJP
N:/2043740S/REPORTS/2043780S2.DWG