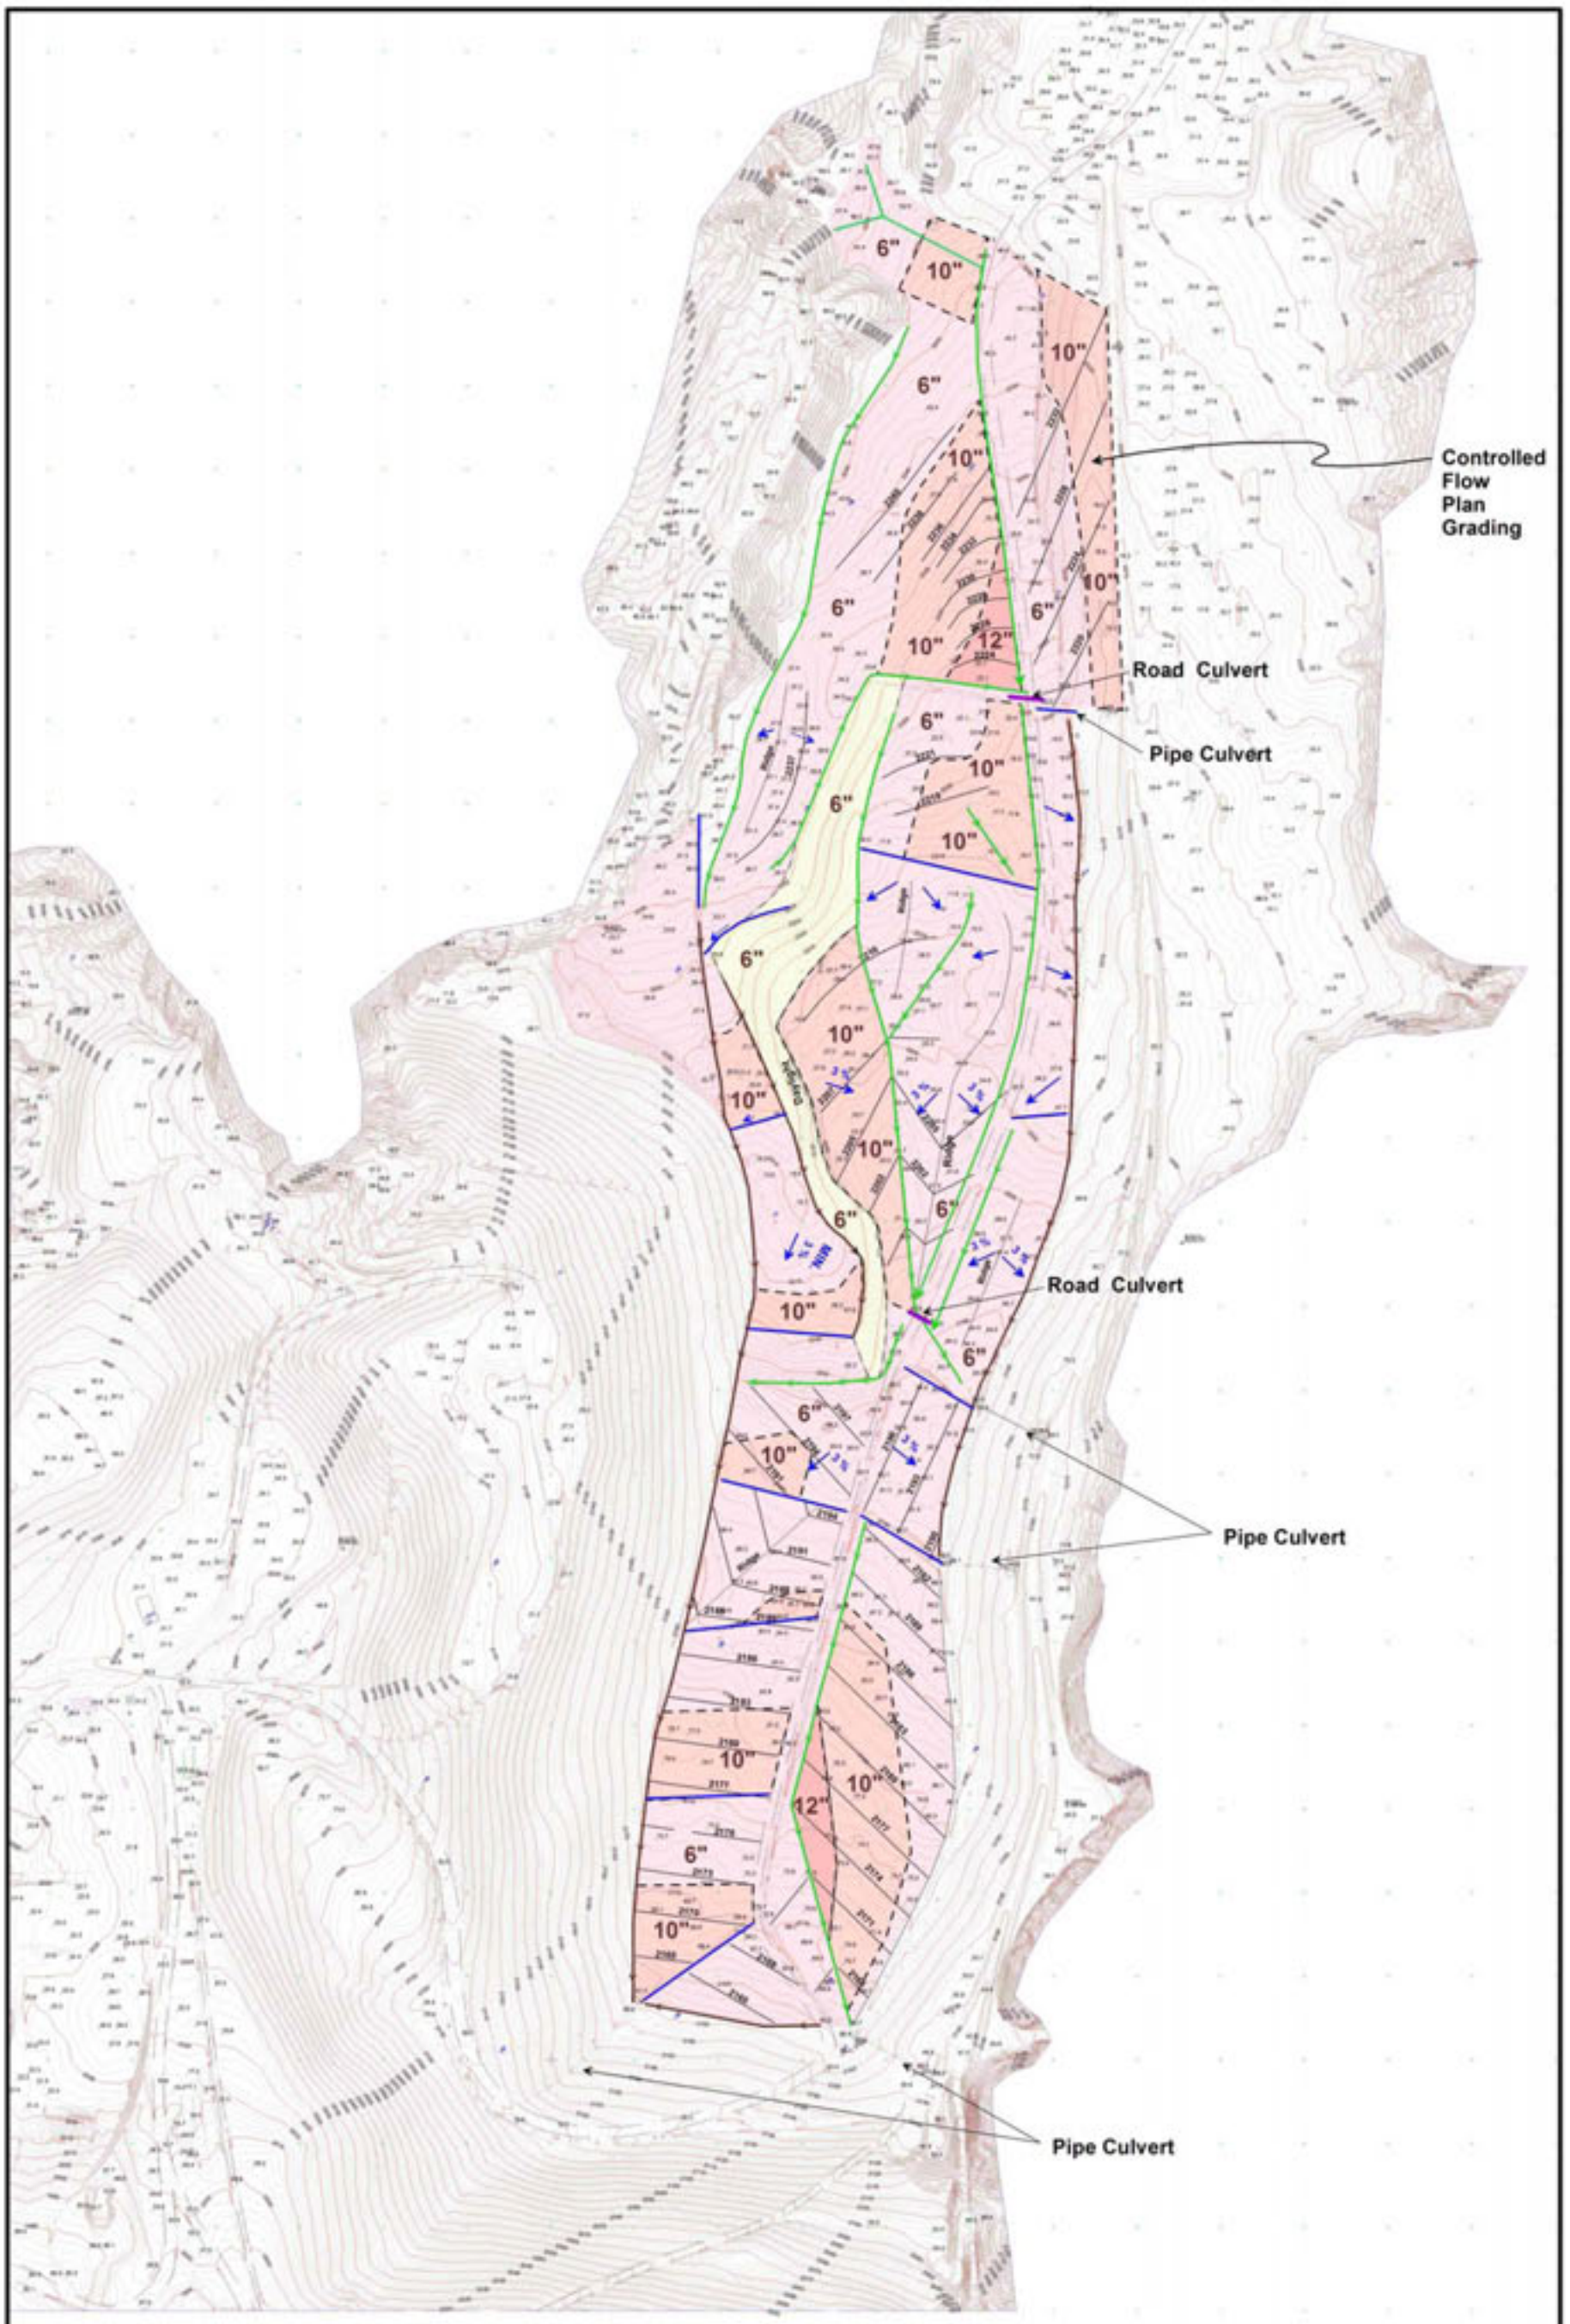

Background Topo Based on:

KENNEY AERIAL

Flight Date: June 25, 2007

KAM #: 070536-N - SUNRISE LANDFILL

Check Plot 1"= 350'

Client: Republic Services

Legend

- Diversion Berm
- Perimeter Berm
- Lined Swale

6 8 10 12 14 16 Greater than 10% Slope

6 10 12 Less than 10% Slope

N

Approximate Scale (feet)

0 200 400 600 800 1000

SUNRISE MOUNTAIN LANDFILL

(Attachment 6)
Top Deck Regrading

March 21, 2008

Exponent