PCB Concentration Distribution in Soil
(1-2 feet below ground surface)
(June to November 1999)

Click Here to Return to Previous Page

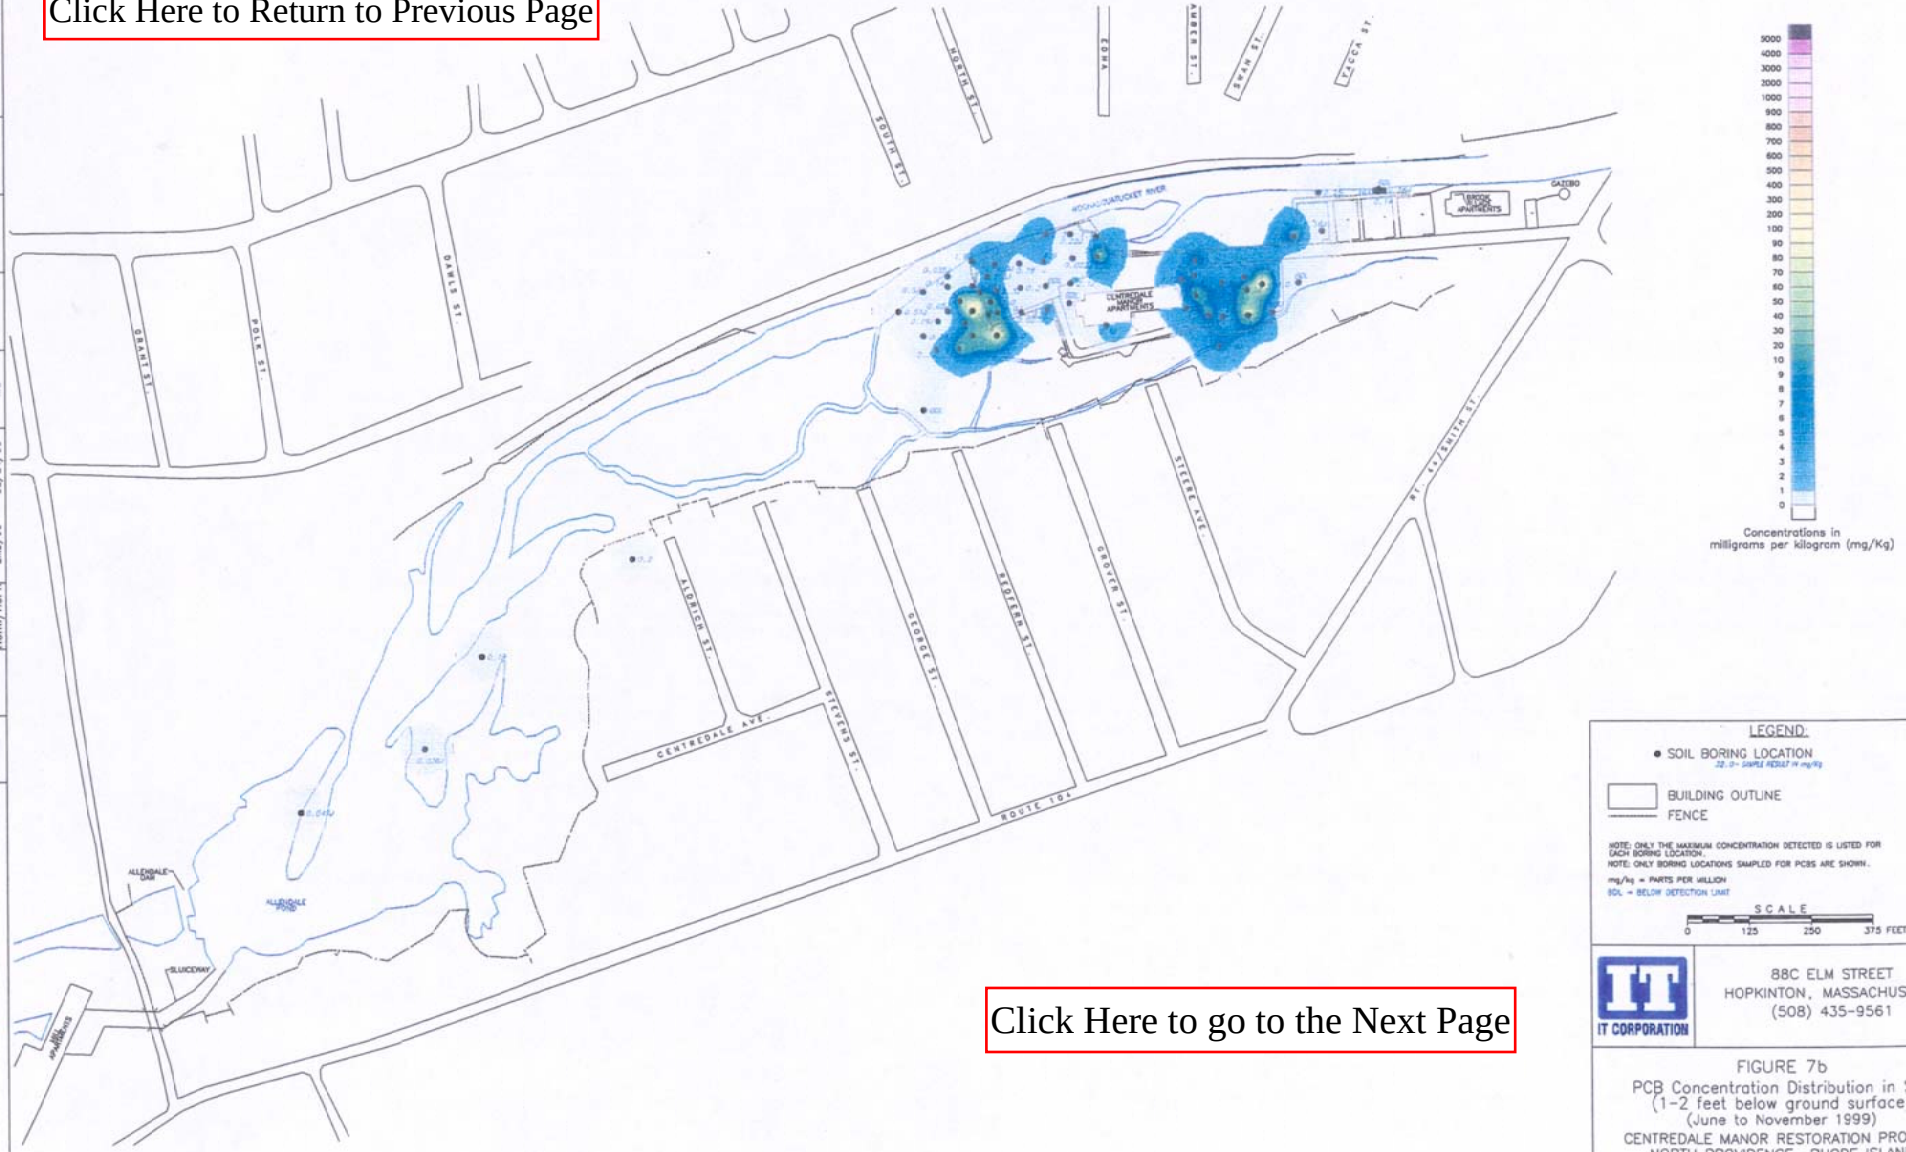

Click Here to go to the Next Page

IT CORPORATION

88C ELM STREET
HOPKINTON, MASSACHUSETTS
(508) 435-9561

FIGURE 7b
PCB Concentration Distribution in Soil
(1-2 feet below ground surface)
(June to November 1999)
CENTREDALE MANOR RESTORATION PROJECT
NORTH PROVIDENCE, RHODE ISLAND

IMAGE	X-REF	OFFICE	DRAWN BY	CHECKED BY	APPROVED BY	DRAWING NUMBER
---	---	NORW/HOPK	EMO/JC 03/24/00	MO	--- ---	PCB_GEOSb.dwg