Total VOC Results
(June to November 1999)

Click Here to Return to Previous Page

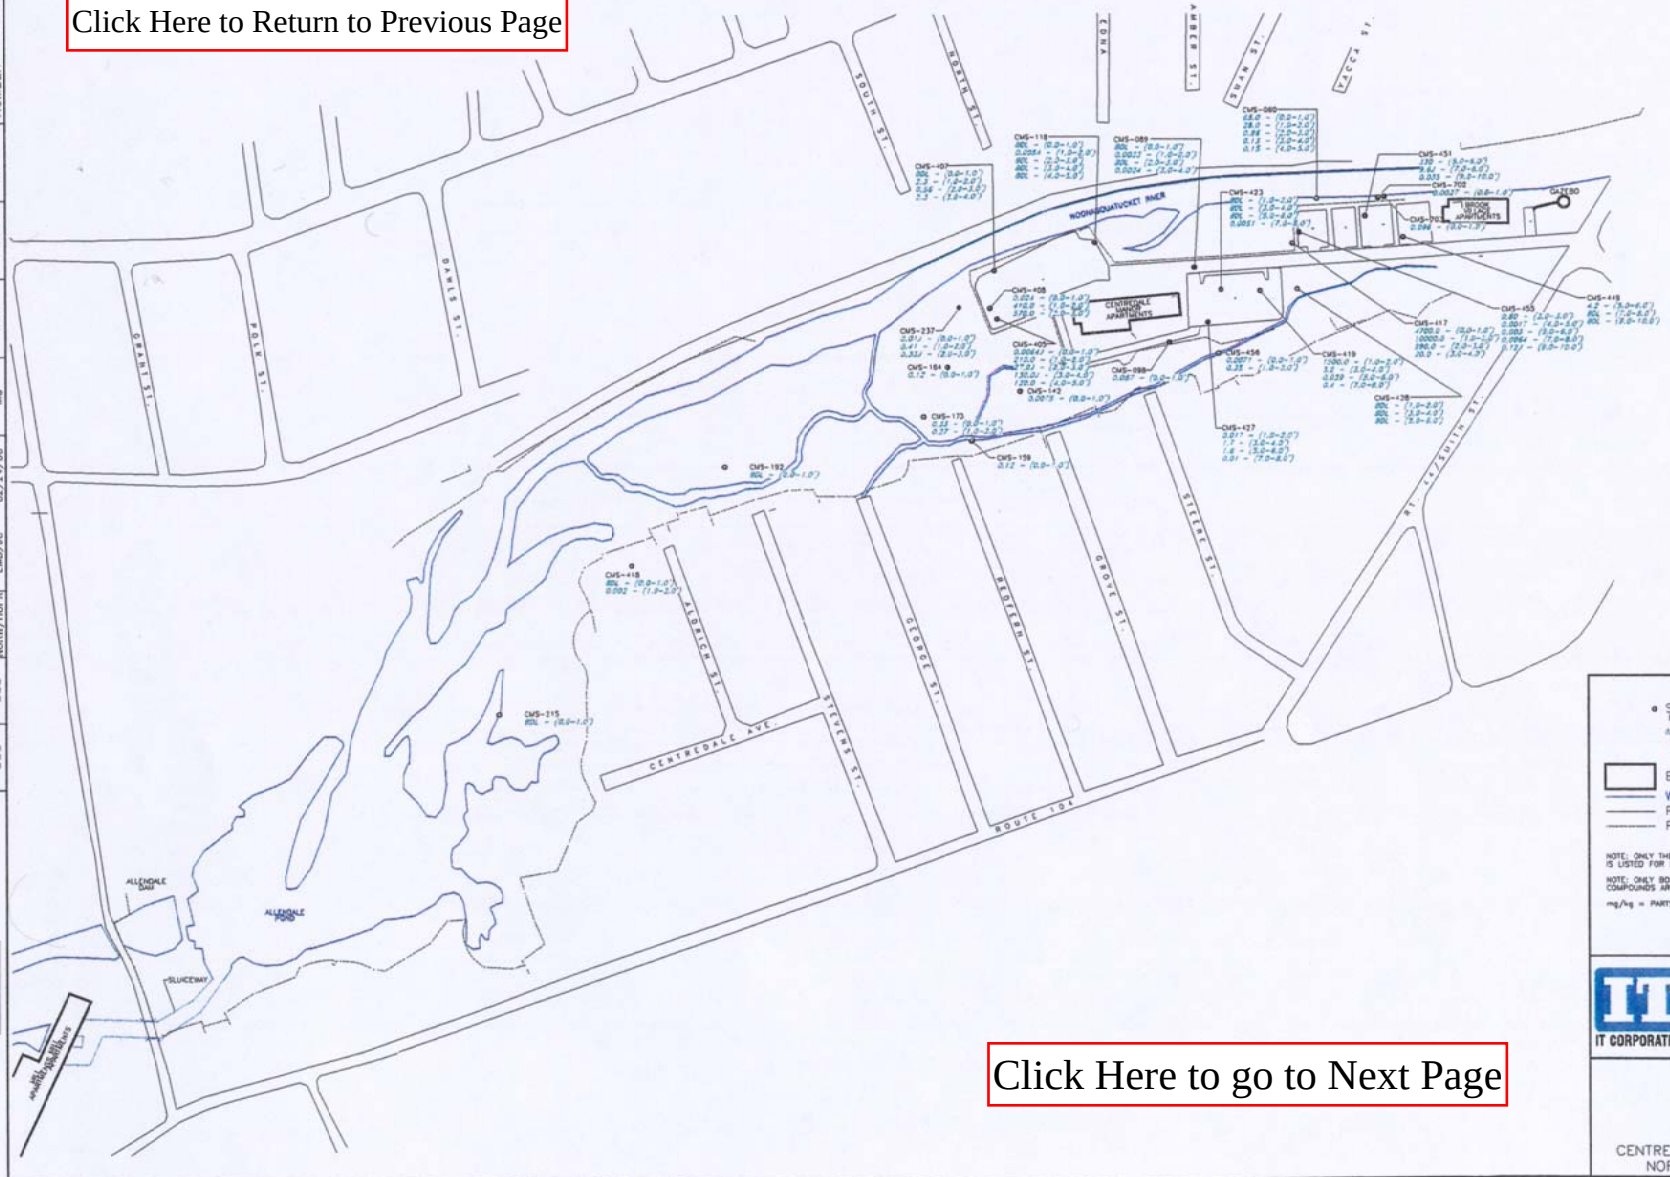

LEGEND:

- SOIL BORING LOCATION
  EX.: CWS-118 - SOIL BORING IDENTIFICATION
  BDL - (0.0-1.0) - SAMPLE RESULT AND COMPOUND IN mg/kg - SAMPLE DEPTH RANGE
  0.0054 - (1.0-2.0) - SAMPLE RESULT AND COMPOUND IN mg/kg - SAMPLE DEPTH RANGE
  BDL - (2.0-3.0) - SAMPLE RESULT AND COMPOUND IN mg/kg - SAMPLE DEPTH RANGE
  BDL - (3.0-4.0) - SAMPLE RESULT AND COMPOUND IN mg/kg - SAMPLE DEPTH RANGE
  BDL - (4.0-5.0) - SAMPLE RESULT AND COMPOUND IN mg/kg - SAMPLE DEPTH RANGE
- BUILDING OUTLINE
- WATERWAY OR POND
- ROADWAY EDGE
- FENCE

NOTE: ONLY THE MAXIMUM CONCENTRATION FOR EACH COMPOUND EXCEEDANCE IS LISTED FOR EACH BORING LOCATION.

NOTE: ONLY BORING LOCATIONS SAMPLED FOR VOLATILE ORGANIC COMPOUNDS ARE SHOWN.

mg/kg = PARTS PER MILLION

SCALE
0 125 250 375 FEET

IT CORPORATION

88C ELM STREET
HOPKINTON, MASSACHUSETTS
(508) 435-9561

FIGURE 5
Total VOC Results
(June to November 1999)

CENTREDALE MANOR RESTORATION PROJECT
NORTH PROVIDENCE, RHODE ISLAND

Click Here to go to Next Page

IMAGE	X-REF	OFFICE	DRAWN BY	CHECKED BY	APPROVED BY	DRAWING NUMBER
---	---	NORW/HOPK	EMD/JC 02/24/00	MO	---	TVOC_RI2.dwg