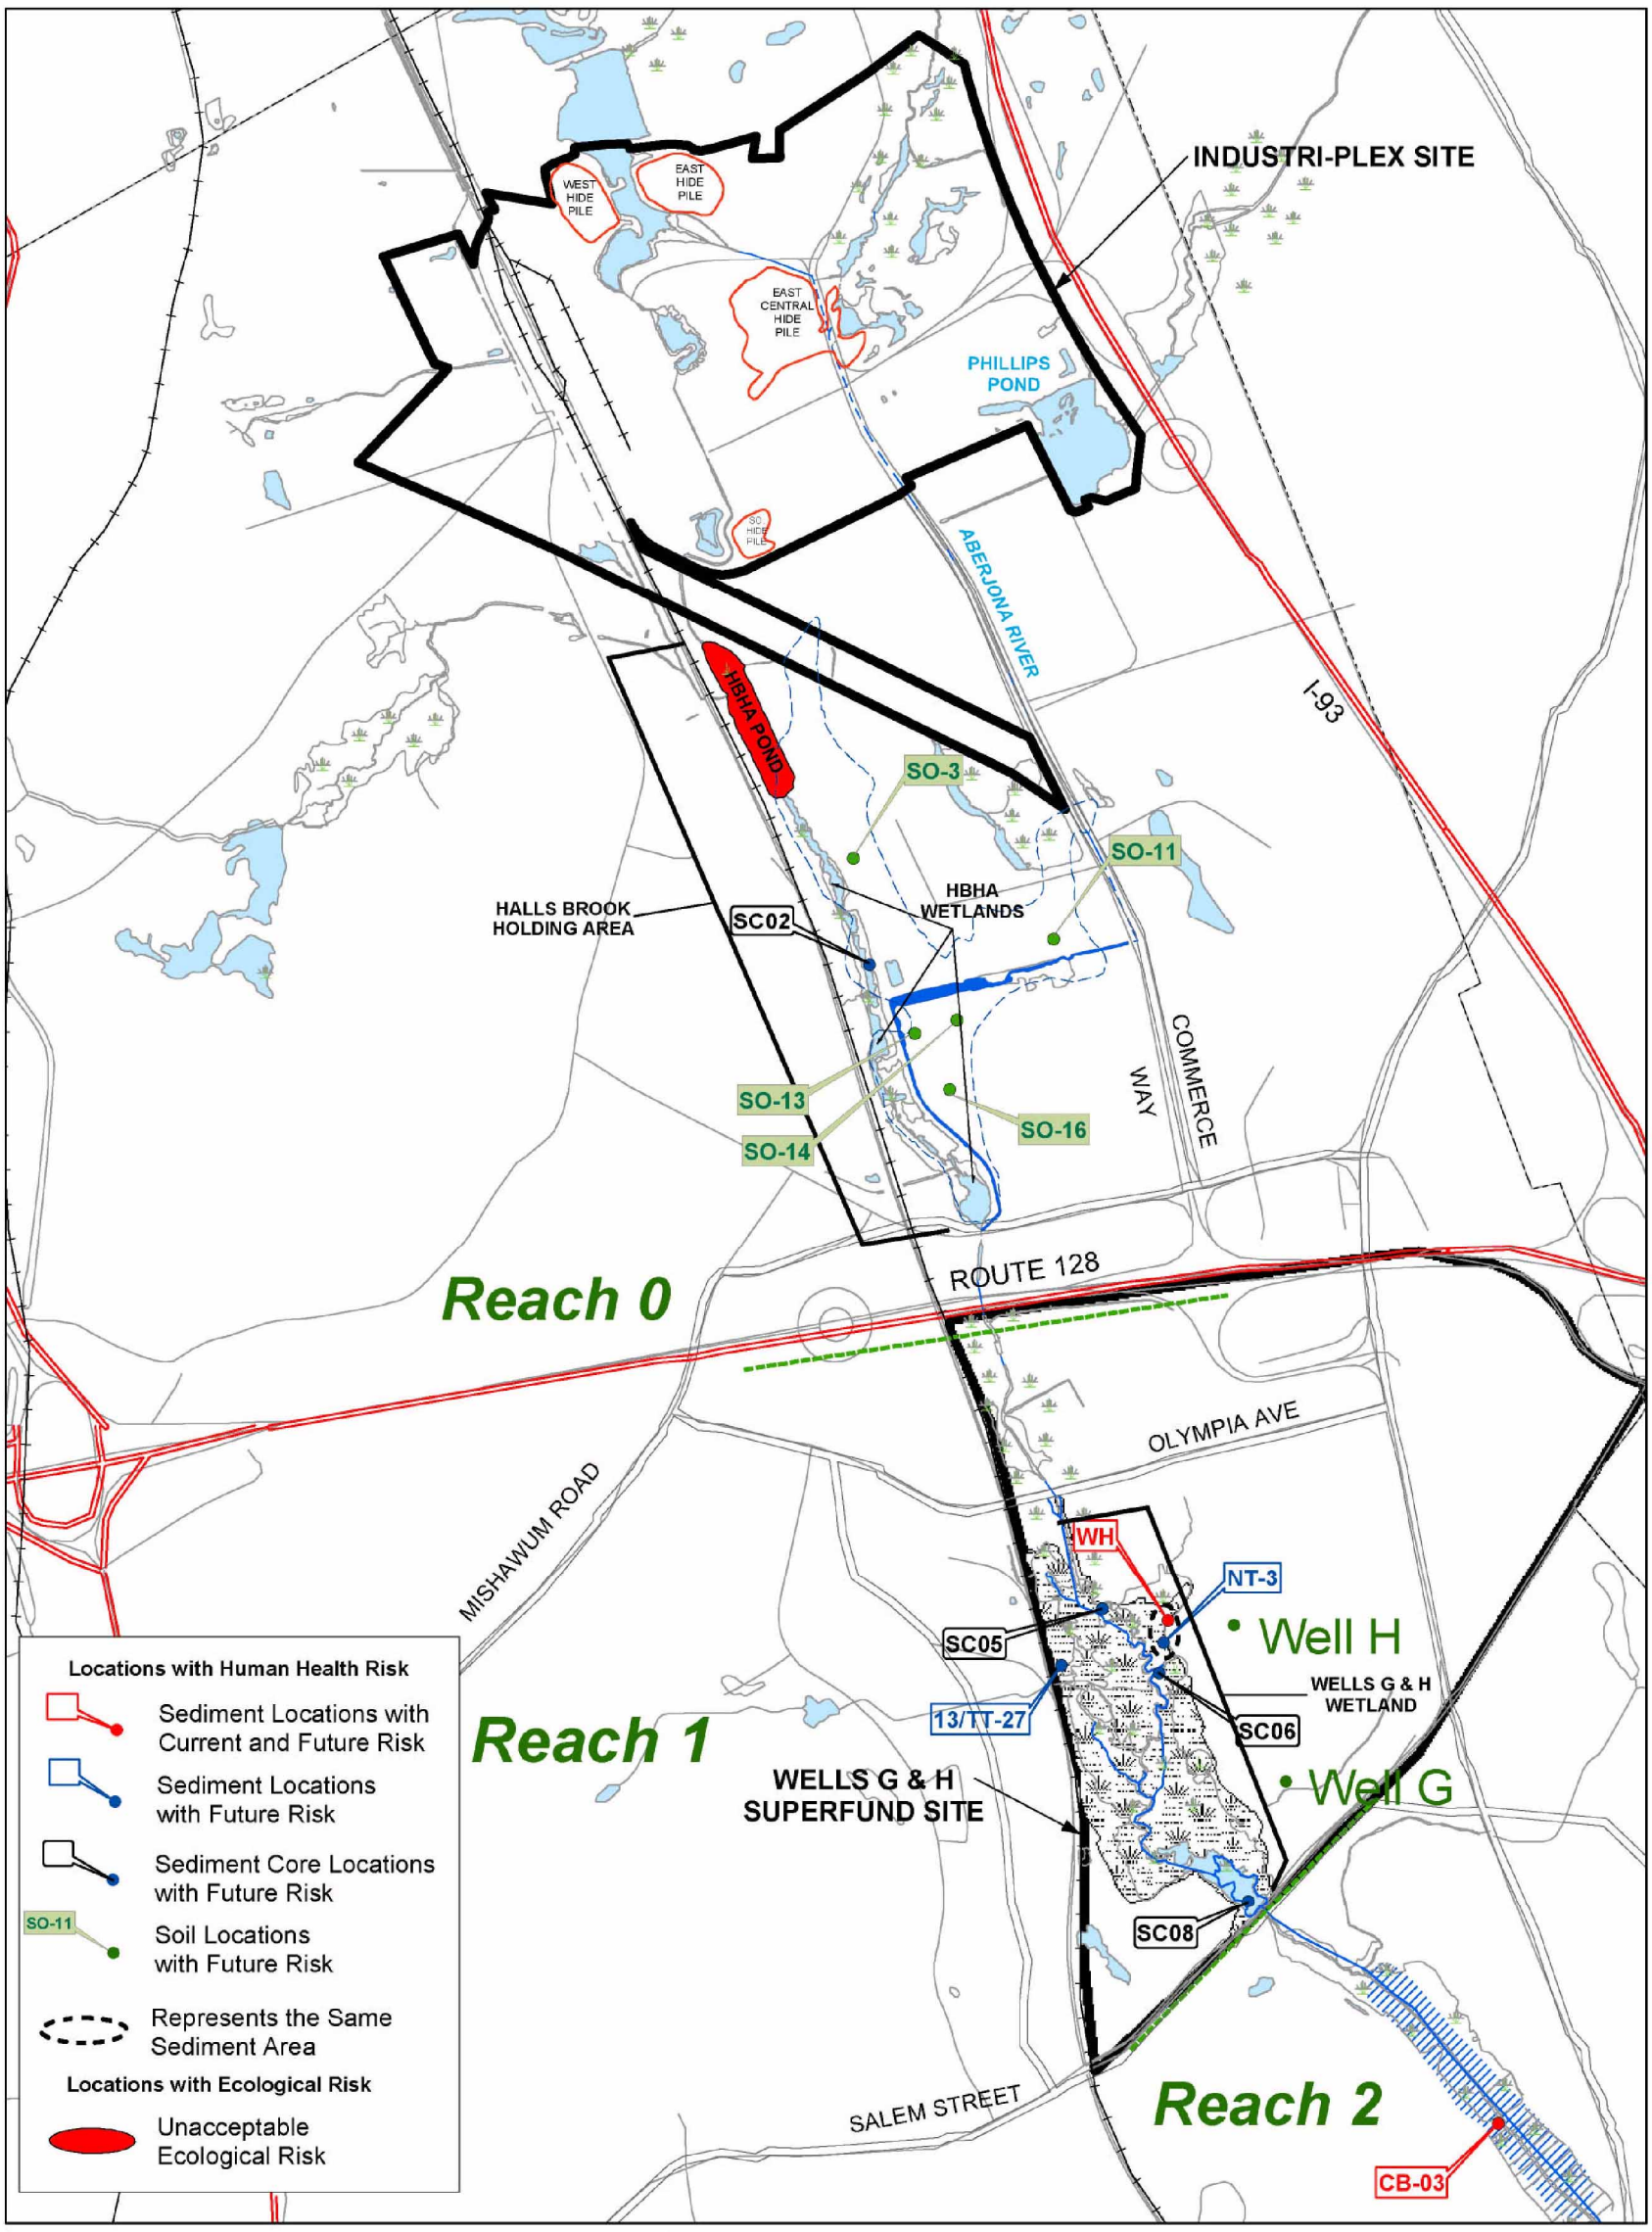

NOTE:

1. PLAN AREA AND LEGEND FROM A PLAN BY METCALF & EDDY ENTITLED: "FIGURE ES-4, SEDIMENT AND SOIL LOCATIONS WITH HUMAN HEALTH RISK AND ECOLOGICAL RISK AREAS", NOT DATED.
2. PLAN NOT TO BE USED FOR DESIGN.
3. ALL LOCATIONS TO BE CONSIDERED APPROXIMATE.

SEDIMENT & SOIL LOCATIONS WITH HUMAN HEALTH RISK & ECOLOGICAL RISK AREAS

FIGURE ES-4

MSGRP FEASIBILITY STUDY REPORT

INDUSTRI-PLEX SITE, WOBURN, MASSACHUSETTS

DRAWN BY:	D.W. M. & R.G.D.	REV.:	0
CHECKED BY:	G. BULLARD	DATE:	JUNE 22, 2005
SCALE:	NONE	FILE NO.:	DWG\4123\1010\FIG_ES-4.DWG

TETRA TECH NUS, INC.
55 Jonspin Road Wilmington, MA 01887
(978)658-7899

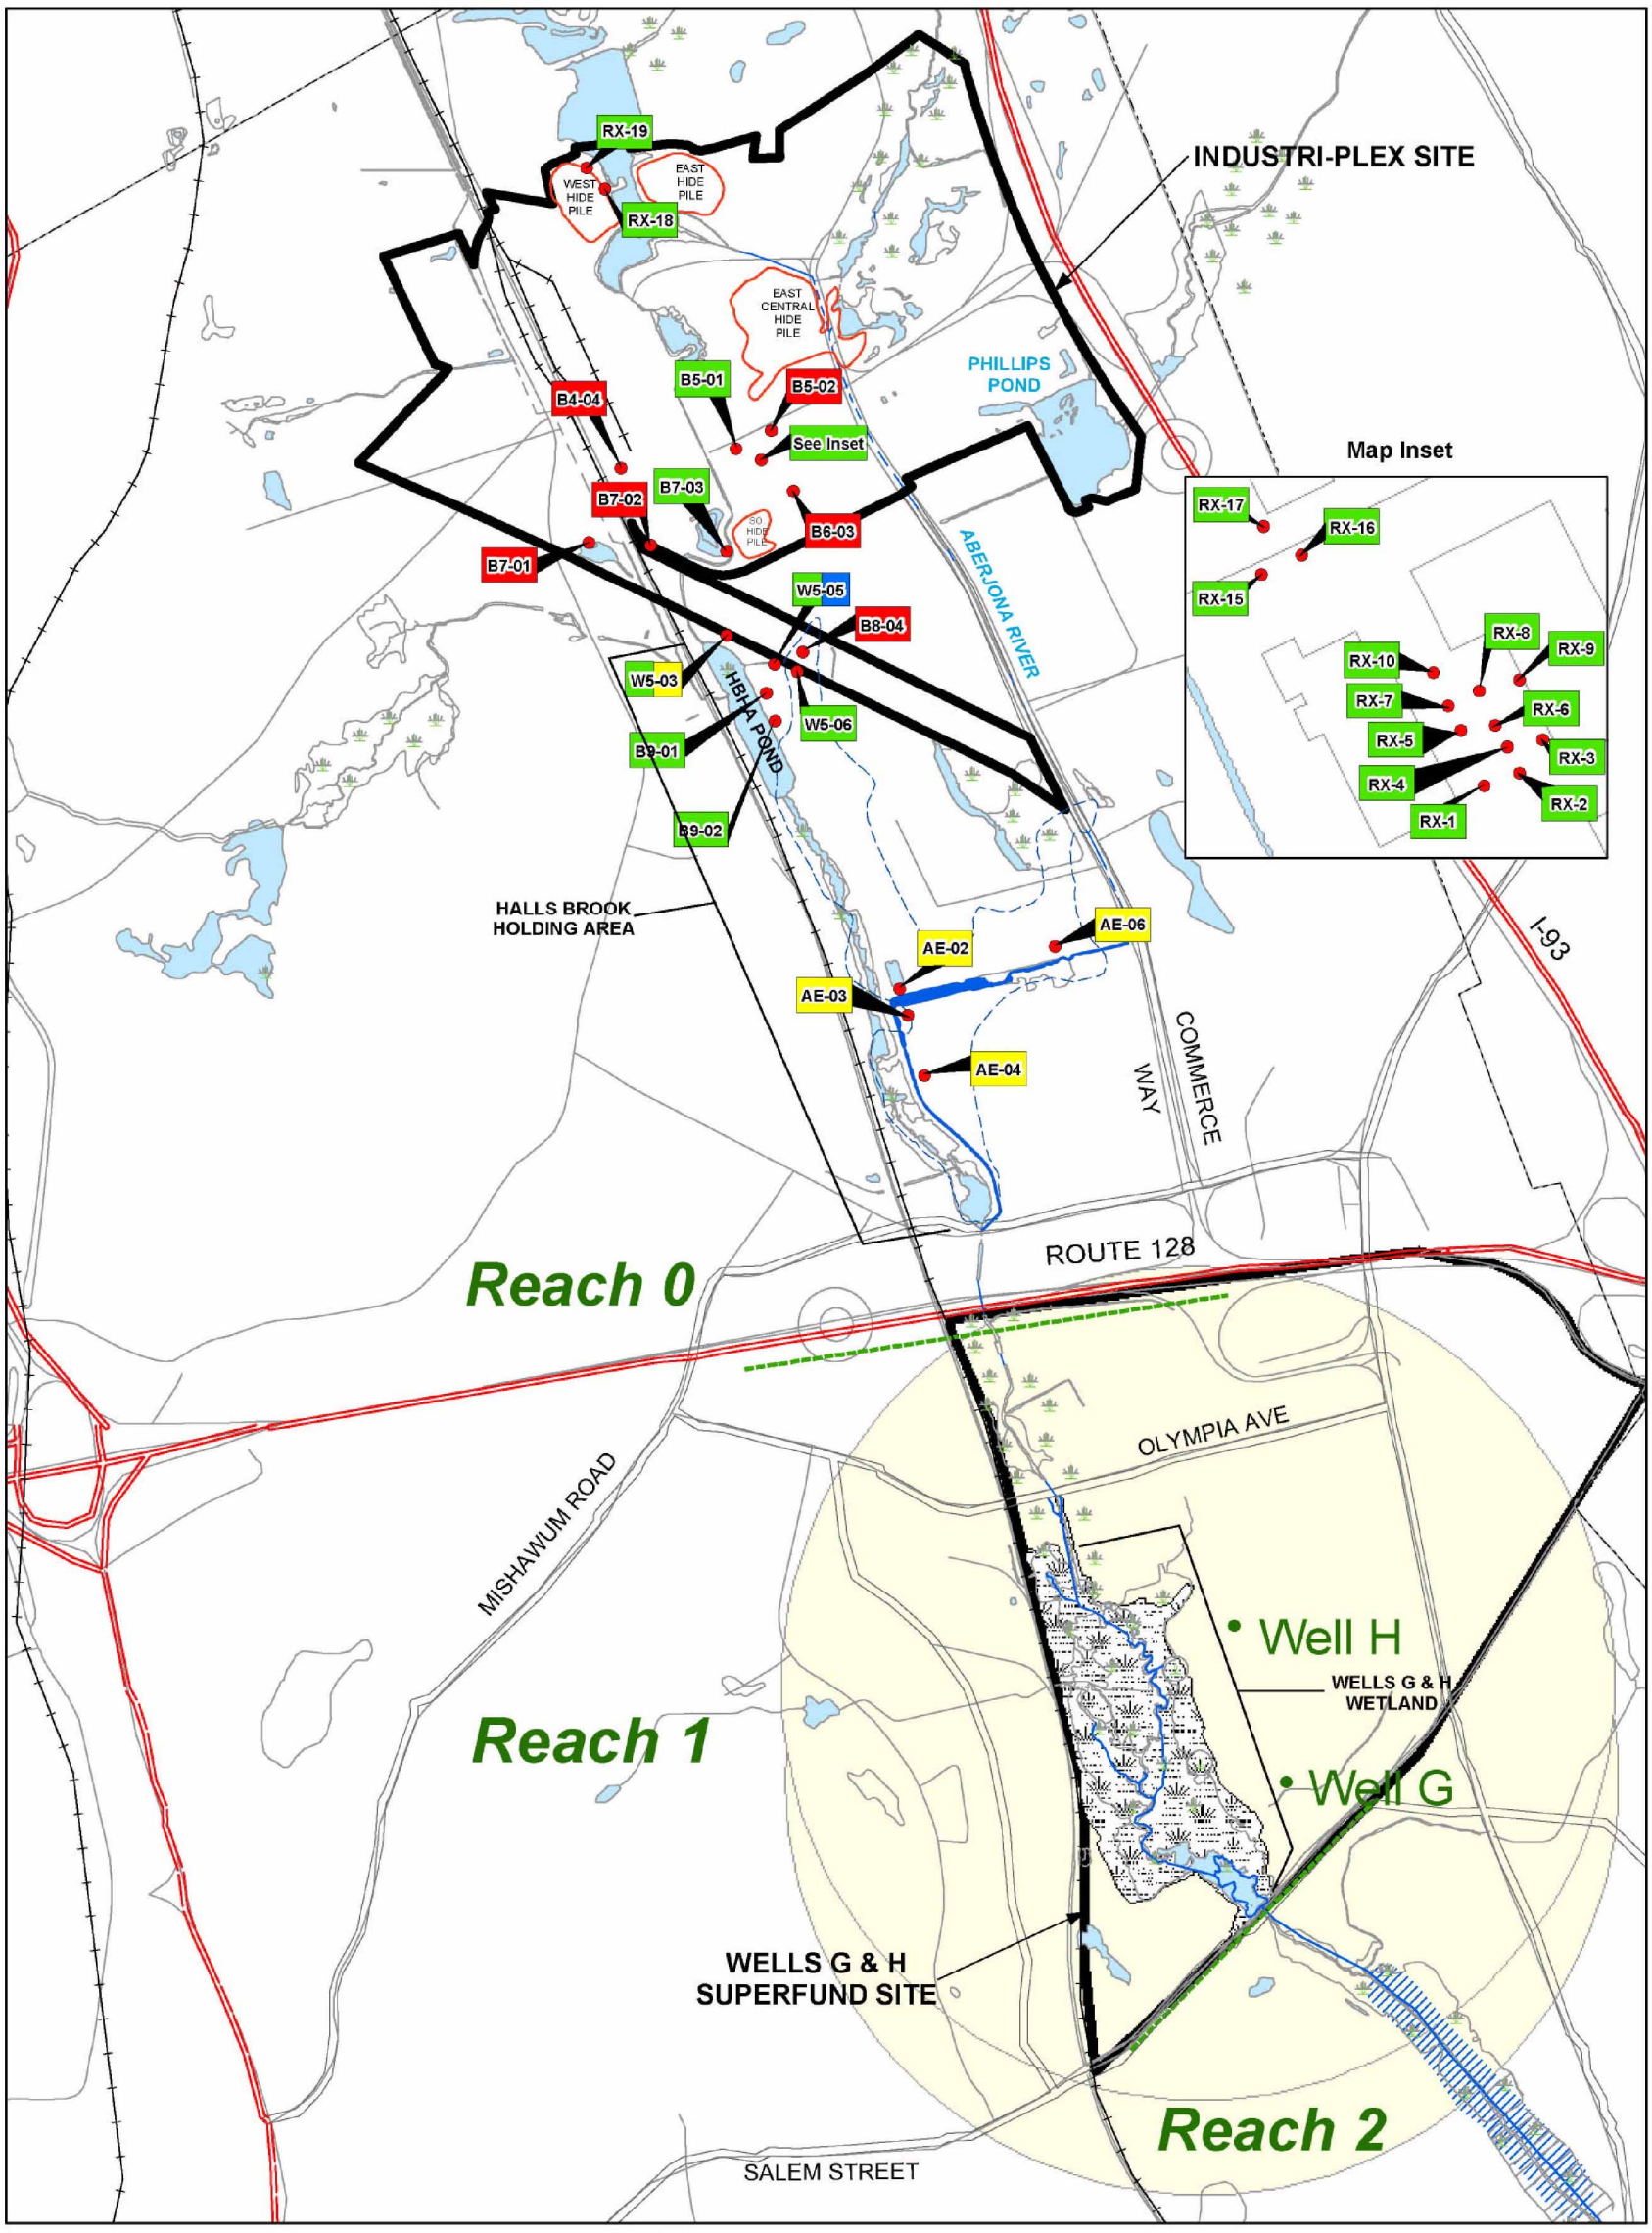

LEGEND

- Monitoring Well
- Rail Lines
- Aberjona River
- Study Area Reach
- Bodies of Water
- Superfund Site Boundary
- Former Mishawum Lakebed
- Wetlands
- B6-03 Arsenic
- Former Cranberry Bog
- W5-03 Trichloroethene
- Interim Wellhead Protection Area
- W5-05 Benzene
- W5-05 Napthalane

NOTE:

1. PLAN AREA AND LEGEND FROM A PLAN BY METCALF & EDDY ENTITLED: "FIGURE ES-5, MONITORING WELLS WITH FUTURE HUMAN HEALTH RISK", NOT DATED.
2. PLAN NOT TO BE USED FOR DESIGN.
3. ALL LOCATIONS TO BE CONSIDERED APPROXIMATE.

MONITORING WELLS WITH FUTURE HUMAN HEALTH RISK

MSGRP FEASIBILITY STUDY REPORT

INDUSTRI-PLEX SITE, WOBURN, MASSACHUSETTS

FIGURE ES-5

DRAWN BY:	D.W. M. & R.G.D.	REV.:	0
CHECKED BY:	G. BULLARD	DATE:	JUNE 22, 2005
SCALE:	NONE	FILE NO.:	DWG\4123\1010\FIG_ES-5.DWG

TETRA TECH NUS, INC.

55 Jonspin Road Wilmington, MA 01887
(978)658-7899