RETURN TO SER AR INDEX

EXISTING

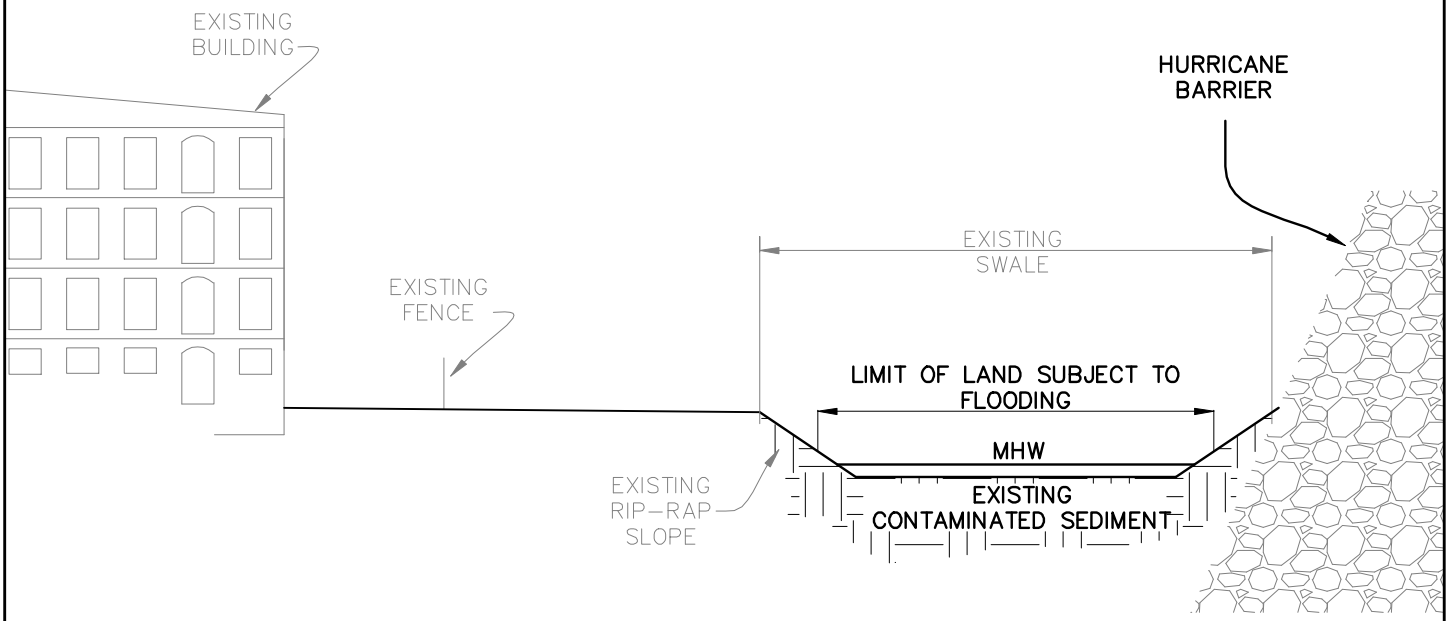

PROPOSED

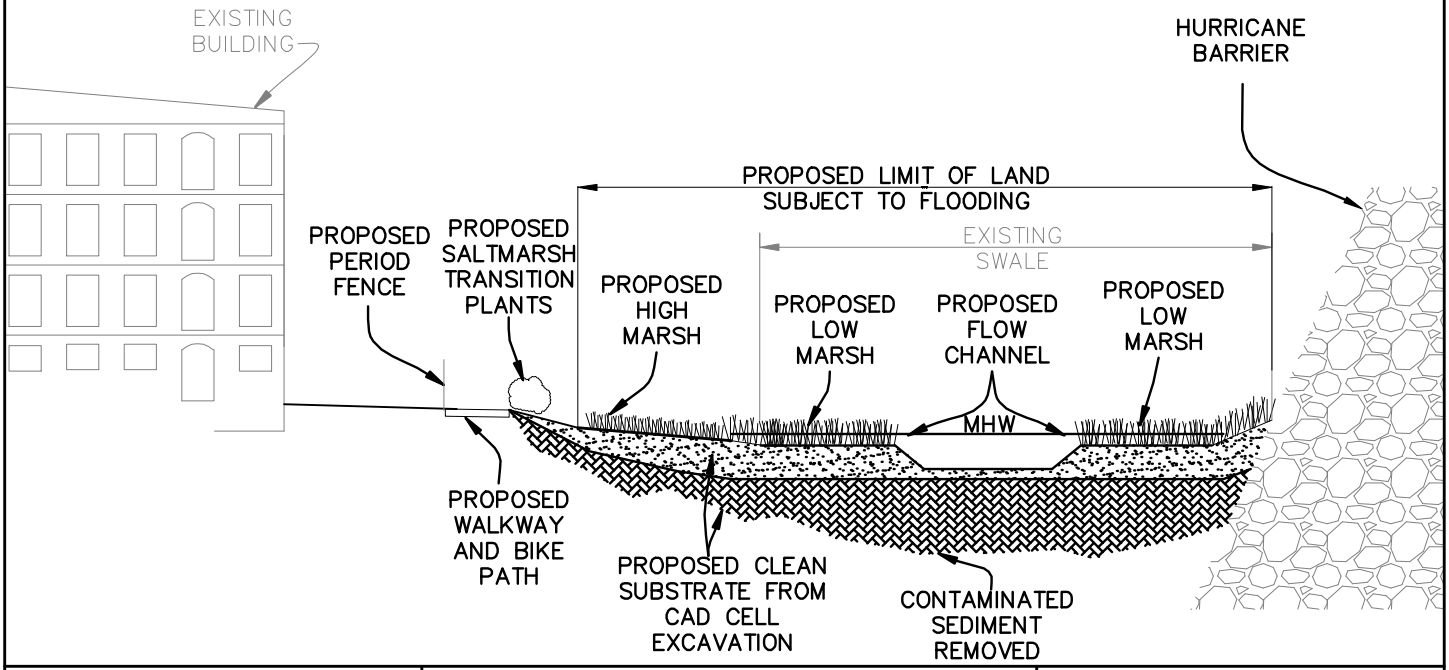

Scale: 1"=30'

0 15 30 60

HURRICANE BARRIER RESOURCE AREA ENHANCEMENT

SOUTH TERMINAL CDF NEW BEDFORD, MA

Apex Companies, LLC

1 WAMSUTTA STREET, SUITE 8
NEW BEDFORD, MA 02740
(617) 728-0070

184 HIGH STREET, SUITE 502
BOSTON MA 02110
(617) 728-0070

NEW BEDFORD HARBOR DEVELOPMENT COMMISSION
106 CO-OP WHARF
NEW BEDFORD, MASSACHUSETTS 02740
(508) 961-3000

SDMS DocID 518642