RETURN TO SER AR INDEX

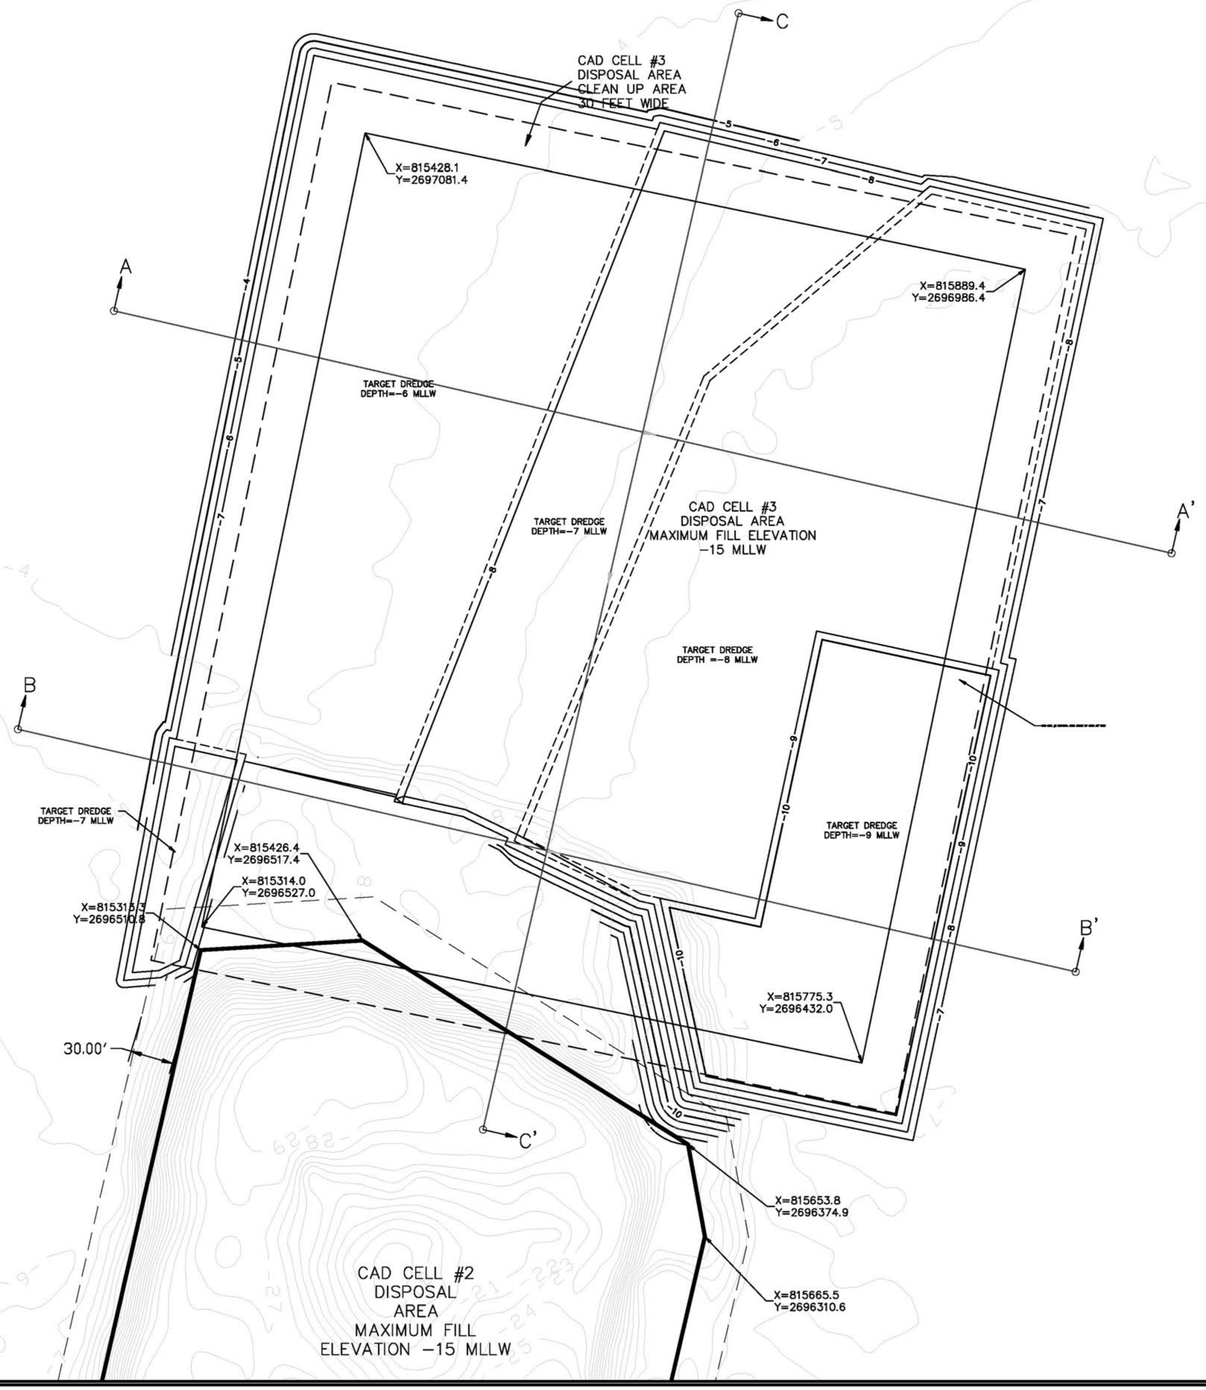

APEX

ROCKVILLE, MD
SOUTH WINDSOR, CT - BOSTON, MA -
NEW BEDFORD, MA - HOLYOKE, MA

184 HIGH STREET, SUITE 502
BOSTON, MA 02210

55H CONNECTICUT AVENUE
SOUTH WINDSOR, CT

[redacted]

100% DESIGN FOR REVIEW SET
NOT FOR CONSTRUCTION

PROJECT
NEW BEDFORD
MARINE COMMERCE
TERMINAL

OWNER
MASSACHUSETTS CLEAN ENERGY CENTER
55 SUMMER STREET, 9TH FLOOR
BOSTON, MASSACHUSETTS

NO.	DATE	DESCRIPTION	BY

PROJECT NO.	6690
CADD FILE	
DESIGNED BY	GCD
DRAWN BY	GCD
CHECKED BY	CMM
DATE	08/04/2011
DRAWING SCALE	1"=50'

GRAPHIC SCALE
SCALE: 1"=50'
0 25 50 75 125 FEET

SHEET TITLE

TOP OF CAD #3

DRAWING NO.

P-13

DRAFT

52 OF 79

SDMS Doc ID 529039

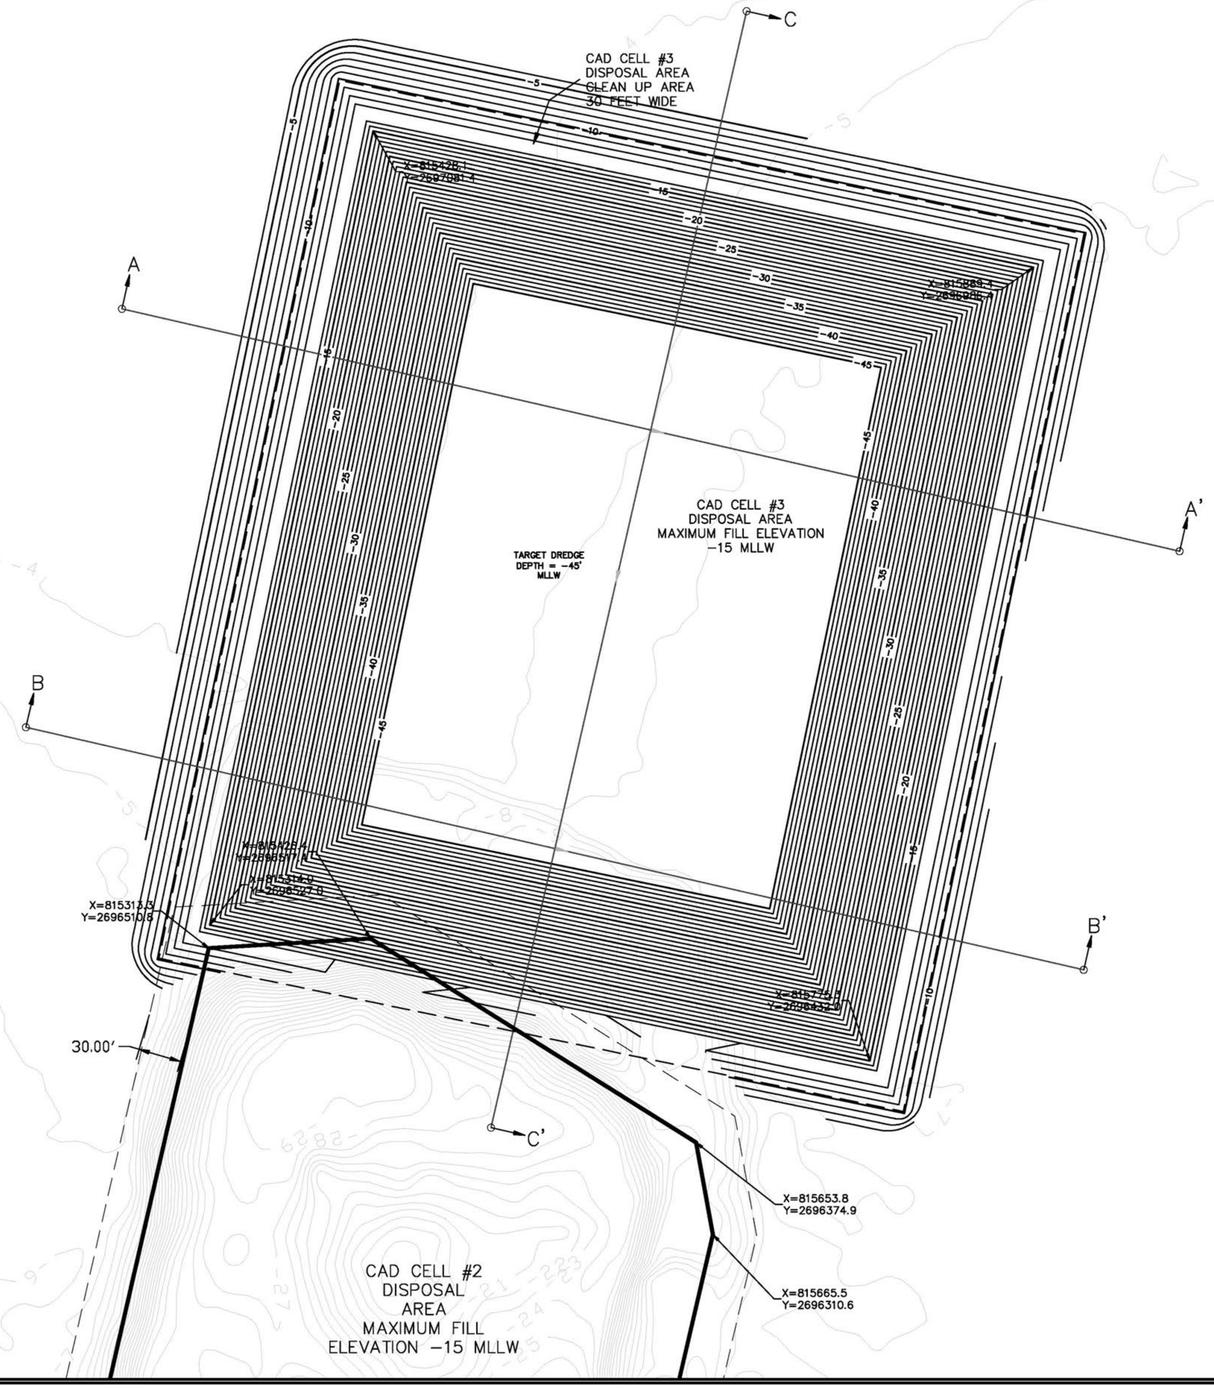

APEX

ROCKVILLE, MD
SOUTH WINDSOR, CT - BOSTON, MA -
NEW BEDFORD, MA - HOLYOKE, MA

184 HIGH STREET, SUITE 502
BOSTON, MA 02210

55H CONNECTICUT AVENUE
SOUTH WINDSOR, CT

100% DESIGN FOR REVIEW SET
NOT FOR CONSTRUCTION

PROJECT
NEW BEDFORD
MARINE COMMERCE
TERMINAL

OWNER
MASSACHUSETTS CLEAN ENERGY CENTER
55 SUMMER STREET, 9TH FLOOR
BOSTON, MASSACHUSETTS

NO.	DATE	DESCRIPTION	BY

PROJECT NO.	6690
CADD FILE	
DESIGNED BY	GCD
DRAWN BY	GCD
CHECKED BY	CMM
DATE	08/04/2011
DRAWING SCALE	1"=50'

GRAPHIC SCALE

SCALE: 1"=50'

0 25 50 75 125 FEET

SHEET TITLE

BOTTOM OF CAD #3

DRAWING NO.

P-14

DRAFT

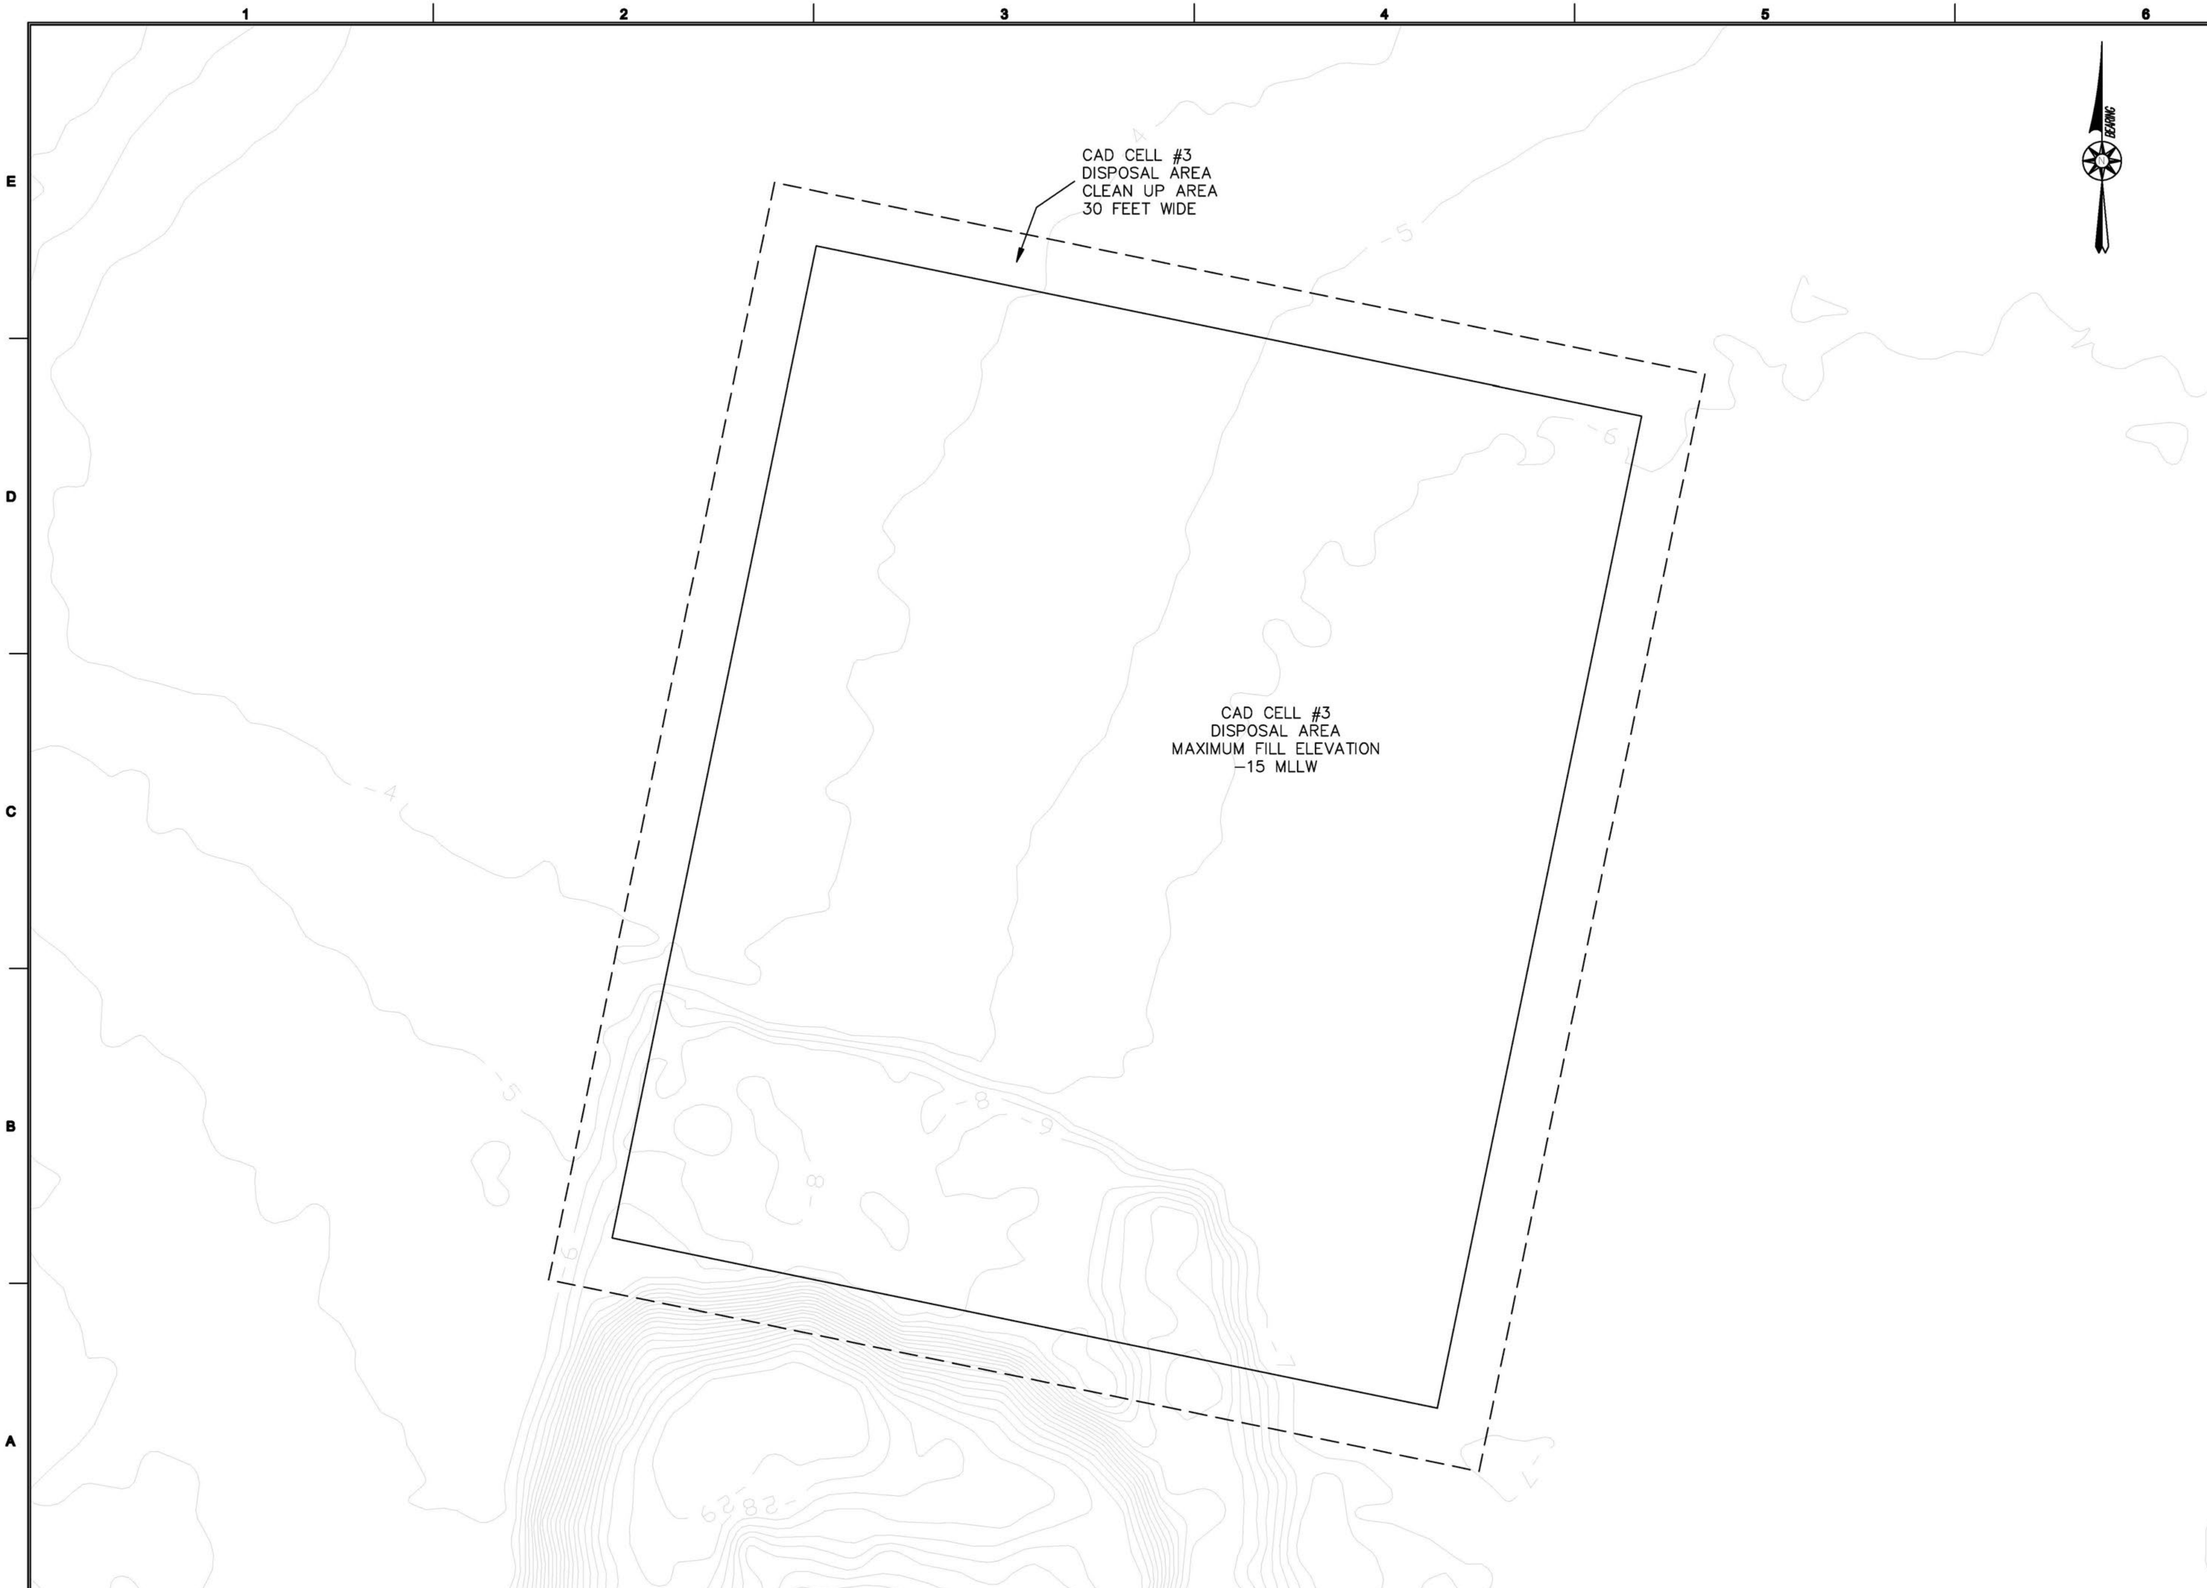

APEX

ROCKVILLE, MD
SOUTH WINDSOR, CT - BOSTON, MA -
NEW BEDFORD, MA - HOLYOKE, MA

184 HIGH STREET, SUITE 502
BOSTON, MA 02210

55H CONNECTICUT AVENUE
SOUTH WINDSOR, CT

[redacted]

100% DESIGN FOR REVIEW SET
NOT FOR CONSTRUCTION

PROJECT

NEW BEDFORD
MARINE COMMERCE
TERMINAL

OWNER

MASSACHUSETTS CLEAN ENERGY CENTER
55 SUMMER STREET, 9TH FLOOR
BOSTON, MASSACHUSETTS

NO.	DATE	DESCRIPTION	BY

PROJECT NO.	6690
CADD FILE	
DESIGNED BY	GCD
DRAWN BY	GCD
CHECKED BY	CMM
DATE	08/25/2011
DRAWING SCALE	1"=40'

GRAPHIC SCALE

SCALE: 1"=40'

0 20 40 80 160 FEET

SHEET TITLE

CAD CELL #3
DISPOSAL
PLAN

DRAWING NO.

P-26

DRAFT

Profile View of A–A'

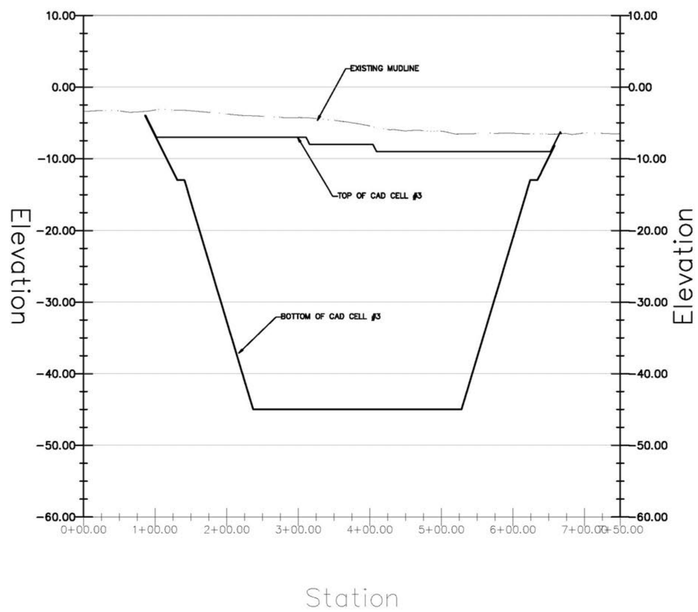

Profile View of B–B'

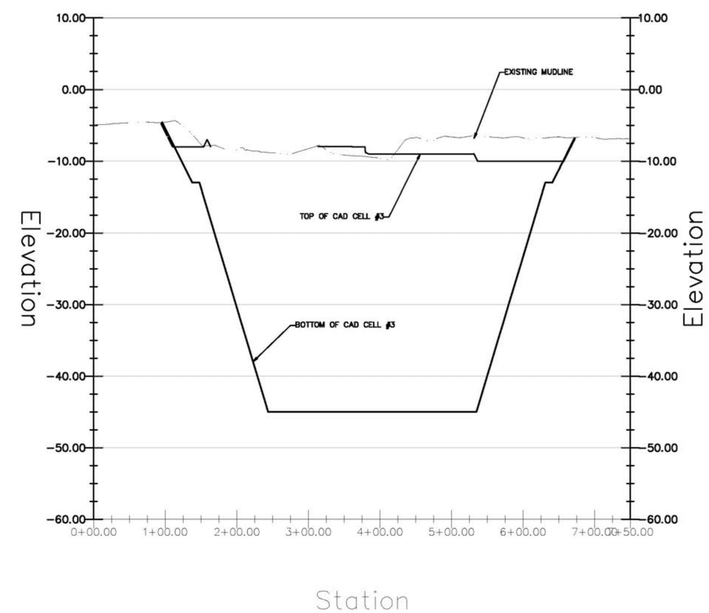

Profile View of C–C'

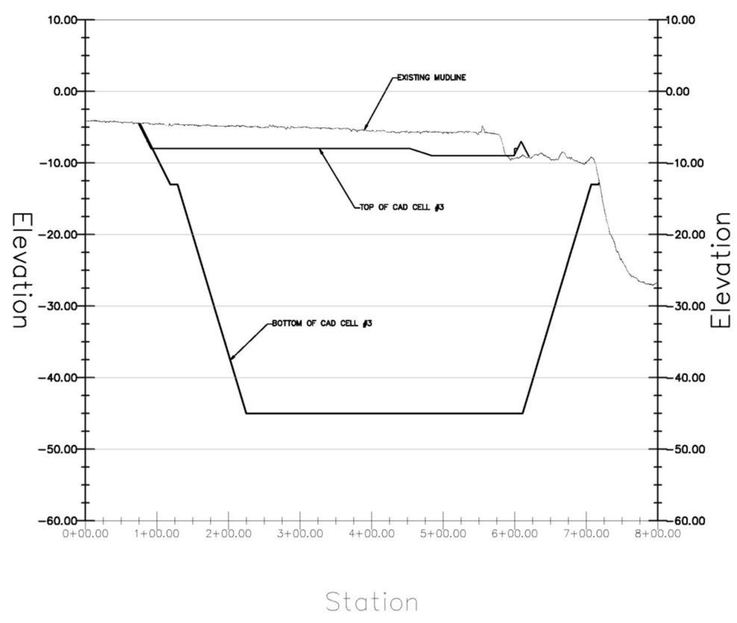

APEX

ROCKVILLE, MD
SOUTH WINDSOR, CT - BOSTON, MA - NEW BEDFORD, MA - HOLYOKE, MA

184 HIGH STREET, SUITE 502
BOSTON, MA 02210

55H CONNECTICUT AVENUE
SOUTH WINDSOR, CT

[illegible]

100% DESIGN FOR REVIEW SET
NOT FOR CONSTRUCTION

PROJECT

NEW BEDFORD
MARINE COMMERCE
TERMINAL

OWNER

MASSACHUSETTS CLEAN ENERGY CENTER
55 SUMMER STREET, 9TH FLOOR
BOSTON, MASSACHUSETTS

NO.	DATE	DESCRIPTION	BY

PROJECT NO.	6690
CADD FILE	
DESIGNED BY	GCD
DRAWN BY	GCD
CHECKED BY	CHM
DATE	08/04/2011
DRAWING SCALE	N.T.S.

GRAPHIC SCALE

SHEET TITLE

CAD CELL #3
CROSS-SECTIONS

DRAWING NO.

X-4

DRAFT