RETURN TO SER AR INDEX

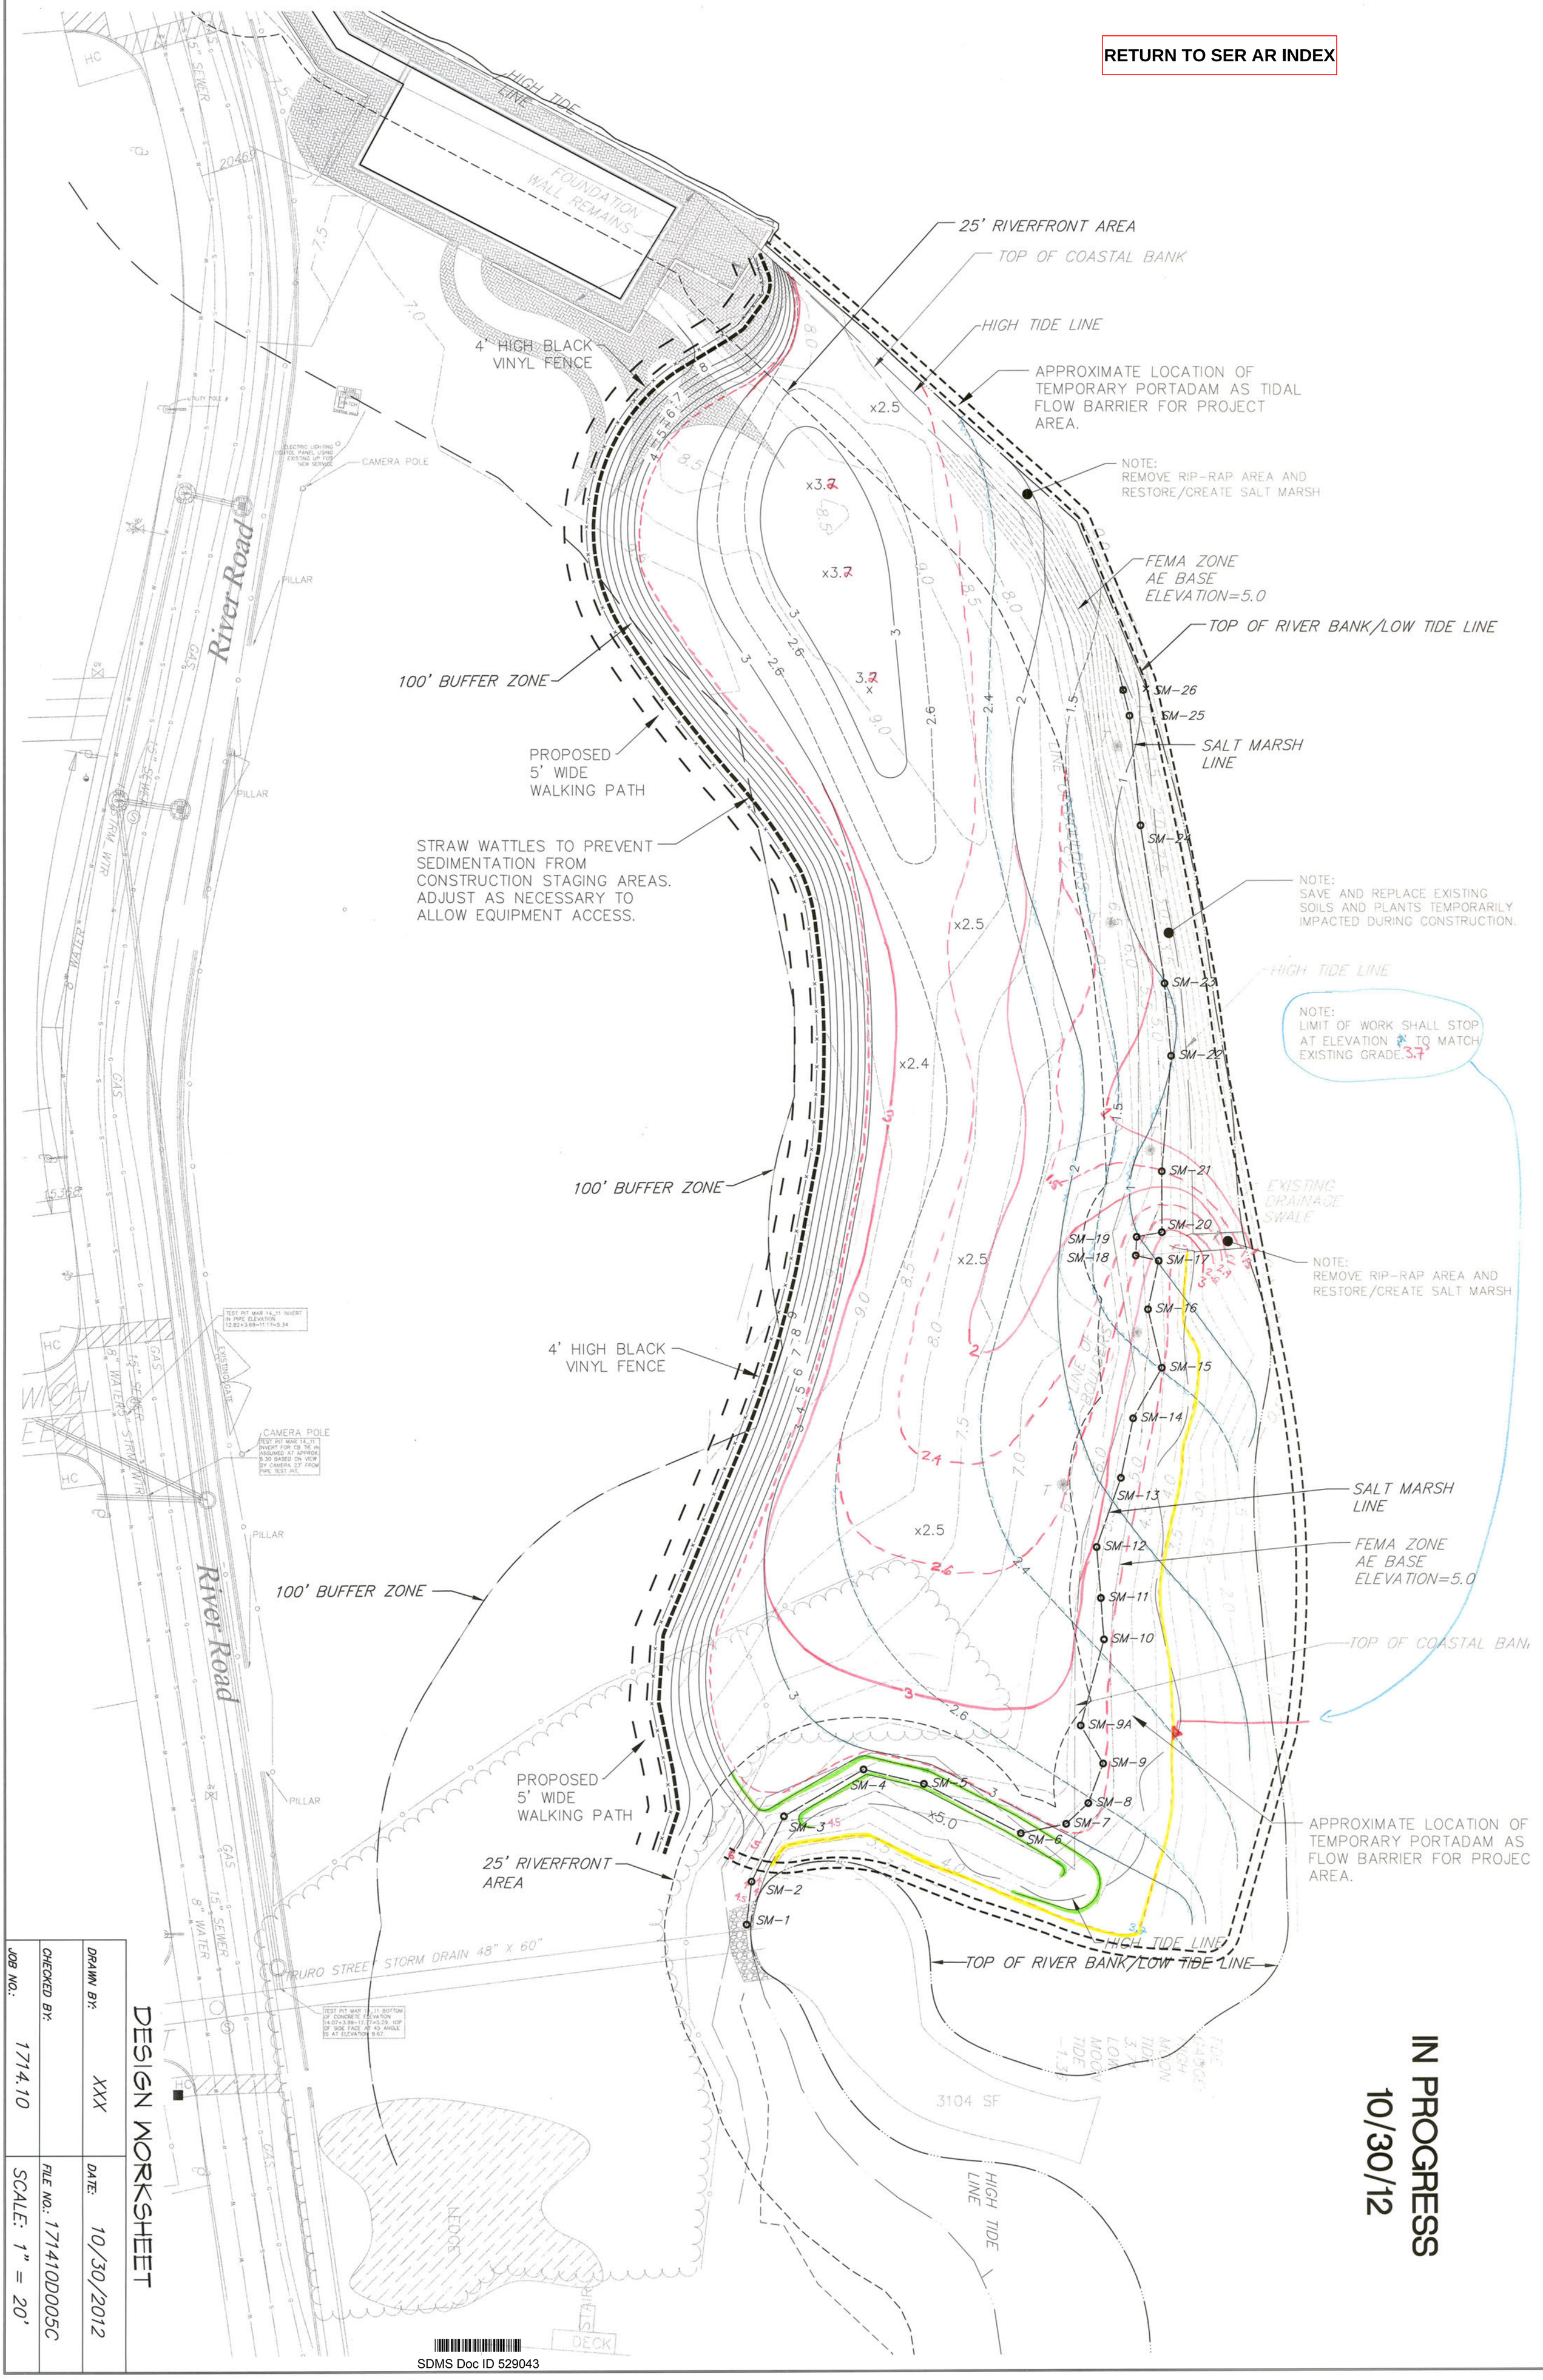

IN PROGRESS
10/30/12

DESIGN WORKSHEET

DRAWN BY: XXX		DATE: 10/30/2012	
CHECKED BY:		FILE NO.: 171410D005C	
JOB NO.: 1714.10		SCALE: 1" = 20'	

SDMS Doc ID 529043