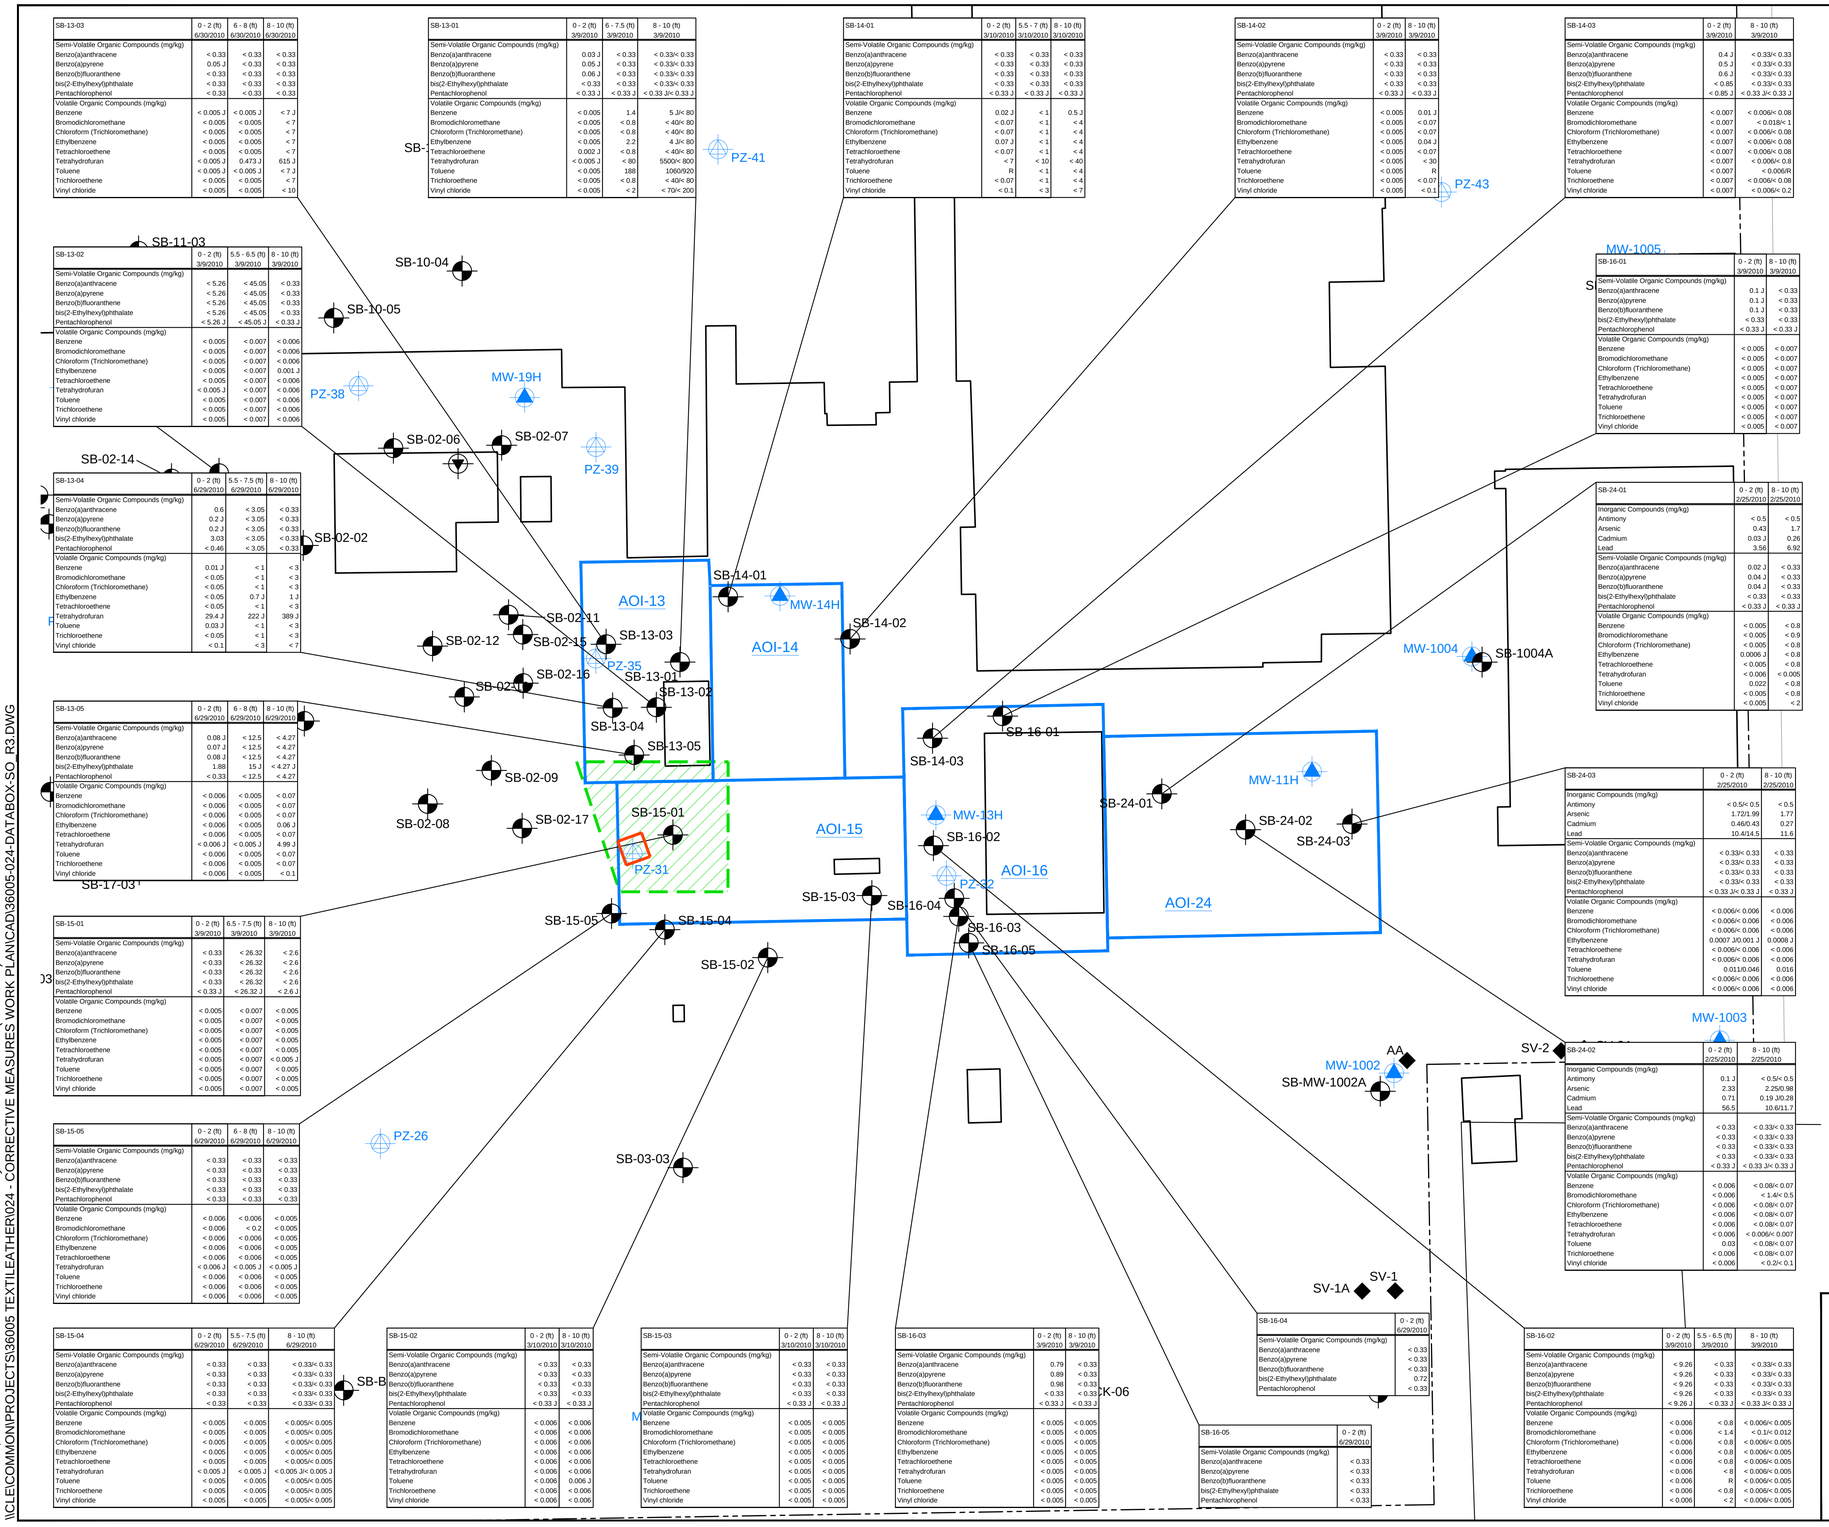

SB-13-03	0 - 2 (ft) 6/30/2010	6 - 8 (ft) 6/30/2010	8 - 10 (ft) 6/30/2010
Semi-Volatile Organic Compounds (mg/kg)			
Benzo(a)anthracene	< 0.33	< 0.33	< 0.33
Benzo(a)pyrene	0.05 J	< 0.33	< 0.33
Benzo(b)fluoranthene	< 0.33	< 0.33	< 0.33
bis(2-Ethylhexyl)phthalate	< 0.33	< 0.33	< 0.33
Pentachlorophenol	< 0.33	< 0.33	< 0.33
Volatile Organic Compounds (mg/kg)			
Benzene	< 0.005 J	< 0.005 J	< 7 J
Bromodichloromethane	< 0.005	< 0.005	< 7
Chloroform (Trichloromethane)	< 0.005	< 0.005	< 7
Ethylbenzene	< 0.005	< 0.005	< 7
Tetrachloroethene	< 0.005	< 0.005	< 7
Tetrahydrofuran	< 0.005 J	0.473 J	615 J
Toluene	< 0.005 J	< 0.005 J	< 7 J
Trichloroethene	< 0.005	< 0.005	< 7
Vinyl chloride	< 0.005	< 0.005	< 10

SB-13-01	0 - 2 (ft) 3/9/2010	6 - 7.5 (ft) 3/9/2010	8 - 10 (ft) 3/9/2010
Semi-Volatile Organic Compounds (mg/kg)			
Benzo(a)anthracene	0.03 J	< 0.33	< 0.33/< 0.33
Benzo(a)pyrene	0.05 J	< 0.33	< 0.33/< 0.33
Benzo(b)fluoranthene	0.06 J	< 0.33	< 0.33/< 0.33
bis(2-Ethylhexyl)phthalate	< 0.33	< 0.33	< 0.33/< 0.33
Pentachlorophenol	< 0.33 J	< 0.33 J	< 0.33 J/< 0.33 J
Volatile Organic Compounds (mg/kg)			
Benzene	< 0.005	1.4	5 J/< 80
Bromodichloromethane	< 0.005	< 0.8	< 40/< 80
Chloroform (Trichloromethane)	< 0.005	< 0.8	< 40/< 80
Ethylbenzene	< 0.005	2.2	4 J/< 80
Tetrachloroethene	0.002 J	< 0.8	< 40/< 80
Tetrahydrofuran	< 0.005 J	< 80	5500/< 800
Toluene	< 0.005	188	1060/920
Trichloroethene	< 0.005	< 0.8	< 40/< 80
Vinyl chloride	< 0.005	< 2	< 70/< 200

SB-14-01	0 - 2 (ft) 3/10/2010	5.5 - 7 (ft) 3/10/2010	8 - 10 (ft) 3/10/2010
Semi-Volatile Organic Compounds (mg/kg)			
Benzo(a)anthracene	< 0.33	< 0.33	< 0.33
Benzo(a)pyrene	< 0.33	< 0.33	< 0.33
Benzo(b)fluoranthene	< 0.33	< 0.33	< 0.33
bis(2-Ethylhexyl)phthalate	< 0.33	< 0.33	< 0.33
Pentachlorophenol	< 0.33 J	< 0.33 J	< 0.33 J
Volatile Organic Compounds (mg/kg)			
Benzene	0.02 J	< 1	0.5 J
Bromodichloromethane	< 0.07	< 1	< 4
Chloroform (Trichloromethane)	< 0.07	< 1	< 4
Ethylbenzene	0.07 J	< 1	< 4
Tetrachloroethene	< 0.07	< 1	< 4
Tetrahydrofuran	< 7	< 10	< 40
Toluene	R	< 1	< 4
Trichloroethene	< 0.07	< 1	< 4
Vinyl chloride	< 0.1	< 3	< 7

SB-14-02	0 - 2 (ft) 3/9/2010	8 - 10 (ft) 3/9/2010
Semi-Volatile Organic Compounds (mg/kg)		
Benzo(a)anthracene	< 0.33	< 0.33
Benzo(a)pyrene	< 0.33	< 0.33
Benzo(b)fluoranthene	< 0.33	< 0.33
bis(2-Ethylhexyl)phthalate	< 0.33	< 0.33
Pentachlorophenol	< 0.33 J	< 0.33 J
Volatile Organic Compounds (mg/kg)		
Benzene	< 0.005	0.01 J
Bromodichloromethane	< 0.005	< 0.07
Chloroform (Trichloromethane)	< 0.005	< 0.07
Ethylbenzene	< 0.005	0.04 J
Tetrachloroethene	< 0.005	< 0.07
Tetrahydrofuran	< 0.005	< 30
Toluene	< 0.005	R
Trichloroethene	< 0.005	< 0.07
Vinyl chloride	< 0.005	< 0.1

SB-14-03	0 - 2 (ft) 3/9/2010	8 - 10 (ft) 3/9/2010
Semi-Volatile Organic Compounds (mg/kg)		
Benzo(a)anthracene	0.4 J	< 0.33/< 0.33
Benzo(a)pyrene	0.5 J	< 0.33/< 0.33
Benzo(b)fluoranthene	0.6 J	< 0.33/< 0.33
bis(2-Ethylhexyl)phthalate	< 0.85	< 0.33/< 0.33
Pentachlorophenol	< 0.85 J	< 0.33 J/< 0.33 J
Volatile Organic Compounds (mg/kg)		
Benzene	< 0.007	< 0.006/< 0.08
Bromodichloromethane	< 0.007	< 0.018/< 1
Chloroform (Trichloromethane)	< 0.007	< 0.006/< 0.08
Ethylbenzene	< 0.007	< 0.006/< 0.08
Tetrachloroethene	< 0.007	< 0.006/< 0.08
Tetrahydrofuran	< 0.007	< 0.066/< 0.8
Toluene	< 0.007	< 0.006/R
Trichloroethene	< 0.007	< 0.006/< 0.08
Vinyl chloride	< 0.007	< 0.006/< 0.2

SB-13-02	0 - 2 (ft) 3/9/2010	5.5 - 6.5 (ft) 3/9/2010	8 - 10 (ft) 3/9/2010
Semi-Volatile Organic Compounds (mg/kg)			
Benzo(a)anthracene	< 5.26	< 45.05	< 0.33
Benzo(a)pyrene	< 5.26	< 45.05	< 0.33
Benzo(b)fluoranthene	< 5.26	< 45.05	< 0.33
bis(2-Ethylhexyl)phthalate	< 5.26	< 45.05	< 0.33
Pentachlorophenol	< 5.26 J	< 45.05 J	< 0.33 J
Volatile Organic Compounds (mg/kg)			
Benzene	< 0.005	< 0.007	< 0.006
Bromodichloromethane	< 0.005	< 0.007	< 0.006
Chloroform (Trichloromethane)	< 0.005	< 0.007	< 0.006
Ethylbenzene	< 0.005	< 0.007	0.001 J
Tetrachloroethene	< 0.005	< 0.007	< 0.006
Tetrahydrofuran	< 0.005 J	< 0.007	< 0.006
Toluene	< 0.005	< 0.007	< 0.006
Trichloroethene	< 0.005	< 0.007	< 0.006
Vinyl chloride	< 0.005	< 0.007	< 0.006

SB-16-01	0 - 2 (ft) 3/9/2010	8 - 10 (ft) 3/9/2010
Semi-Volatile Organic Compounds (mg/kg)		
Benzo(a)anthracene	0.1 J	< 0.33
Benzo(a)pyrene	0.1 J	< 0.33
Benzo(b)fluoranthene	0.1 J	< 0.33
bis(2-Ethylhexyl)phthalate	< 0.33	< 0.33
Pentachlorophenol	< 0.33 J	< 0.33 J
Volatile Organic Compounds (mg/kg)		
Benzene	< 0.005	< 0.007
Bromodichloromethane	< 0.005	< 0.007
Chloroform (Trichloromethane)	< 0.005	< 0.007
Ethylbenzene	< 0.005	< 0.007
Tetrachloroethene	< 0.005	< 0.007
Tetrahydrofuran	< 0.005	< 0.007
Toluene	< 0.005	< 0.007
Trichloroethene	< 0.005	< 0.007
Vinyl chloride	< 0.005	< 0.007

SB-13-04	0 - 2 (ft) 6/29/2010	5.5 - 7.5 (ft) 6/29/2010	8 - 10 (ft) 6/29/2010
Semi-Volatile Organic Compounds (mg/kg)			
Benzo(a)anthracene	0.6	< 3.05	< 0.33
Benzo(a)pyrene	0.2 J	< 3.05	< 0.33
Benzo(b)fluoranthene	0.2 J	< 3.05	< 0.33
bis(2-Ethylhexyl)phthalate	3.03	< 3.05	< 0.33
Pentachlorophenol	< 0.46	< 3.05	< 0.33
Volatile Organic Compounds (mg/kg)			
Benzene	0.01 J	< 1	< 3
Bromodichloromethane	< 0.05	< 1	< 3
Chloroform (Trichloromethane)	< 0.05	< 1	< 3
Ethylbenzene	< 0.05	0.7 J	1 J
Tetrachloroethene	< 0.05	< 1	< 3
Tetrahydrofuran	29.4 J	222 J	389 J
Toluene	0.03 J	< 1	< 3
Trichloroethene	< 0.05	< 1	< 3
Vinyl chloride	< 0.1	< 3	< 7

SB-24-01	0 - 2 (ft) 2/25/2010	8 - 10 (ft) 2/25/2010
Inorganic Compounds (mg/kg)		
Antimony	< 0.5	< 0.5
Arsenic	0.43	1.7
Cadmium	0.03 J	0.26
Lead	3.56	6.92
Semi-Volatile Organic Compounds (mg/kg)		
Benzo(a)anthracene	0.02 J	< 0.33
Benzo(a)pyrene	0.04 J	< 0.33
Benzo(b)fluoranthene	0.04 J	< 0.33
bis(2-Ethylhexyl)phthalate	< 0.33	< 0.33
Pentachlorophenol	< 0.33 J	< 0.33 J
Volatile Organic Compounds (mg/kg)		
Benzene	< 0.005	< 0.8
Bromodichloromethane	< 0.005	< 0.9
Chloroform (Trichloromethane)	< 0.005	< 0.8
Ethylbenzene	0.0006 J	< 0.8
Tetrachloroethene	< 0.005	< 0.8
Tetrahydrofuran	< 0.006	< 0.005
Toluene	0.022	< 0.8
Trichloroethene	< 0.005	< 0.8
Vinyl chloride	< 0.005	< 2

SB-13-05	0 - 2 (ft) 6/29/2010	6 - 8 (ft) 6/29/2010	8 - 10 (ft) 6/29/2010
Semi-Volatile Organic Compounds (mg/kg)			
Benzo(a)anthracene	0.08 J	< 12.5	< 4.27
Benzo(a)pyrene	0.07 J	< 12.5	< 4.27
Benzo(b)fluoranthene	0.08 J	< 12.5	< 4.27
bis(2-Ethylhexyl)phthalate	1.88	15 J	< 4.27 J
Pentachlorophenol	< 0.33	< 12.5	< 4.27
Volatile Organic Compounds (mg/kg)			
Benzene	< 0.006	< 0.005	< 0.07
Bromodichloromethane	< 0.006	< 0.005	< 0.07
Chloroform (Trichloromethane)	< 0.006	< 0.005	< 0.07
Ethylbenzene	< 0.006	< 0.005	0.06 J
Tetrachloroethene	< 0.006	< 0.005	< 0.07
Tetrahydrofuran	< 0.006 J	< 0.005 J	4.99 J
Toluene	< 0.006	< 0.005	< 0.07
Trichloroethene	< 0.006	< 0.005	< 0.07
Vinyl chloride	< 0.006	< 0.005	< 0.1

SB-24-03	0 - 2 (ft) 2/25/2010	8 - 10 (ft) 2/25/2010
Inorganic Compounds (mg/kg)		
Antimony	< 0.5/< 0.5	< 0.5
Arsenic	1.72/1.99	1.77
Cadmium	0.46/0.43	0.27
Lead	10.4/14.5	11.6
Semi-Volatile Organic Compounds (mg/kg)		
Benzo(a)anthracene	< 0.33/< 0.33	< 0.33
Benzo(a)pyrene	< 0.33/< 0.33	< 0.33
Benzo(b)fluoranthene	< 0.33/< 0.33	< 0.33
bis(2-Ethylhexyl)phthalate	< 0.33/< 0.33	< 0.33
Pentachlorophenol	< 0.33 J/< 0.33 J	< 0.33 J
Volatile Organic Compounds (mg/kg)		
Benzene	< 0.006/< 0.006	< 0.006
Bromodichloromethane	< 0.006/< 0.006	< 0.006
Chloroform (Trichloromethane)	< 0.006/< 0.006	< 0.006
Ethylbenzene	0.0007 J/0.001 J	0.0008 J
Tetrachloroethene	< 0.006/< 0.006	< 0.006
Tetrahydrofuran	< 0.006/< 0.006	< 0.006
Toluene	0.011/0.046	0.016
Trichloroethene	< 0.006/< 0.006	< 0.006
Vinyl chloride	< 0.006/< 0.006	< 0.006

SB-15-01	0 - 2 (ft) 3/9/2010	6.5 - 7.5 (ft) 3/9/2010	8 - 10 (ft) 3/9/2010
Semi-Volatile Organic Compounds (mg/kg)			
Benzo(a)anthracene	< 0.33	< 26.32	< 2.6
Benzo(a)pyrene	< 0.33	< 26.32	< 2.6
Benzo(b)fluoranthene	< 0.33	< 26.32	< 2.6
bis(2-Ethylhexyl)phthalate	< 0.33	< 26.32	< 2.6
Pentachlorophenol	< 0.33 J	< 26.32 J	< 2.6 J
Volatile Organic Compounds (mg/kg)			
Benzene	< 0.005	< 0.007	< 0.005
Bromodichloromethane	< 0.005	< 0.007	< 0.005
Chloroform (Trichloromethane)	< 0.005	< 0.007	< 0.005
Ethylbenzene	< 0.005	< 0.007	< 0.005
Tetrachloroethene	< 0.005	< 0.007	< 0.005
Tetrahydrofuran	< 0.005	< 0.007	< 0.005 J
Toluene	< 0.005	< 0.007	< 0.005
Trichloroethene	< 0.005	< 0.007	< 0.005
Vinyl chloride	< 0.005	< 0.007	< 0.005

SB-24-02	0 - 2 (ft) 2/25/2010	8 - 10 (ft) 2/25/2010
Inorganic Compounds (mg/kg)		
Antimony	0.1 J	< 0.5/< 0.5
Arsenic	2.33	2.25/0.98
Cadmium	0.71	0.19 J/0.28
Lead	56.5	10.6/11.7
Semi-Volatile Organic Compounds (mg/kg)		
Benzo(a)anthracene	< 0.33	< 0.33/< 0.33
Benzo(a)pyrene	< 0.33	< 0.33/< 0.33
Benzo(b)fluoranthene	< 0.33	< 0.33/< 0.33
bis(2-Ethylhexyl)phthalate	< 0.33	< 0.33/< 0.33
Pentachlorophenol	< 0.33 J	< 0.33 J/< 0.33 J
Volatile Organic Compounds (mg/kg)		
Benzene	< 0.006	< 0.08/< 0.07
Bromodichloromethane	< 0.006	< 1.4/< 0.5
Chloroform (Trichloromethane)	< 0.006	< 0.08/< 0.07
Ethylbenzene	< 0.006	< 0.08/< 0.07
Tetrachloroethene	< 0.006	< 0.08/< 0.07
Tetrahydrofuran	< 0.006	< 0.006/< 0.007
Toluene	0.03	< 0.08/< 0.07
Trichloroethene	< 0.006	< 0.08/< 0.07
Vinyl chloride	< 0.006	< 0.2/< 0.1

SB-15-05	0 - 2 (ft) 6/29/2010	6 - 8 (ft) 6/29/2010	8 - 10 (ft) 6/29/2010
Semi-Volatile Organic Compounds (mg/kg)			
Benzo(a)anthracene	< 0.33	< 0.33	< 0.33
Benzo(a)pyrene	< 0.33	< 0.33	< 0.33
Benzo(b)fluoranthene	< 0.33	< 0.33	< 0.33
bis(2-Ethylhexyl)phthalate	< 0.33	< 0.33	< 0.33
Pentachlorophenol	< 0.33	< 0.33	< 0.33
Volatile Organic Compounds (mg/kg)			
Benzene	< 0.006	< 0.006	< 0.005
Bromodichloromethane	< 0.006	< 0.2	< 0.005
Chloroform (Trichloromethane)	< 0.006	< 0.006	< 0.005
Ethylbenzene	< 0.006	< 0.006	< 0.005
Tetrachloroethene	< 0.006	< 0.006	< 0.005
Tetrahydrofuran	< 0.006 J	< 0.005 J	< 0.005 J
Toluene	< 0.006	< 0.006	< 0.005
Trichloroethene	< 0.006	< 0.006	< 0.005
Vinyl chloride	< 0.006	< 0.006	< 0.005

SB-16-04	0 - 2 (ft) 6/29/2010
Semi-Volatile Organic Compounds (mg/kg)	
Benzo(a)anthracene	< 0.33
Benzo(a)pyrene	< 0.33
Benzo(b)fluoranthene	< 0.33
bis(2-Ethylhexyl)phthalate	0.72
Pentachlorophenol	< 0.33

SB-16-05	0 - 2 (ft) 6/29/2010
Semi-Volatile Organic Compounds (mg/kg)	
Benzo(a)anthracene	< 0.33
Benzo(a)pyrene	< 0.33
Benzo(b)fluoranthene	< 0.33
bis(2-Ethylhexyl)phthalate	< 0.33
Pentachlorophenol	< 0.33

SB-16-02	0 - 2 (ft) 3/9/2010	5.5 - 6.5 (ft) 3/9/2010	8 - 10 (ft) 3/9/2010
Semi-Volatile Organic Compounds (mg/kg)			
Benzo(a)anthracene	< 9.26	< 0.33	< 0.33/< 0.33
Benzo(a)pyrene	< 9.26	< 0.33	< 0.33/< 0.33
Benzo(b)fluoranthene	< 9.26	< 0.33	< 0.33/< 0.33
bis(2-Ethylhexyl)phthalate	< 9.26	< 0.33	< 0.33/< 0.33
Pentachlorophenol	< 9.26 J	< 0.33 J	< 0.33 J/< 0.33 J
Volatile Organic Compounds (mg/kg)			
Benzene	< 0.006	< 0.8	< 0.006/< 0.005
Bromodichloromethane	< 0.006	< 1.4	< 0.1/< 0.012
Chloroform (Trichloromethane)	< 0.006	< 0.8	< 0.006/< 0.005
Ethylbenzene	< 0.006	< 0.8	< 0.006/< 0.005
Tetrachloroethene	< 0.006	< 0.8	< 0.006/< 0.005
Tetrahydrofuran	< 0.006	< 8	< 0.006/< 0.005
Toluene	< 0.006	R	< 0.006/< 0.005
Trichloroethene	< 0.006	< 0.8	< 0.006/< 0.005
Vinyl chloride	< 0.006	< 2	< 0.006/< 0.005

SB-15-04	0 - 2 (ft) 6/29/2010	5.5 - 7.5 (ft) 6/29/2010	8 - 10 (ft) 6/29/2010
Semi-Volatile Organic Compounds (mg/kg)			
Benzo(a)anthracene	< 0.33	< 0.33	< 0.33/< 0.33
Benzo(a)pyrene	< 0.33	< 0.33	< 0.33/< 0.33
Benzo(b)fluoranthene	< 0.33	< 0.33	< 0.33/< 0.33
bis(2-Ethylhexyl)phthalate	< 0.33	< 0.33	< 0.33/< 0.33
Pentachlorophenol	< 0.33	< 0.33	< 0.33/< 0.33
Volatile Organic Compounds (mg/kg)			
Benzene	< 0.005	< 0.005	< 0.005/< 0.005
Bromodichloromethane	< 0.005	< 0.005	< 0.005/< 0.005
Chloroform (Trichloromethane)	< 0.005	< 0.005	< 0.005/< 0.005
Ethylbenzene	< 0.005	< 0.005	< 0.005/< 0.005
Tetrachloroethene	< 0.005	< 0.005	< 0.005/< 0.005
Tetrahydrofuran	< 0.005 J	< 0.005 J	< 0.005 J/< 0.005 J
Toluene	< 0.005	< 0.005	< 0.005/< 0.005
Trichloroethene	< 0.005	< 0.005	< 0.005/< 0.005
Vinyl chloride	< 0.005	< 0.005	< 0.005/< 0.005

SB-15-02	0 - 2 (ft) 3/10/2010	8 - 10 (ft) 3/10/2010
Semi-Volatile Organic Compounds (mg/kg)		
Benzo(a)anthracene	< 0.33	< 0.33
Benzo(a)pyrene	< 0.33	< 0.33
Benzo(b)fluoranthene	< 0.33	< 0.33
bis(2-Ethylhexyl)phthalate	< 0.33	< 0.33
Pentachlorophenol	< 0.33 J	< 0.33 J
Volatile Organic Compounds (mg/kg)		
Benzene	< 0.006	< 0.006
Bromodichloromethane	< 0.006	< 0.006
Chloroform (Trichloromethane)	< 0.006	< 0.006
Ethylbenzene	< 0.006	< 0.006
Tetrachloroethene	< 0.006	< 0.006
Tetrahydrofuran	< 0.006	< 0.006
Toluene	< 0.006	0.006 J
Trichloroethene	< 0.006	< 0.006
Vinyl chloride	< 0.006	< 0.006

SB-15-03	0 - 2 (ft) 3/10/2010	8 - 10 (ft) 3/10/2010
Semi-Volatile Organic Compounds (mg/kg)		
Benzo(a)anthracene	< 0.33	< 0.33
Benzo(a)pyrene	< 0.33	< 0.33
Benzo(b)fluoranthene	< 0.33	< 0.33
bis(2-Ethylhexyl)phthalate	< 0.33	< 0.33
Pentachlorophenol	< 0.33 J	< 0.33 J
Volatile Organic Compounds (mg/kg)		
Benzene	< 0.005	< 0.005
Bromodichloromethane	< 0.005	< 0.005
Chloroform (Trichloromethane)	< 0.005	< 0.005
Ethylbenzene	< 0.005	< 0.005
Tetrachloroethene	< 0.005	< 0.005
Tetrahydrofuran	< 0.005	< 0.005
Toluene	< 0.005	< 0.005
Trichloroethene	< 0.005	< 0.005
Vinyl chloride	< 0.005	< 0.005

SB-16-03	0 - 2 (ft) 3/9/2010	8 - 10 (ft) 3/9/2010
Semi-Volatile Organic Compounds (mg/kg)		
Benzo(a)anthracene	0.79	< 0.33
Benzo(a)pyrene	0.89	< 0.33
Benzo(b)fluoranthene	0.98	< 0.33
bis(2-Ethylhexyl)phthalate	< 0.33	< 0.33
Pentachlorophenol	< 0.33 J	< 0.33 J
Volatile Organic Compounds (mg/kg)		
Benzene	< 0.005	< 0.005
Bromodichloromethane	< 0.005	< 0.005
Chloroform (Trichloromethane)	< 0.005	< 0.005
Ethylbenzene	< 0.005	< 0.005
Tetrachloroethene	< 0.005	< 0.005
Tetrahydrofuran	< 0.005	< 0.005
Toluene	< 0.005	< 0.005
Trichloroethene	< 0.005	< 0.005
Vinyl chloride	< 0.005	< 0.005

LEGEND:

- APPROXIMATE PROPERTY LINE
- MONITORING WELL/PIEZOMETER LOCATED
- SOIL BORING
- SOIL GAS LOCATION
- SUSPECTED LNAPL AREA
- INITIAL SUMP LOCATION

NOTES:

1. BASEPLAN PROVIDED BY AERIAL SURVEY CONDUCTED ON 6 NOVEMBER 2009 BY AEROCON PHOTOGRAMMETRIC SERVICES AND SURVEY BY JC ANDRUS & ASSOCIATES, INC.
2. CONCENTRATIONS SHOWN IN DATABOXES ARE IN MG/KG.
3. <: RESULT IS BELOW INDICATED REPORTING LIMIT
   J: ESTIMATED RESULT
   R: REJECTED
4. ANALYTES SHOWN ARE THOSE THAT EXCEED RFI SCREENING CRITERIA IN ONE OR MORE SITEWIDE GROUNDWATER, SOIL, AND/OR SOIL VAPOUR SAMPLES.
5. SEE SUMMARY TABLES FOR COMPLETE LIST OF ANALYTES.
6. RESULTS GREATER THAN PRELIMINARY REMEDIATION GOAL SHOWN IN RED, SPECIFIC SCREENING CRITERIA ARE INDICATED WITHIN [ ]:
   A: CONSTRUCTION WORKER
   B: COMMERCIAL WORKER
7. PRELIMINARY REMEDIATION GOAL (PRG) AS DEFINED IN THE "REVISED ADDENDUM TO THE CORRECTIVE MEASURES STUDY", HALEY & ALDRICH, INC., 25 JUNE 2014.

HALEY ALDRICH

TEXTILEATHER FACILITY
3729 TWINING STREET
TOLEDO, OHIO

SOIL ANALYTICAL RESULTS AOIs 13, 14, 15, 16, AND 24

SCALE: AS SHOWN
JULY 2015

FIGURE 4

CORCORAN, KEVIN Printed: 6/16/2015 1:02 PM Layout: AOI-13 14 15 16 24 (REVISED)
\\CLEICOMMONPROJECTS\36005 TEXTILEATHER\024 - CORRECTIVE MEASURES WORK PLAN\CAD\36005-024-DATABOX-SO_R3.DWG