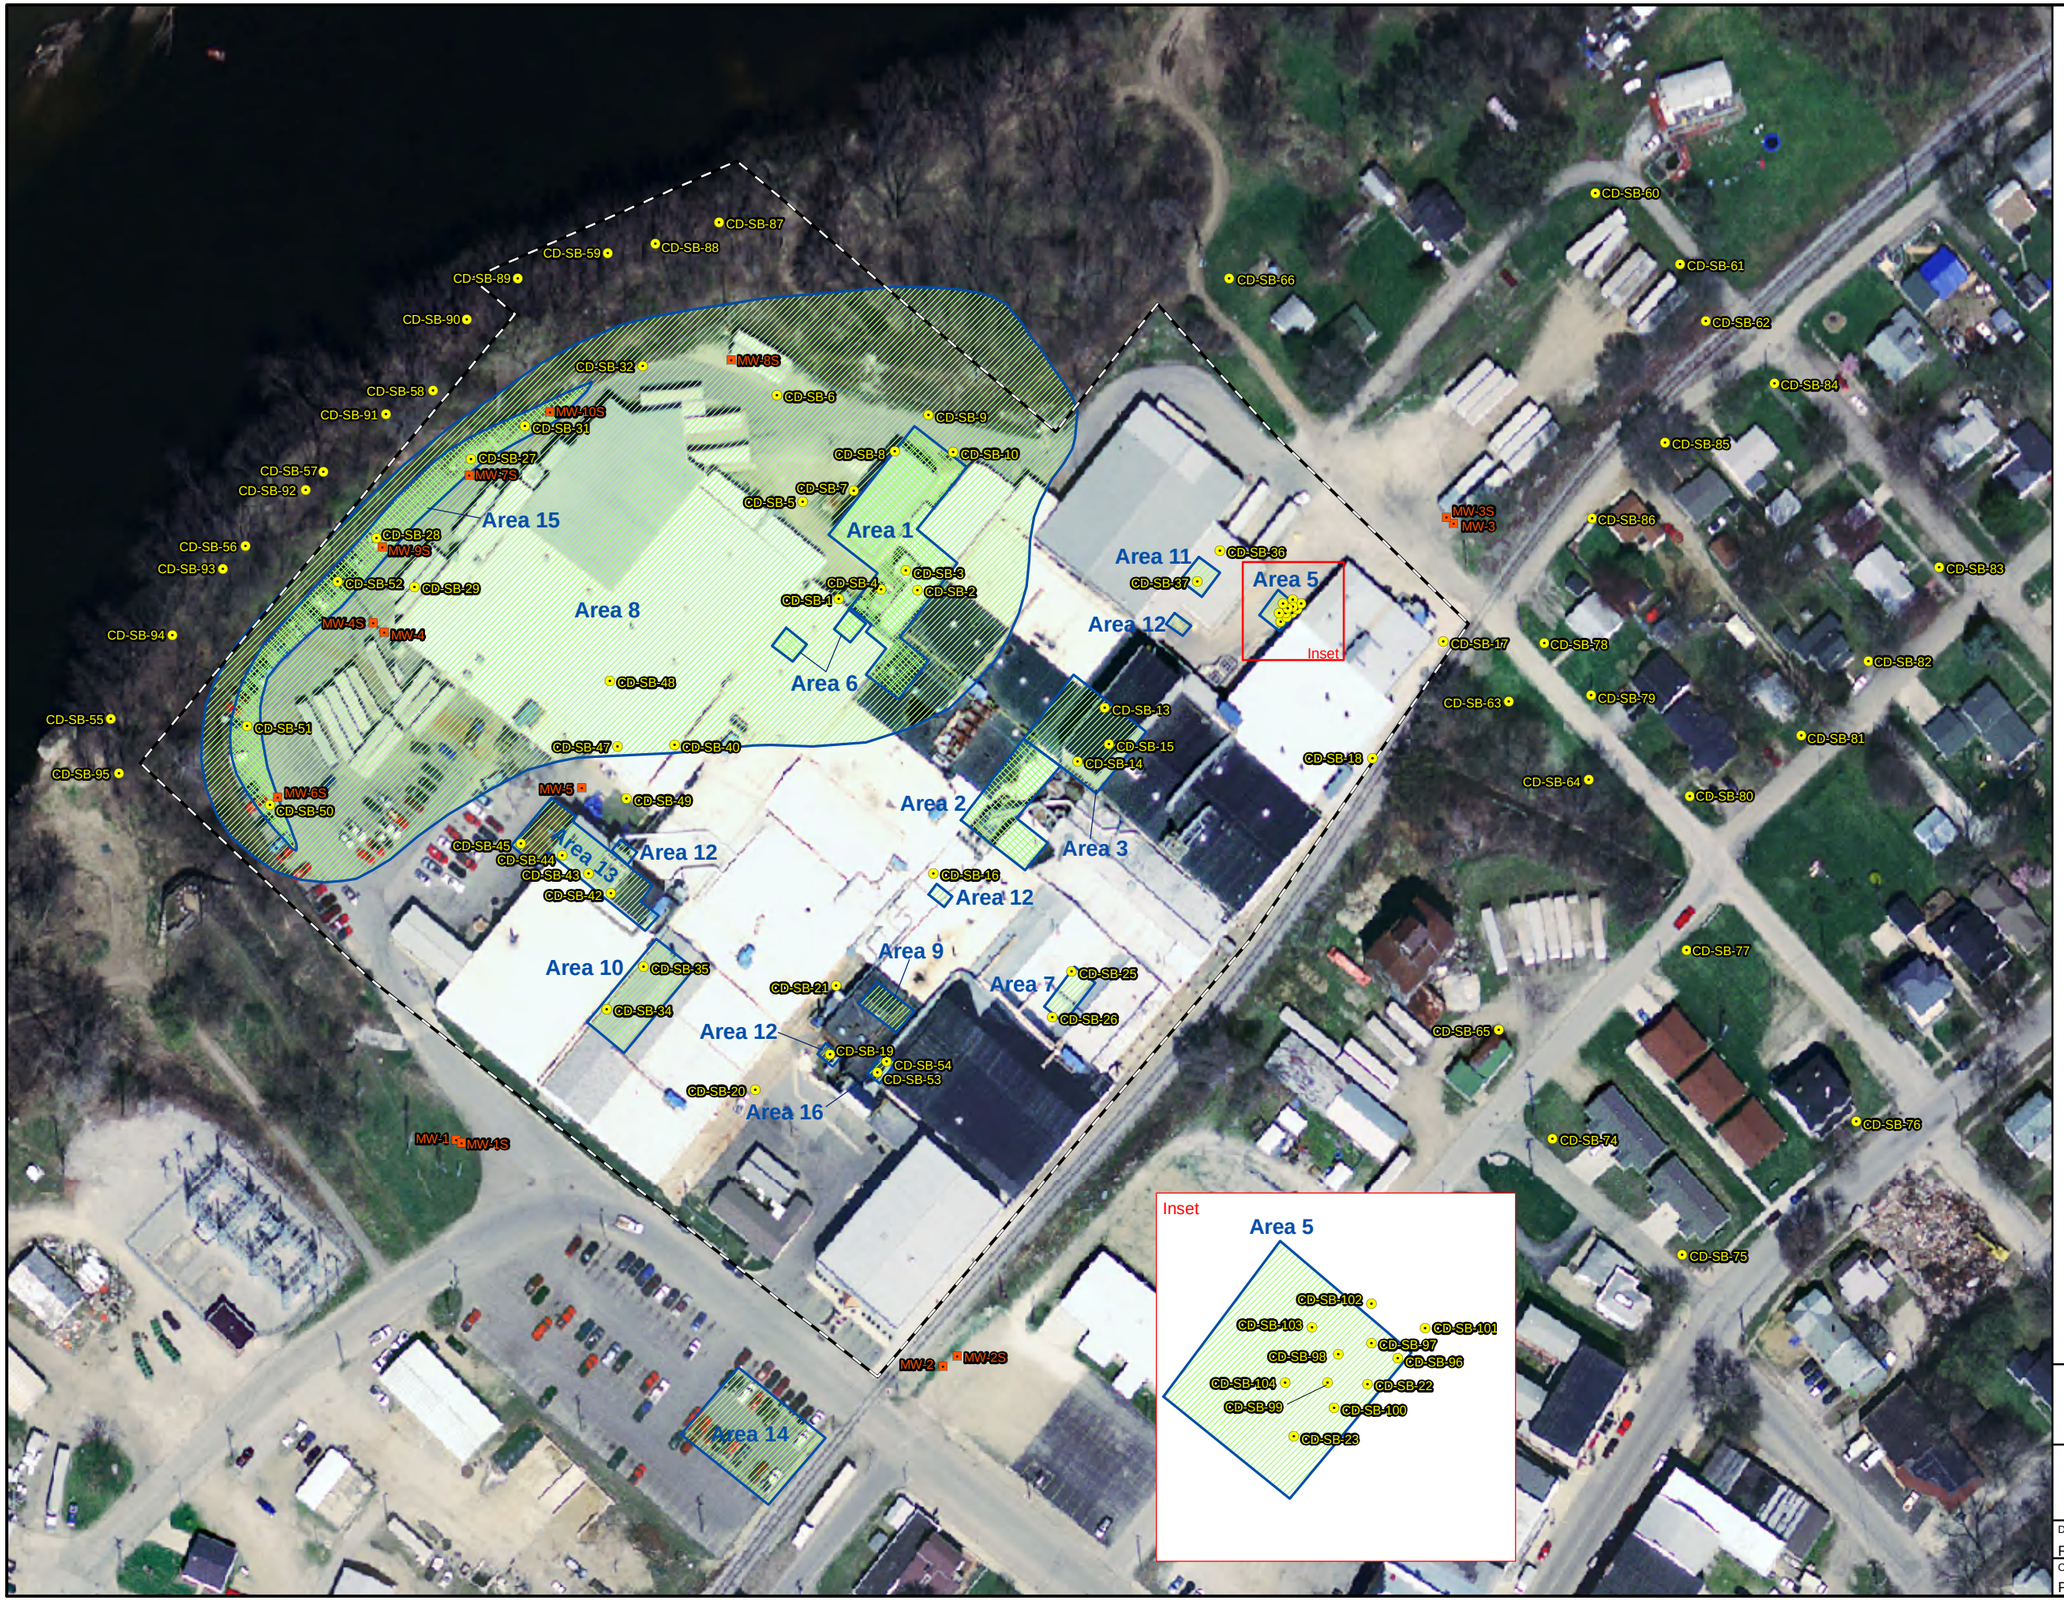

Legend

- Monitoring Well
- Soil Boring
- Property Boundary (approximate)
- SWMU/AOC Boundary

SWMU/AOCs

1 - Wastewater pre-treatment plant
2 - Current/former acid lofts
3 - Lead oxide storage silos
4 - Storm water sewers (not shown)
5 - Exterior former hazardous material storage area
6 - Exterior former drum storage area and transfer pad
7 - Poly-mixing room
8 - Historical drive-up disposal area
9 - Historical former waste and dust storage room
10 - Southwest historical former container storage area
11 - Northeastern historical former container storage area
12 - Central vacuum systems
13 - Former oxide mill area
14 - Former onsite filling station
15 - West container storage area
16 - Former DC Generators Location

DRAFT

June 18, 2008

N

0 50 100 Feet

URS
Franklin, Tennessee

Figure 2
SWMU/AOCs, Monitoring Wells and Soil Sample Locations

C & D Technologies, Inc.
200 West Main Street
Attica, Indiana

Drawn By:	Projection:
RL	UTM, Zone 16N, NAD83, Meters
Checked By:	Source(s):
PR	Indiana Spatial Data Portal - 2005 aerial