US EPA ARCHIVE DOCUMENT

US EPA ARCHIVE DOCUMENT

NORTH

SUBMITTAL RECORD		
NO	DATE	DESCRIPTION

REVISION RECORD		
NO	DATE	DESCRIPTION
1		
2		
3		

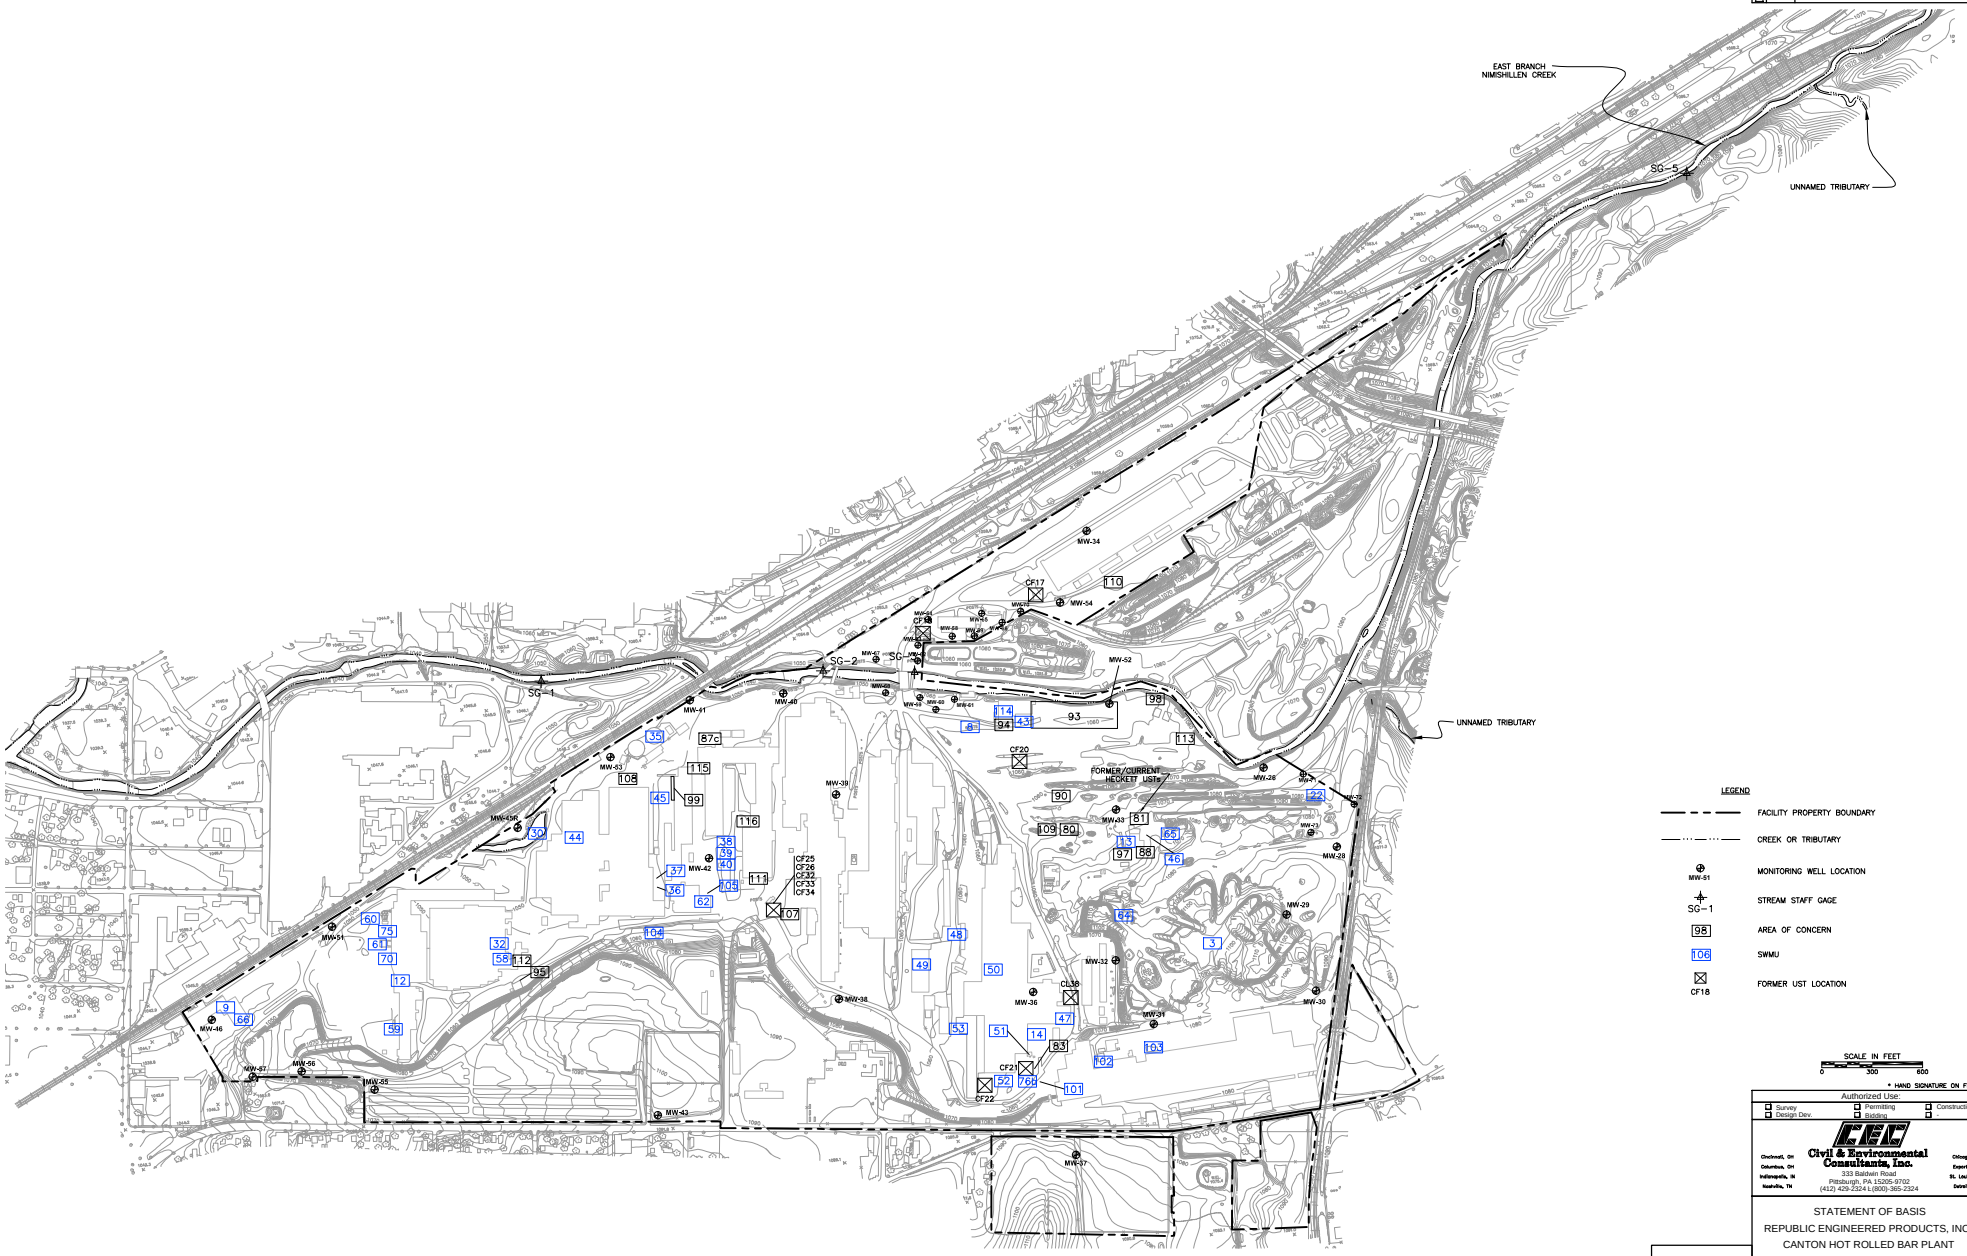

LEGEND

- FACILITY PROPERTY BOUNDARY
- CREEK OR TRIBUTARY
- MW-51 MONITORING WELL LOCATION
- SG-1 STREAM STAFF GAGE
- 98 AREA OF CONCERN
- 106 SWMU
- CF18 FORMER UST LOCATION

SCALE IN FEET
0 300 600

* HAND SIGNATURE ON FILE

Authorized Use:
☐ Survey ☐ Permitting ☐ Construction
☐ Design Dev. ☐ Bidding

CEC
Civil & Environmental Consultants, Inc.
333 Baldwin Road
Pittsburgh, PA 15205-9702
(412) 429-2324 | (800) 365-2324

Cincinnati, OH · Columbus, OH · Indianapolis, IN · Nashville, TN · Chicago, IL · Export, PA · St. Louis, MO · Detroit, MI

STATEMENT OF BASIS
REPUBLIC ENGINEERED PRODUCTS, INC.
CANTON HOT ROLLED BAR PLANT
CANTON, OHIO

QUALITY MANAGER APPROVAL:			* TLM
LAST EDIT DATE:	01/17/07	DWG SCALE:	1"=300'
DRAWN BY: JSC	CHECKED BY: TLM	PROJECT NO:	221613.0025
SWMU AND AOC LOCATION MAP		SHEET 1 OF	DWG NO.: