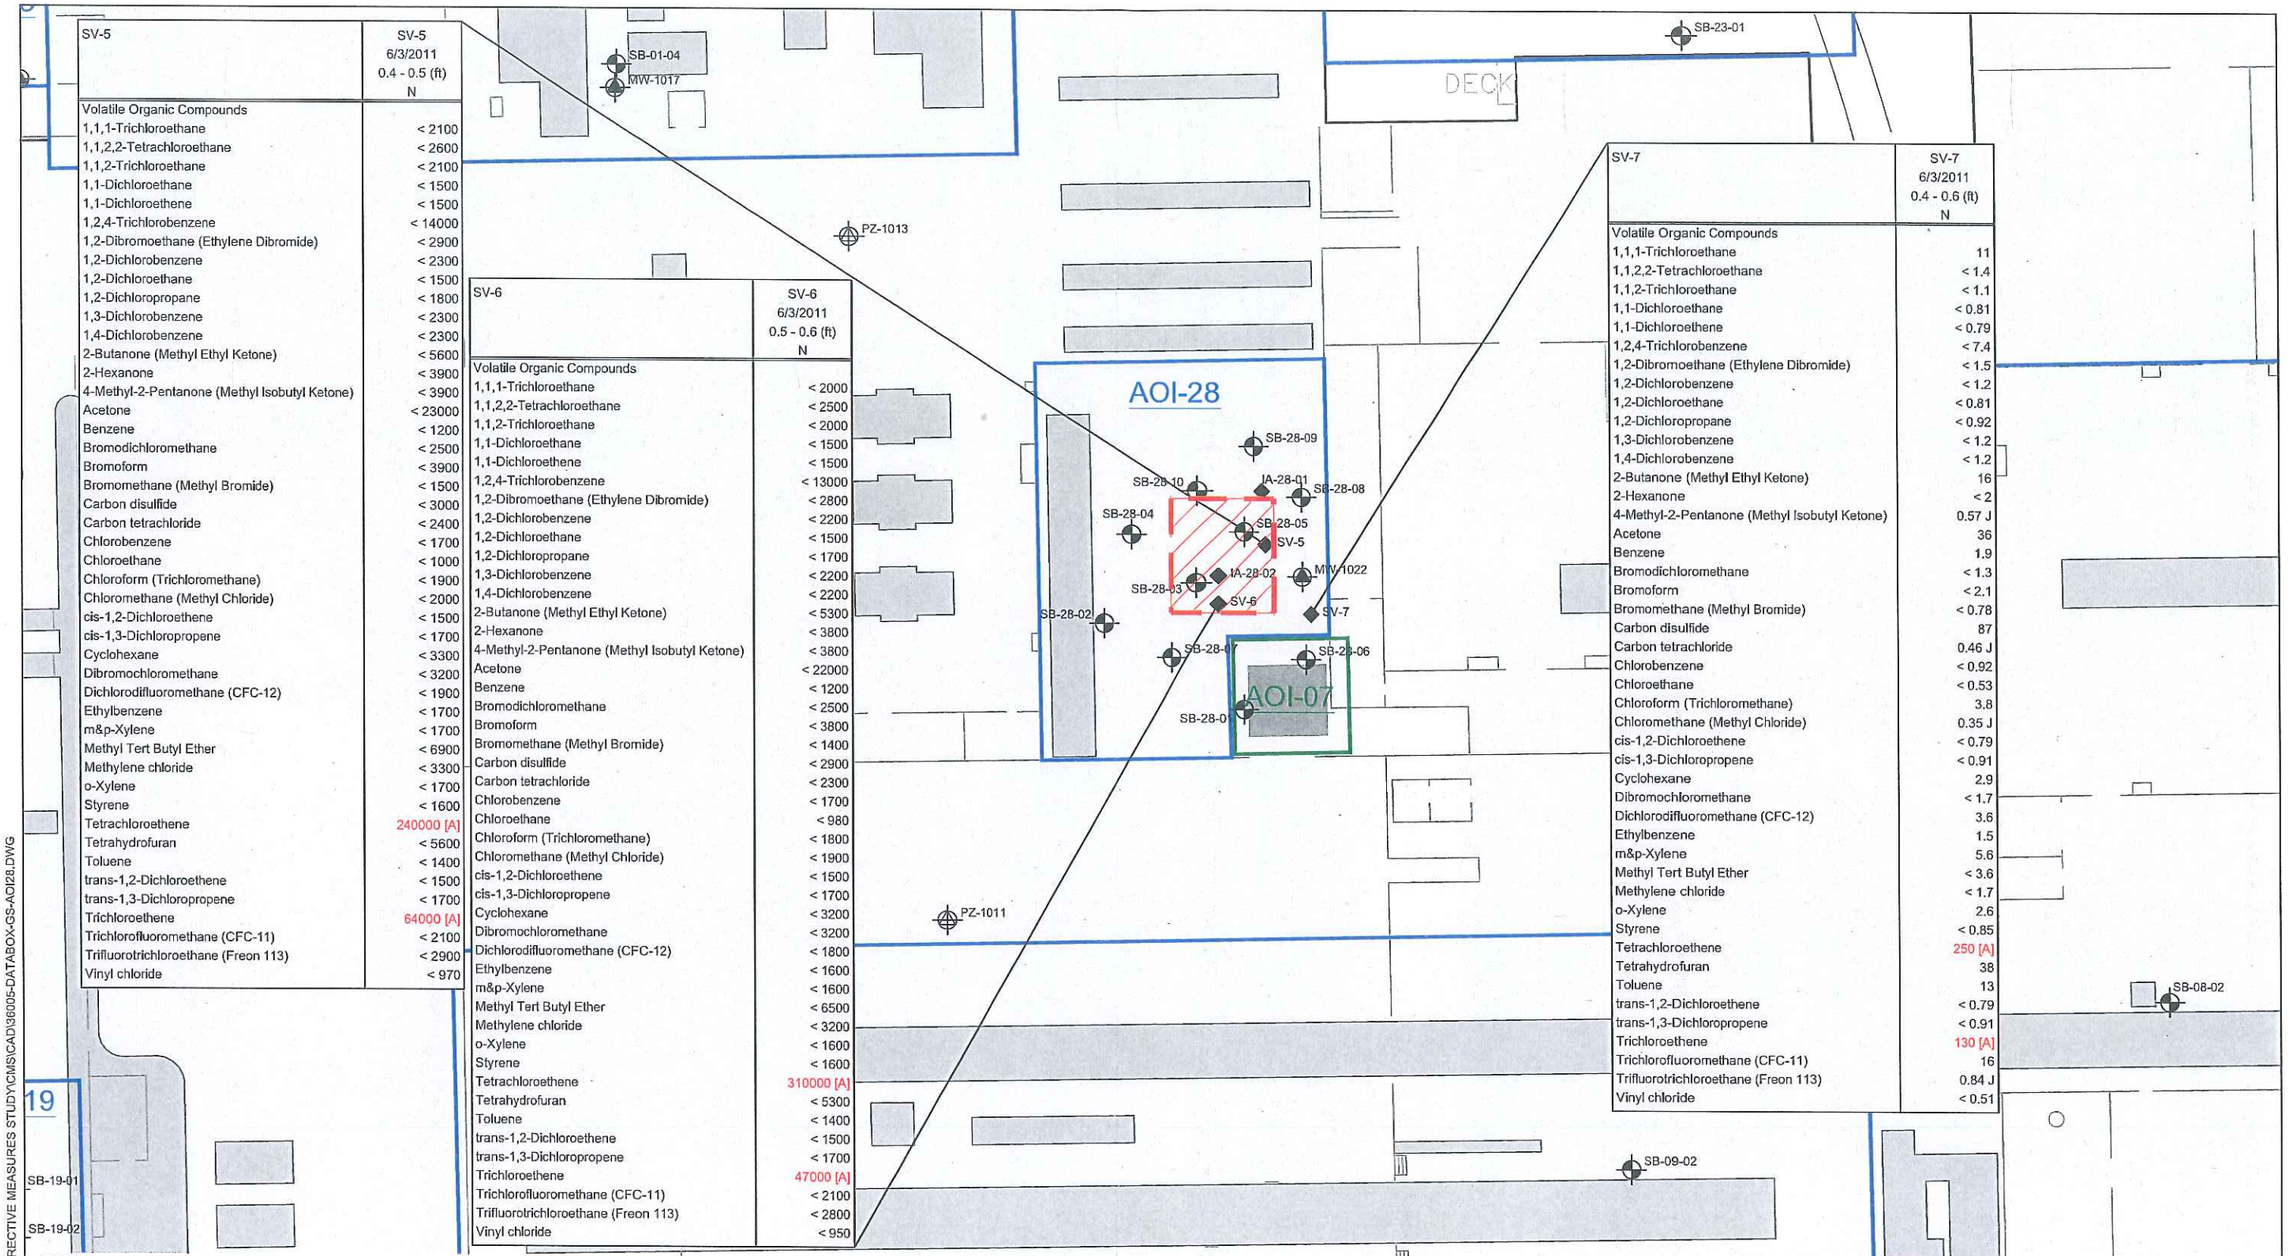

SV-5	SV-5 6/3/2011 0.4 - 0.5 (ft) N
Volatile Organic Compounds	
1,1,1-Trichloroethane	< 2100
1,1,2,2-Tetrachloroethane	< 2600
1,1,2-Trichloroethane	< 2100
1,1-Dichloroethane	< 1500
1,1-Dichloroethene	< 1500
1,2,4-Trichlorobenzene	< 14000
1,2-Dibromoethane (Ethylene Dibromide)	< 2900
1,2-Dichlorobenzene	< 2300
1,2-Dichloroethane	< 1500
1,2-Dichloropropane	< 1800
1,3-Dichlorobenzene	< 2300
1,4-Dichlorobenzene	< 2300
2-Butanone (Methyl Ethyl Ketone)	< 5600
2-Hexanone	< 3900
4-Methyl-2-Pentanone (Methyl Isobutyl Ketone)	< 3900
Acetone	< 23000
Benzene	< 1200
Bromodichloromethane	< 2500
Bromoform	< 3900
Bromomethane (Methyl Bromide)	< 1500
Carbon disulfide	< 3000
Carbon tetrachloride	< 2400
Chlorobenzene	< 1700
Chloroethane	< 1000
Chloroform (Trichloromethane)	< 1900
Chloromethane (Methyl Chloride)	< 2000
cis-1,2-Dichloroethene	< 1500
cis-1,3-Dichloropropene	< 1700
Cyclohexane	< 3300
Dibromochloromethane	< 3200
Dichlorodifluoromethane (CFC-12)	< 1900
Ethylbenzene	< 1700
m&p-Xylene	< 1700
Methyl Tert Butyl Ether	< 6900
Methylene chloride	< 3300
o-Xylene	< 1700
Styrene	< 1600
Tetrachloroethene	240000 [A]
Tetrahydrofuran	< 5600
Toluene	< 1400
trans-1,2-Dichloroethene	< 1500
trans-1,3-Dichloropropene	< 1700
Trichloroethene	64000 [A]
Trichlorofluoromethane (CFC-11)	< 2100
Trifluorotrichloroethane (Freon 113)	< 2900
Vinyl chloride	< 970

SV-6	SV-6 6/3/2011 0.5 - 0.6 (ft) N
Volatile Organic Compounds	
1,1,1-Trichloroethane	< 2000
1,1,2,2-Tetrachloroethane	< 2500
1,1,2-Trichloroethane	< 2000
1,1-Dichloroethane	< 1500
1,1-Dichloroethene	< 1500
1,2,4-Trichlorobenzene	< 13000
1,2-Dibromoethane (Ethylene Dibromide)	< 2800
1,2-Dichlorobenzene	< 2200
1,2-Dichloroethane	< 1500
1,2-Dichloropropane	< 1700
1,3-Dichlorobenzene	< 2200
1,4-Dichlorobenzene	< 2200
2-Butanone (Methyl Ethyl Ketone)	< 5300
2-Hexanone	< 3800
4-Methyl-2-Pentanone (Methyl Isobutyl Ketone)	< 3800
Acetone	< 22000
Benzene	< 1200
Bromodichloromethane	< 2500
Bromoform	< 3800
Bromomethane (Methyl Bromide)	< 1400
Carbon disulfide	< 2900
Carbon tetrachloride	< 2300
Chlorobenzene	< 1700
Chloroethane	< 980
Chloroform (Trichloromethane)	< 1800
Chloromethane (Methyl Chloride)	< 1900
cis-1,2-Dichloroethene	< 1500
cis-1,3-Dichloropropene	< 1700
Cyclohexane	< 3200
Dibromochloromethane	< 3200
Dichlorodifluoromethane (CFC-12)	< 1800
Ethylbenzene	< 1600
m&p-Xylene	< 1600
Methyl Tert Butyl Ether	< 6500
Methylene chloride	< 3200
o-Xylene	< 1600
Styrene	< 1600
Tetrachloroethene	310000 [A]
Tetrahydrofuran	< 5300
Toluene	< 1400
trans-1,2-Dichloroethene	< 1500
trans-1,3-Dichloropropene	< 1700
Trichloroethene	47000 [A]
Trichlorofluoromethane (CFC-11)	< 2100
Trifluorotrichloroethane (Freon 113)	< 2800
Vinyl chloride	< 950

SV-7	SV-7 6/3/2011 0.4 - 0.6 (ft) N
Volatile Organic Compounds	
1,1,1-Trichloroethane	11
1,1,2,2-Tetrachloroethane	< 1.4
1,1,2-Trichloroethane	< 1.1
1,1-Dichloroethane	< 0.81
1,1-Dichloroethene	< 0.79
1,2,4-Trichlorobenzene	< 7.4
1,2-Dibromoethane (Ethylene Dibromide)	< 1.5
1,2-Dichlorobenzene	< 1.2
1,2-Dichloroethane	< 0.81
1,2-Dichloropropane	< 0.92
1,3-Dichlorobenzene	< 1.2
1,4-Dichlorobenzene	< 1.2
2-Butanone (Methyl Ethyl Ketone)	16
2-Hexanone	< 2
4-Methyl-2-Pentanone (Methyl Isobutyl Ketone)	0.57 J
Acetone	36
Benzene	1.9
Bromodichloromethane	< 1.3
Bromoform	< 2.1
Bromomethane (Methyl Bromide)	< 0.78
Carbon disulfide	87
Carbon tetrachloride	0.46 J
Chlorobenzene	< 0.92
Chloroethane	< 0.53
Chloroform (Trichloromethane)	3.8
Chloromethane (Methyl Chloride)	0.35 J
cis-1,2-Dichloroethene	< 0.79
cis-1,3-Dichloropropene	< 0.91
Cyclohexane	2.9
Dibromochloromethane	< 1.7
Dichlorodifluoromethane (CFC-12)	3.6
Ethylbenzene	1.5
m&p-Xylene	5.6
Methyl Tert Butyl Ether	< 3.6
Methylene chloride	< 1.7
o-Xylene	2.6
Styrene	< 0.85
Tetrachloroethene	250 [A]
Tetrahydrofuran	38
Toluene	13
trans-1,2-Dichloroethene	< 0.79
trans-1,3-Dichloropropene	< 0.91
Trichloroethene	130 [A]
Trichlorofluoromethane (CFC-11)	16
Trifluorotrichloroethane (Freon 113)	0.84 J
Vinyl chloride	< 0.51

LEGEND:
- APPROXIMATE PROPERTY LINE
- RAILROAD
- DRAINAGE SWALE
- FENCE
- VEGETATION
- MONITORING WELL/PIEZOMETER
- SOIL BORING
- SOIL GAS LOCATION
- PRODUCTION WELL
- APPROXIMATE VOC IMPACT AREA

NOTES:
1. BASEPLAN PROVIDED BY CRA's eDAT DATABASE.
2. DATABOX RESULT UNITS ARE UG/M3.
3. <: RESULT IS BELOW INDICATED REPORTING LIMIT
   J: ESTIMATED RESULT
   R: REJECTED
4. SAMPLE TYPE CODES ARE INCLUDED IN THE COLUMN HEADERS OF THE DATABOXES BELOW THE SAMPLE DEPTH AND ARE ARE DESCRIBED AS FOLLOWS:
   N: NORMAL SAMPLE
   FR: FIELD REPLICATE
5. RESULTS GREATER THAN SHALLOW GAS SCREENING CRITERIA SHOWN IN RED, SPECIFIC SCREENING CRITERIA ARE INDICATED WITHIN [ ]:
   A: COMMERCIAL VISLs FOR TARGET SUB-SLAB AND EXTERIOR SOIL GAS CONCENTRATIONS (MAY 2012 RSLs)

N W E S

0 30 60
SCALE IN FEET

HALEY & ALDRICH

TEXTILEATHER FACILITY
3729 TWINING STREET
TOLEDO, OHIO

SOIL GAS ANALYTICAL RESULTS
AOI-28

SCALE: AS SHOWN
DECEMBER 2012

FIGURE 6

G:\36005 TEXTILEATHER\012 - CORRECTIVE MEASURES STUDY\CMS\CAD\36005-DATABOX-GS-AOI28.DWG