US EPA ARCHIVE DOCUMENT

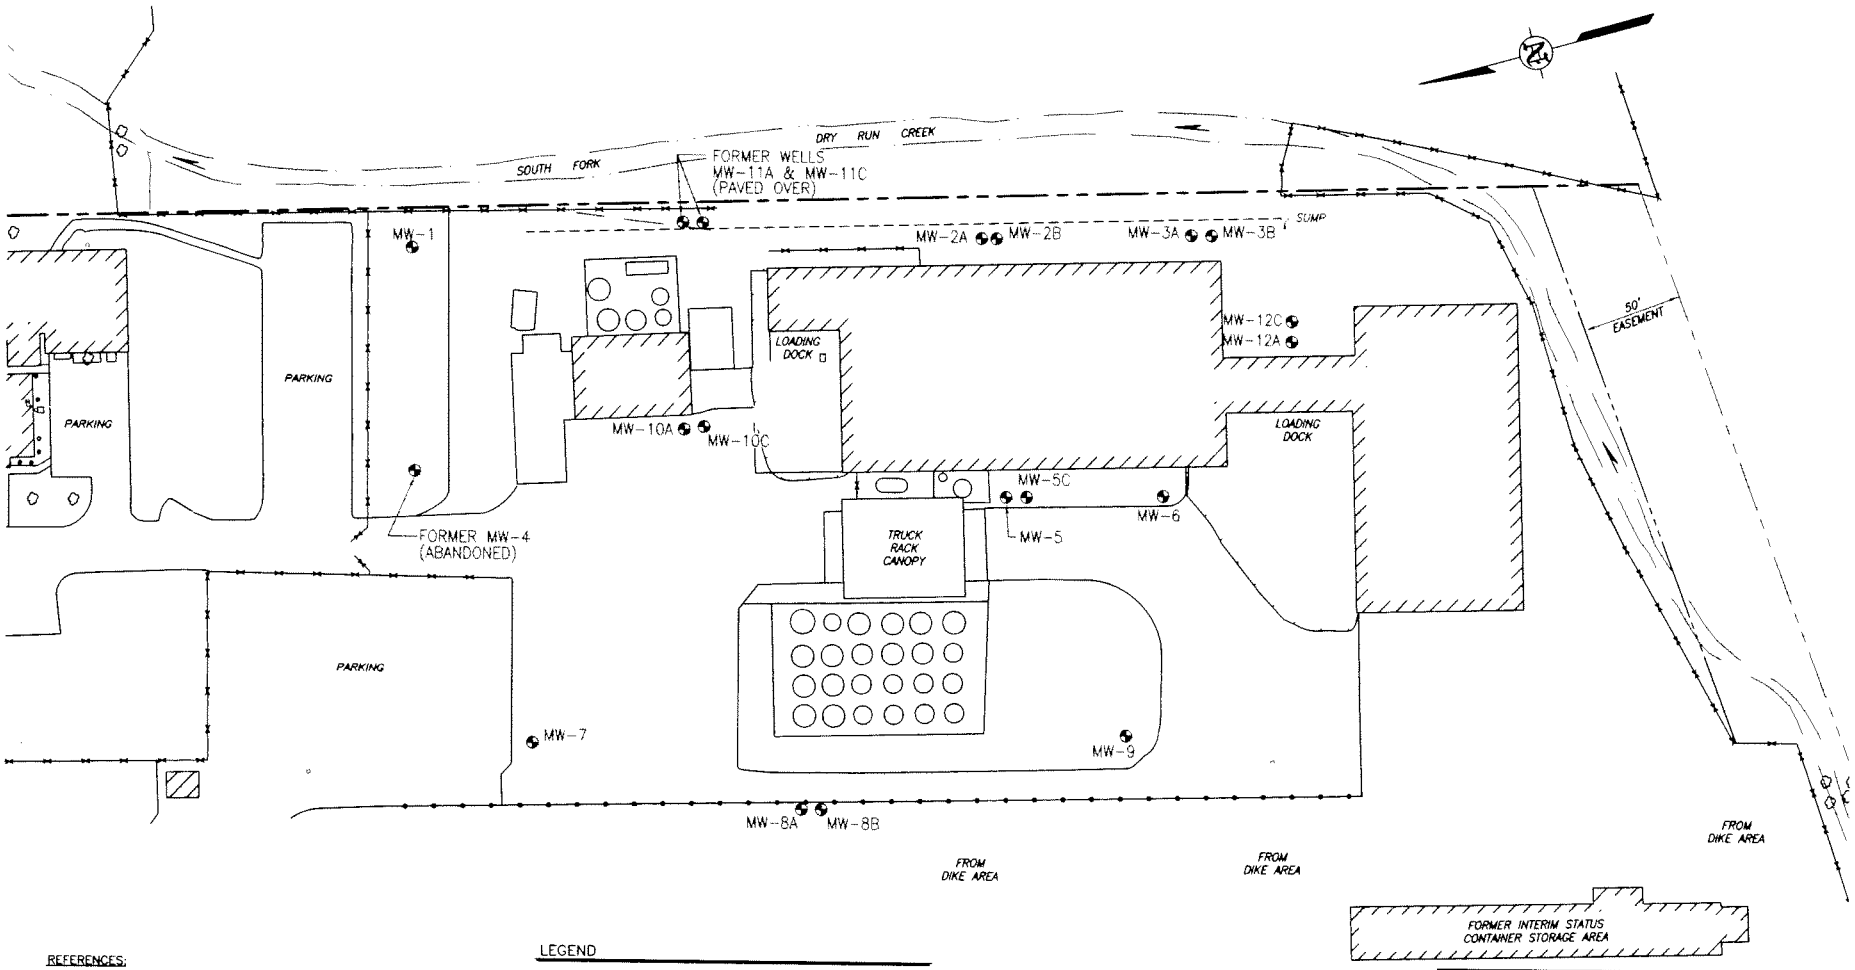


REFERENCES:

1. ASHLAND CHEMICAL, INC. DRAWING TITLED, "CONTOUR PLAN," DATED 5-15-89, DWG. NO. 796-CD-001, REV. 2 DATED 12-28-95. SCALE: 1" = 40'-0"
2. ASHLAND CHEMICAL, INC. DRAWING TITLED, "SITE PLAN, GROUNDWATER COLLECTION," DATED 5/26/93, DWG. NO. 7687-AD-001, REV. 1 DATED 6/10/93. SCALE: 1" = 40'-0"

LEGEND

INVESTIGATIVE BORING/MONITORING WELL

0 30 60 120
SCALE FEET

**URS**

CLIENT: ASHLAND DISTRIBUTION COMPANY

LOCATION: COLUMBUS, OHIO (FISHER RD.)

SITE LAYOUT MAP

| DRAWN BY: | CHECKED BY: | PROJECT NO: | DATE: | FIGURE NO: |
|---|---|---|---|---|
| MDO | JR | 37679455 | 11-01-07 | 1 |