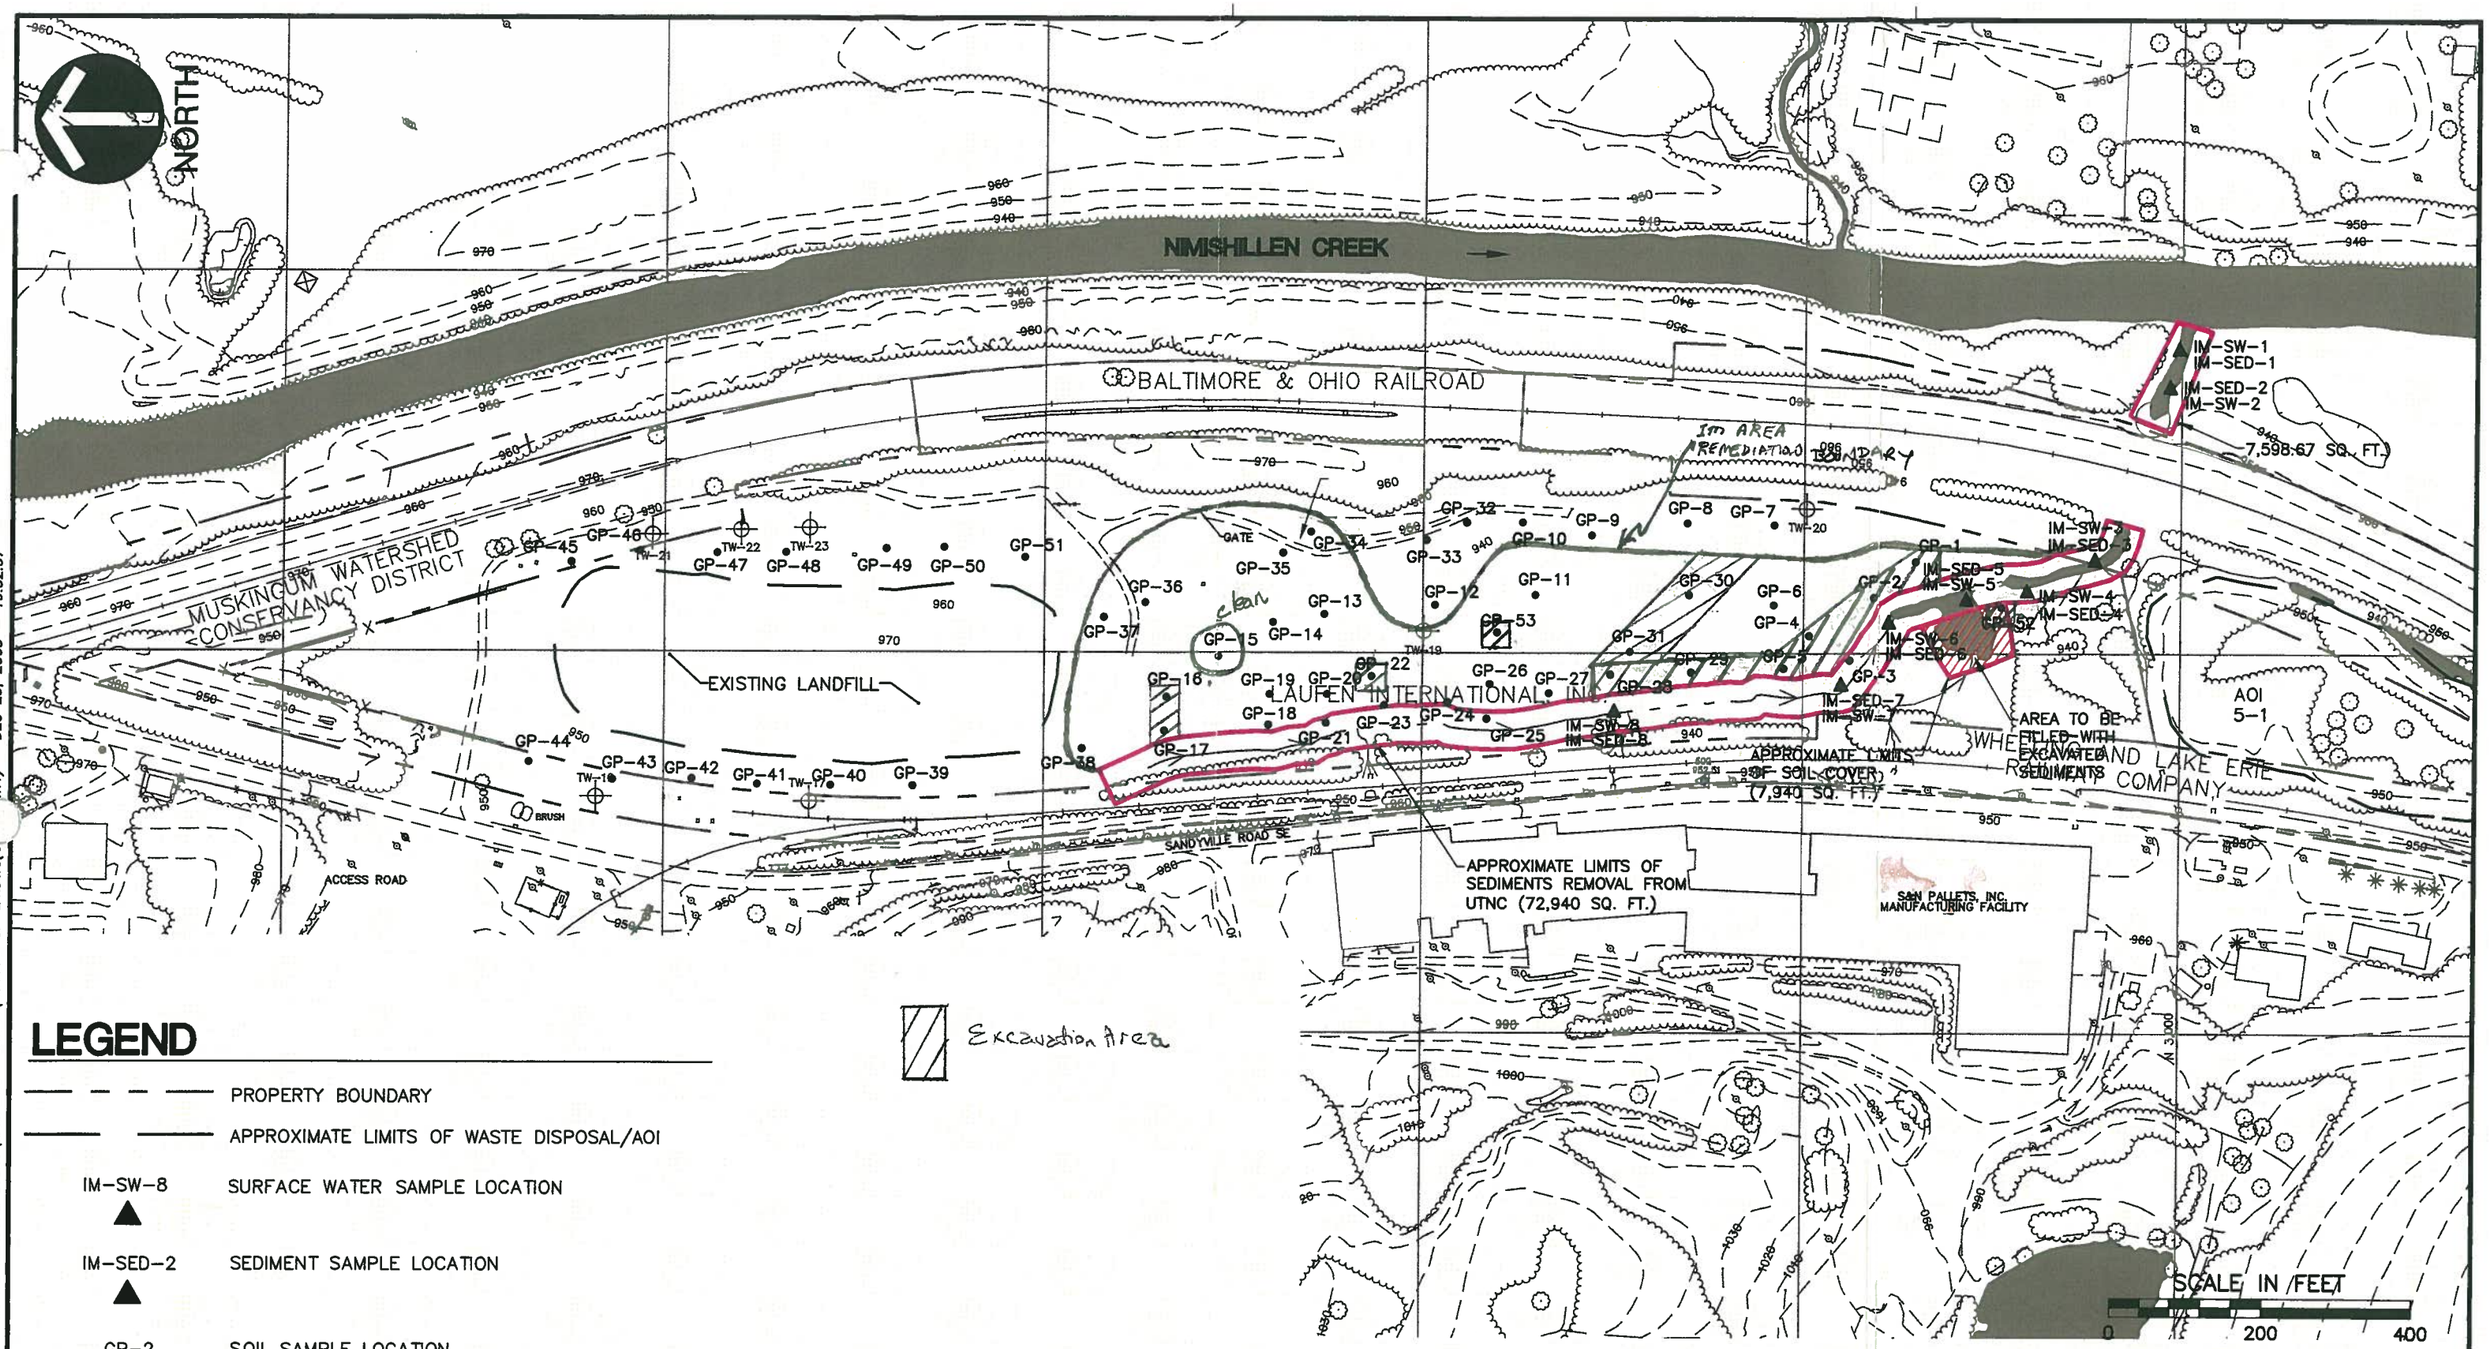

LEGEND

— — — —	PROPERTY BOUNDARY
——— ———	APPROXIMATE LIMITS OF WASTE DISPOSAL/AOI
IM-SW-8 ▲	SURFACE WATER SAMPLE LOCATION
IM-SED-2 ▲	SEDIMENT SAMPLE LOCATION
GP-2 ●	SOIL SAMPLE LOCATION
▨	LIMITS OF SEDIMENT REMEDIATION

Excavation Area

REFERENCE:
MAPPING COMPILED FROM SURVEYS PERFORMED BY WARD & EMLER SURVEYING, INC. ON 05-10-07 & 05-24-07 AND FROM AERIAL PHOTOGRAPHY PROVIDED BY AEROCON PHOTOGRAMMETRIC SERVICES, INC. ON 2-25-04.

CEC
Civil & Environmental Consultants, Inc.
333 Baldwin Road - Pittsburgh, PA 15205-9072
412-429-2324 · 800-365-2324
www.cecinc.com

RCRA CORRECTIVE ACTION
CORRECTIVE MEASURE STUDY
LAUFEN INTERNATIONAL, INC.
EAST SPARTA, OHIO

UTNC AREA
REMEDIATION LIMITS

DRAWN BY:	JRW/SPS	CHECKED BY:	JGM	APPROVED BY:	*DFS	FIGURE NO.:	6.3
DATE:	12/1/08	DWG SCALE:	1"=200'	PROJECT NO:	081-031		

* HAND SIGNATURE ON FILE

G:\PROJECTS\2081-031\DWG\CORRECTIVE MEASURE STUDY\SAMPLING FIGURES\081031-SP-24.DWG(6 WITT) - DEC 23, 2008 - 19:52:57